




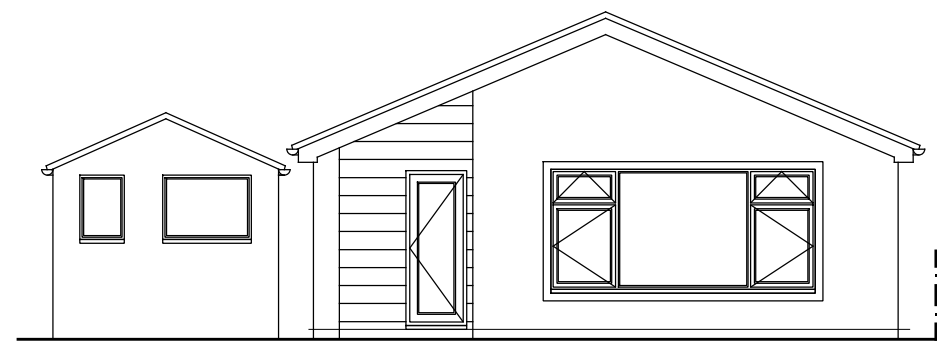


South facing elevation
as existing 1:100

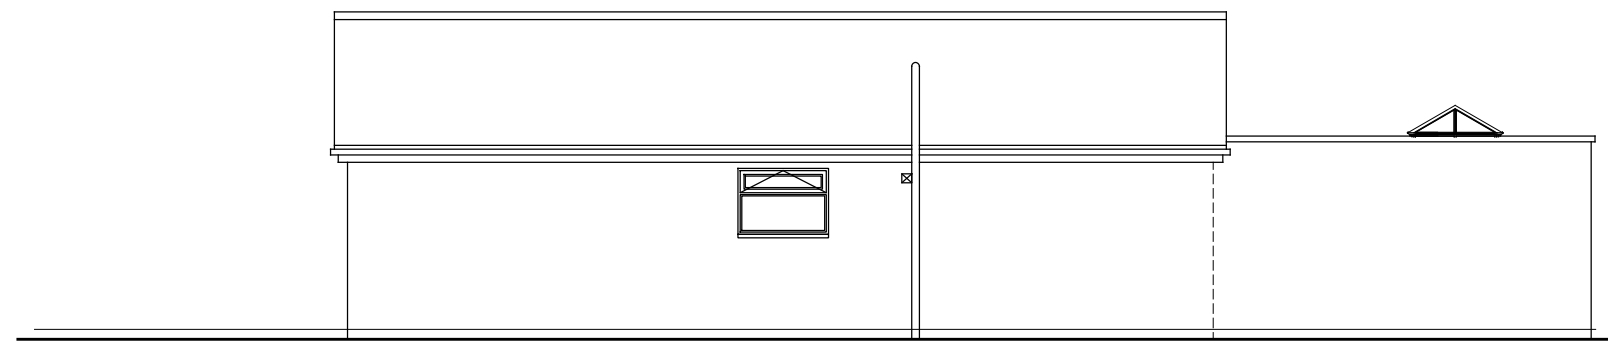

East facing elevation
as existing 1:100

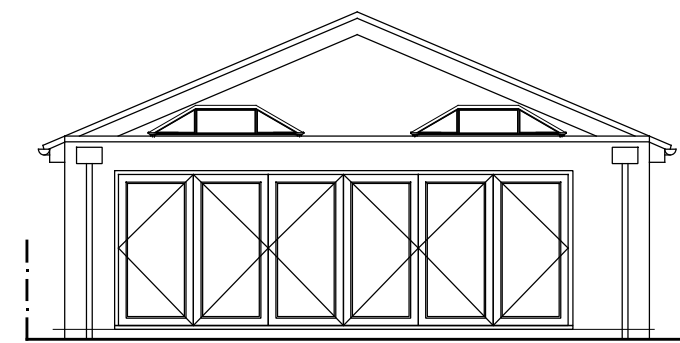


North facing elevation
as existing 1:100

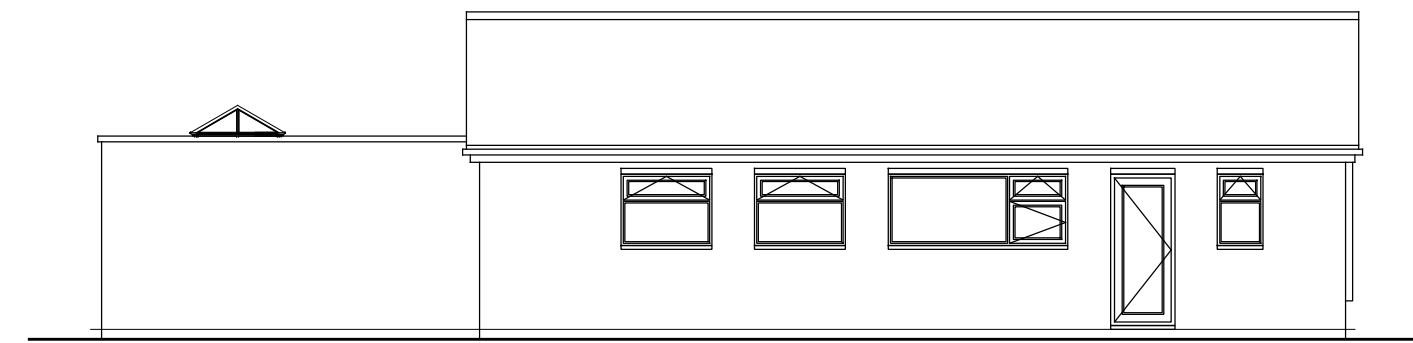


West facing elevation
as existing 1:100




South facing elevation
as proposed 1:100

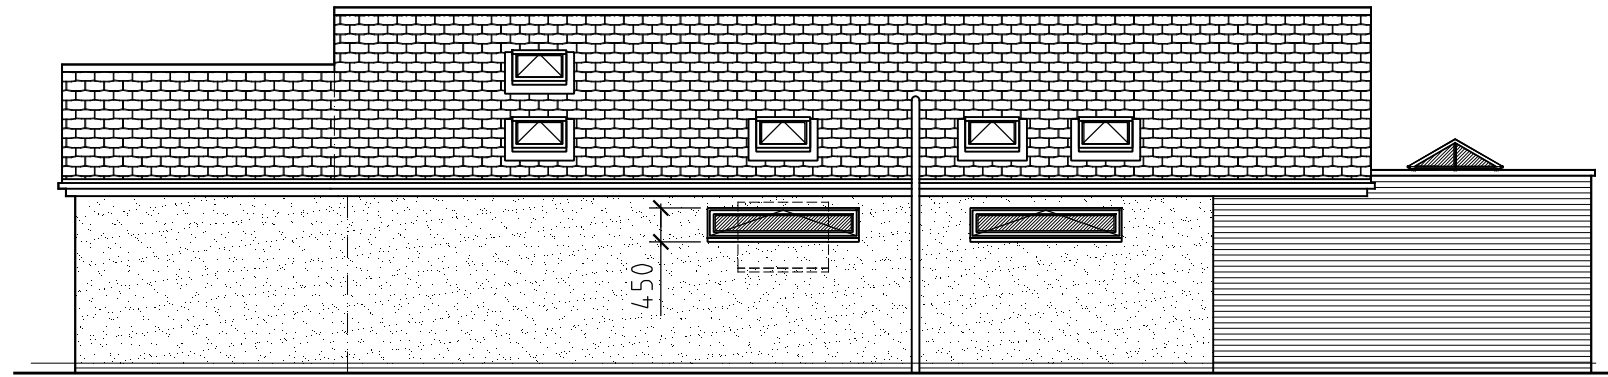


East facing elevation
as proposed 1:100

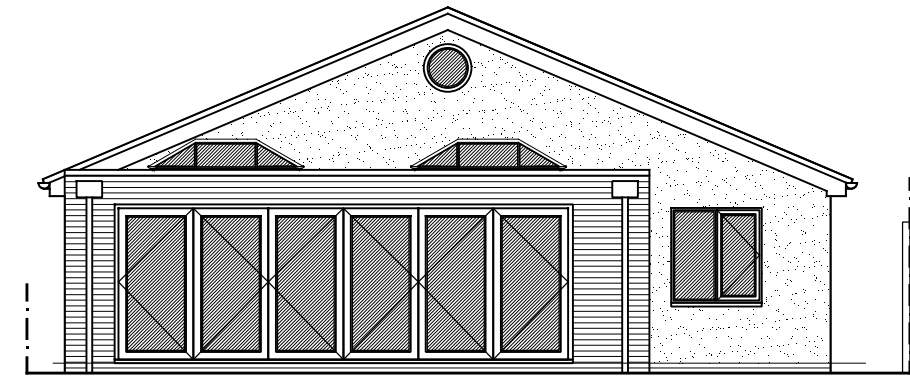


North facing elevation
as proposed 1:100

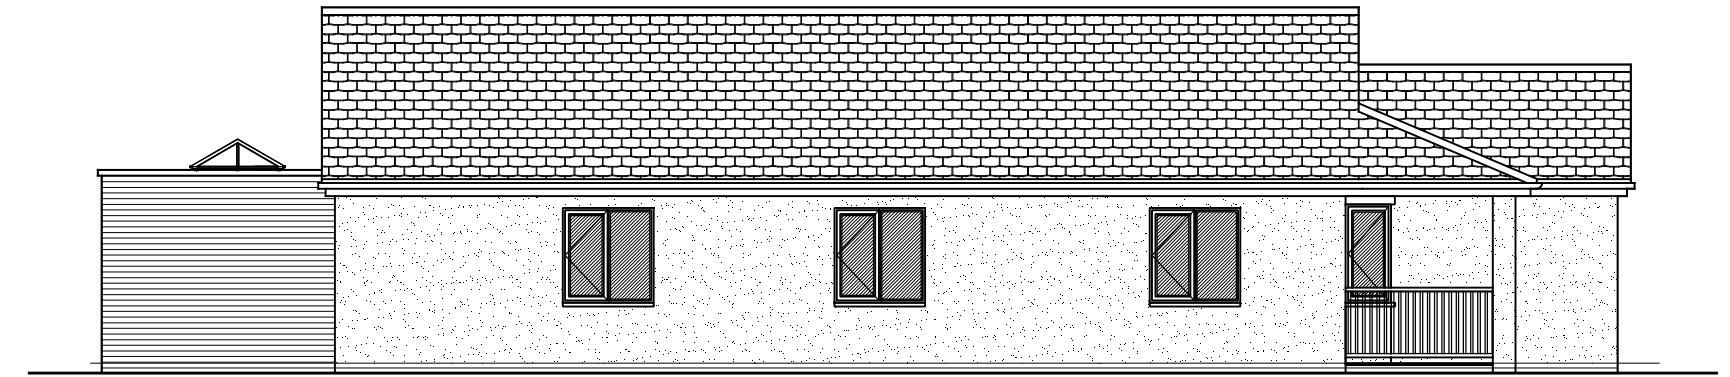


West facing elevation
as proposed 1:100

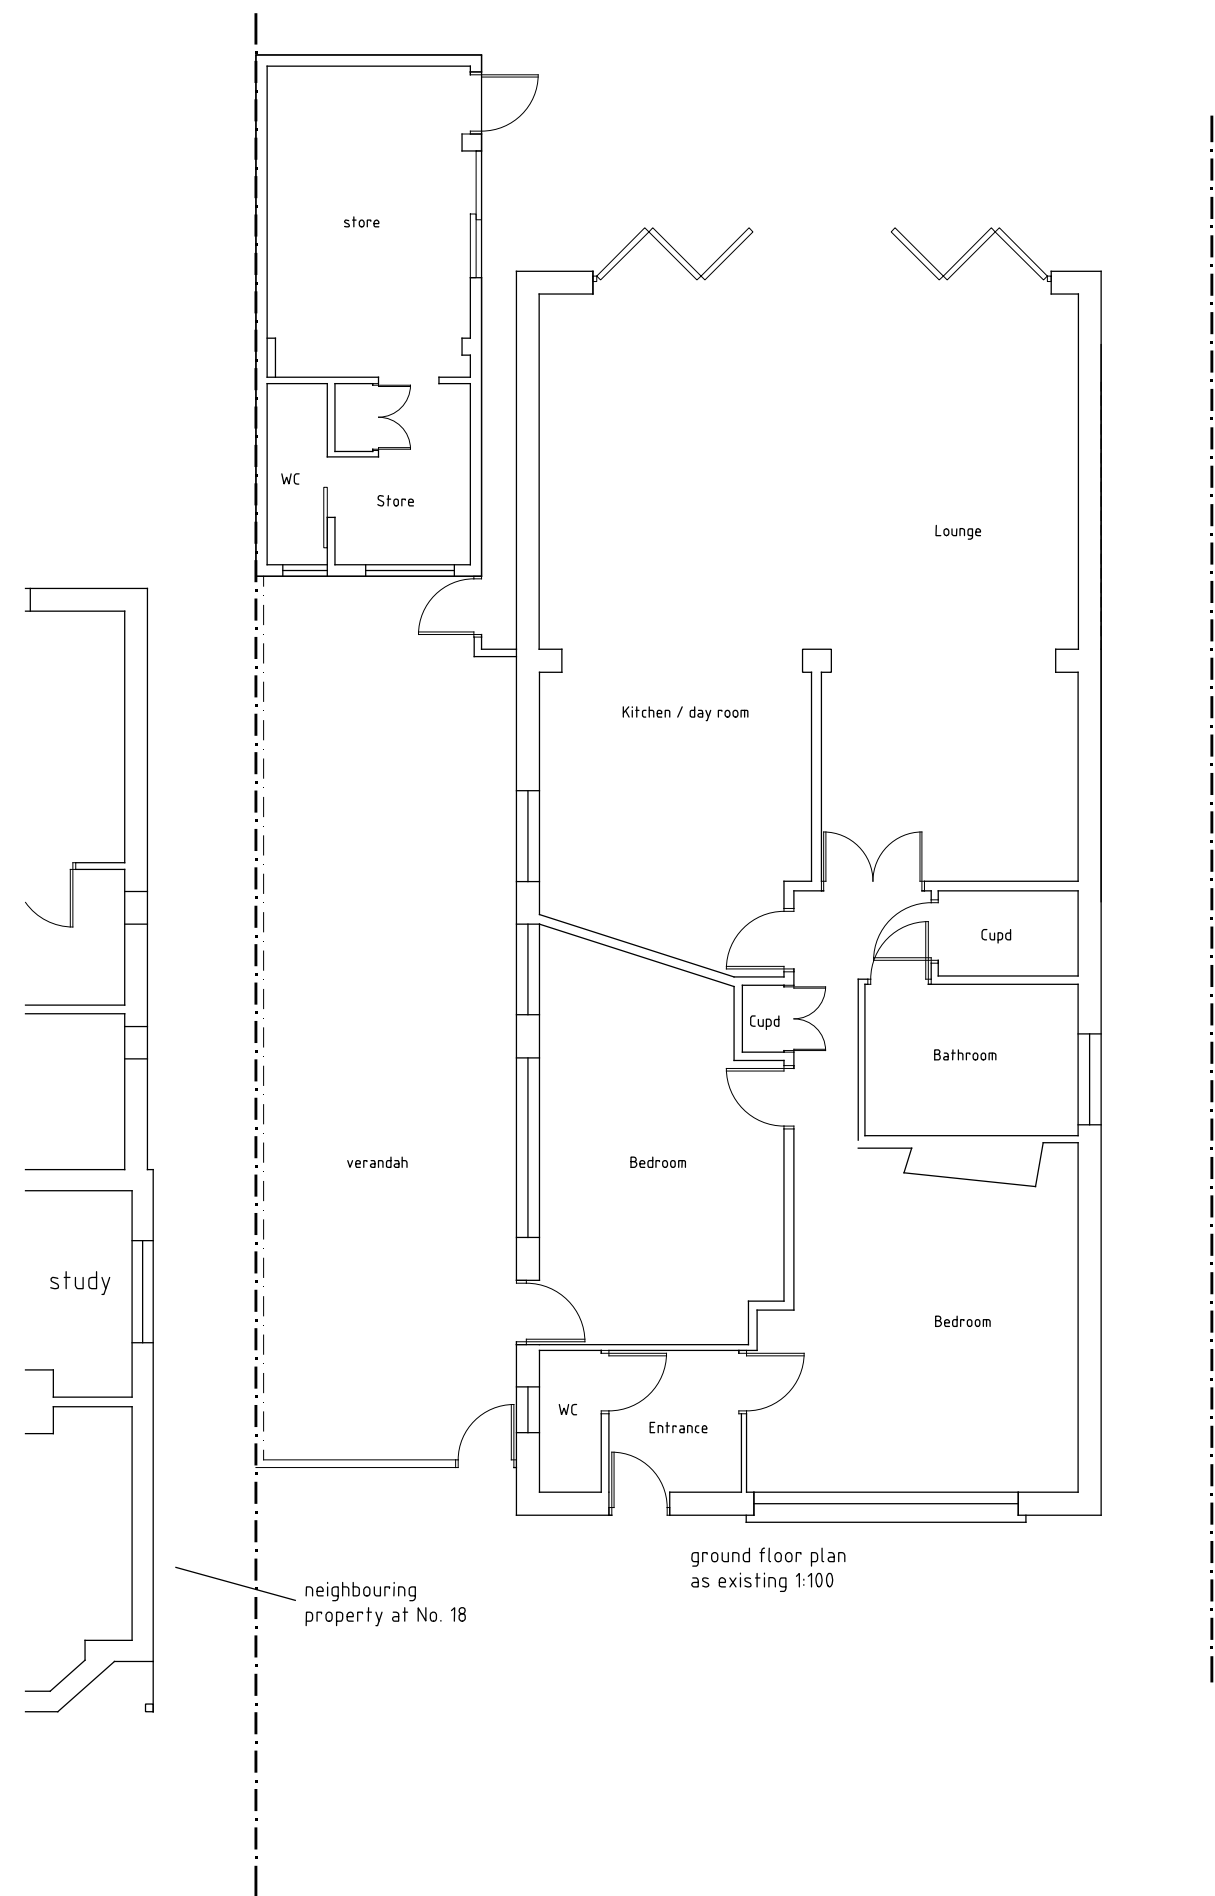



ground floor plan
as existing 1:100

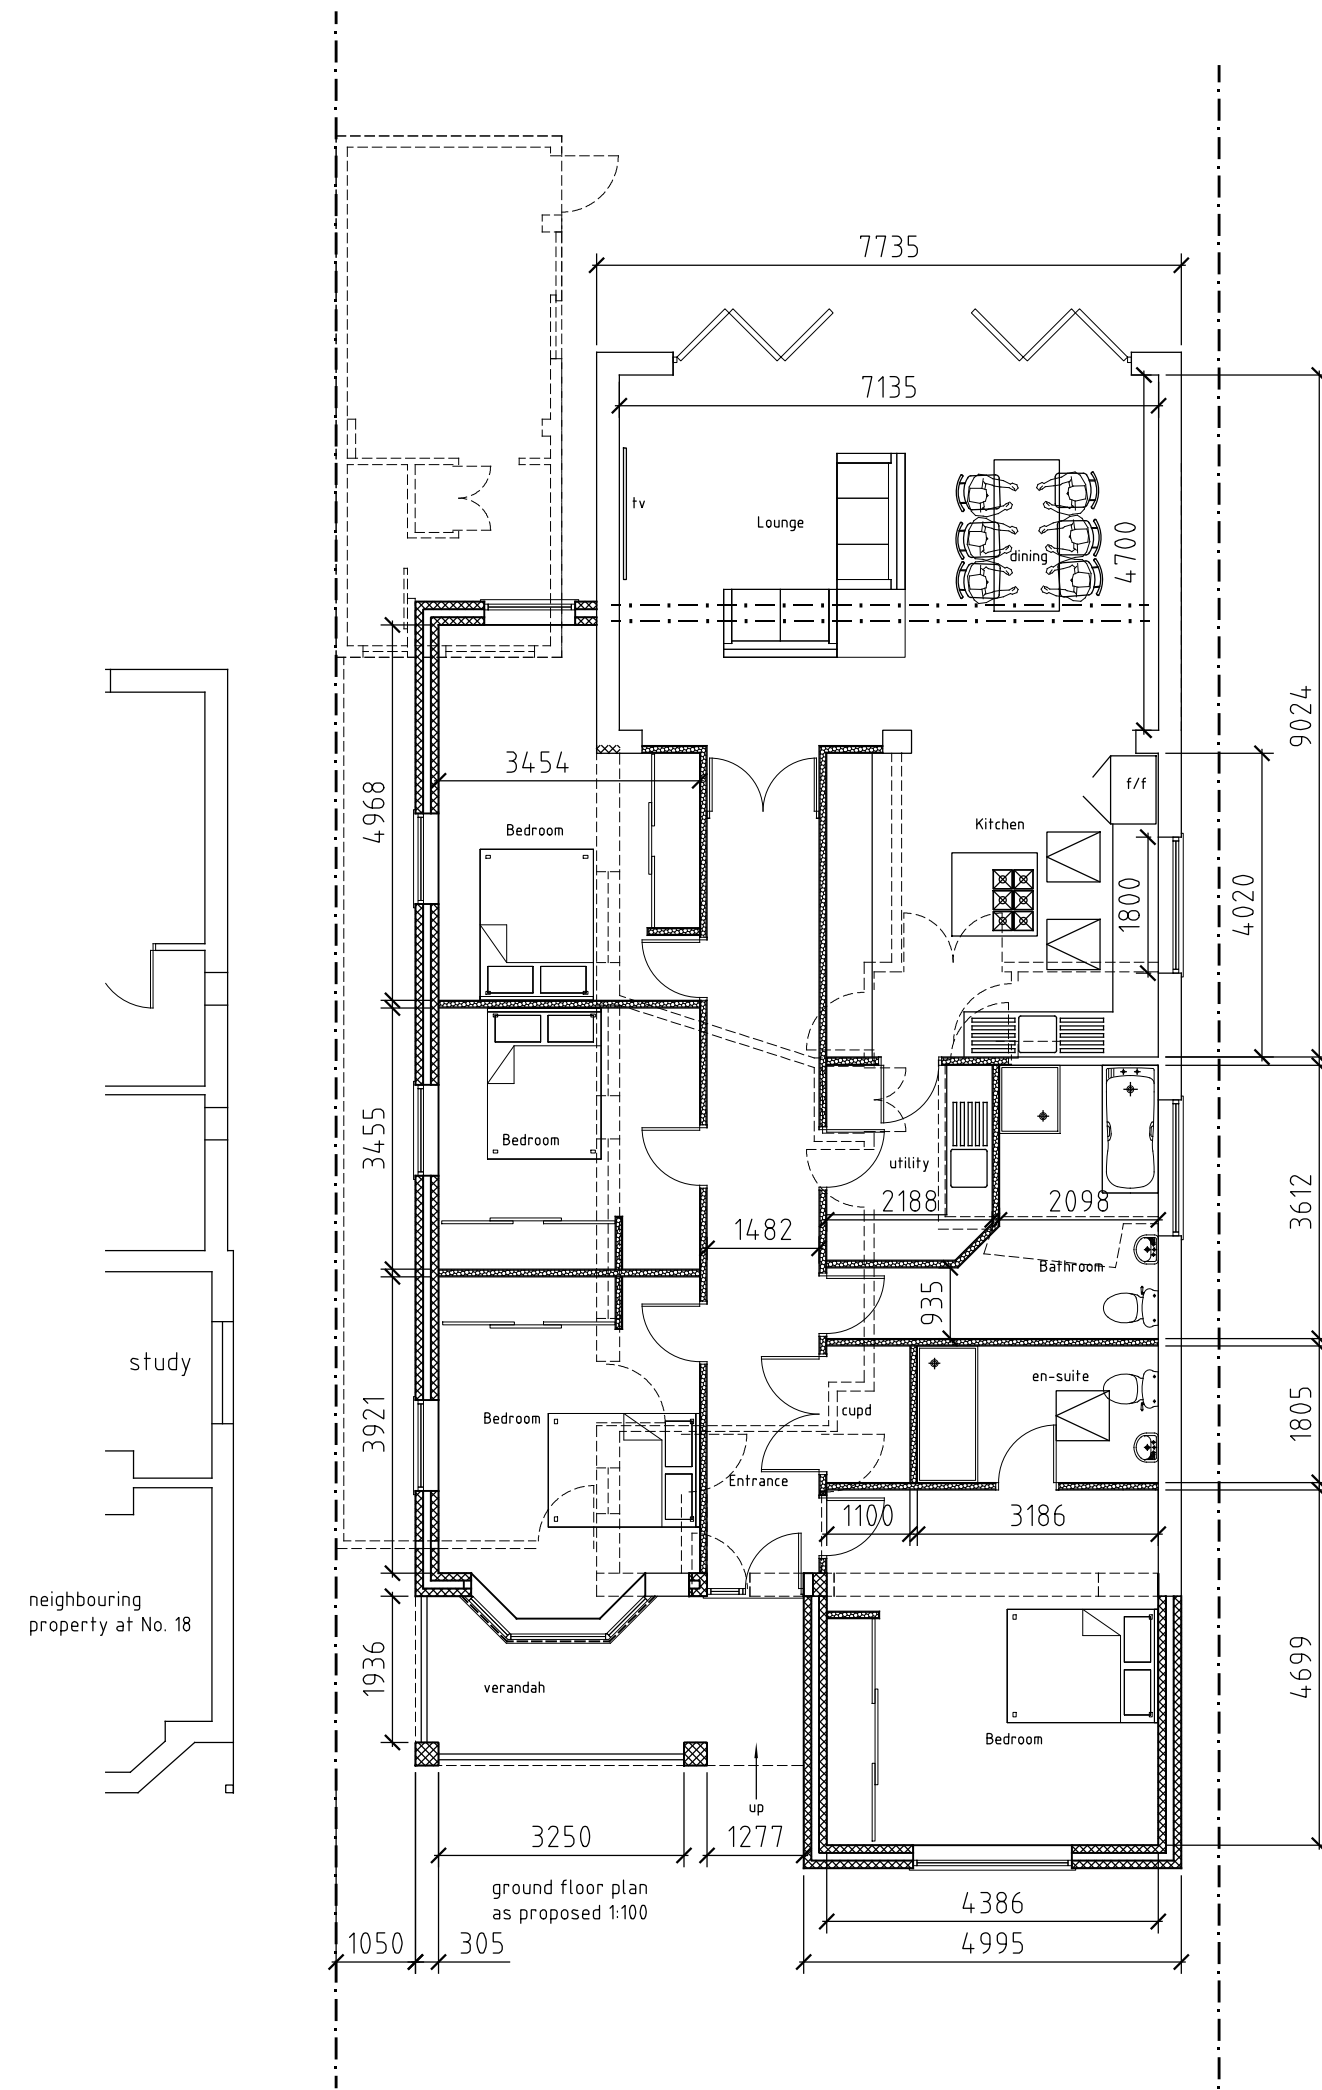

ground floor plan
as proposed 1:100

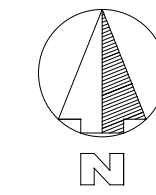

Block plan 1:500

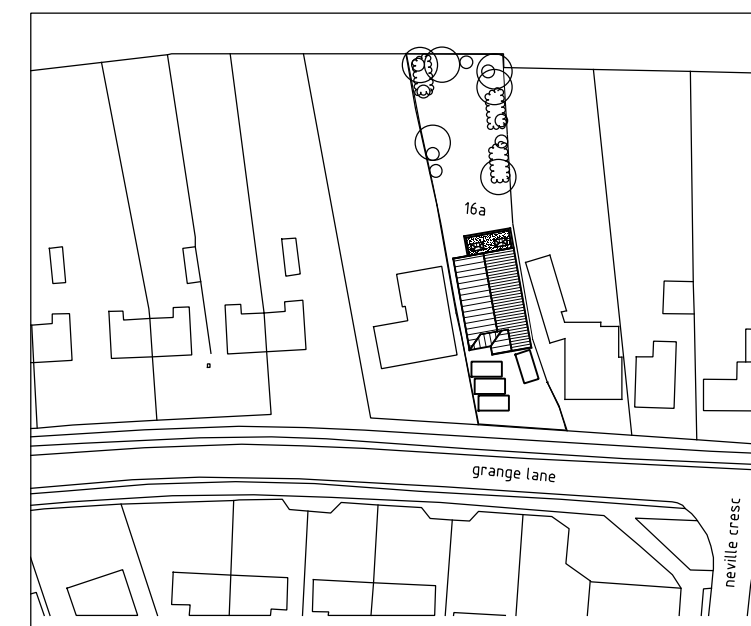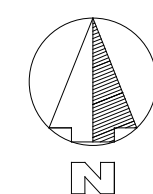

block plan 1:500



light grey render sample

Note
• This drawing must not be re-issued, loaned, printed or copied without the designer's prior consent.
x DO NOT SCALE FROM THIS DRAWING OTHER THAN FOR THE PURPOSES OF PLANNING - use figured dimensions only. Any discrepancies are to be reported to designer immediately.
x Before any work commences, all dimensions to be checked and verified on site. All boundaries to be confirmed between the client and contractor and no part of the building is to overhang or undermine boundary lines without prior written consent.

156 Honeyhill Road Bedford Bedfordshire MK40 4PD			
Tel/Fax: 01234 297496 Mobiles: 07855 852991/2			
Email: email@jacs.co.uk Web address: www.jacs.co.uk			
Project extensions & alterations			
Client Mr Martin			
Site Address 16a Grange Lane, Bromham			
Approved Prelim	Date Jan 23	Scales 1:100 1:500 1:1250	
Drawing No. JJ22-0016		Sheet 001 Rev B	