



16 Lacey Green, Balderton, Newark, NG24
3NJ

No Chain £235,000
Tel: 01636 611 811

 **RICHARD
WATKINSON**
PARTNERS
Surveyors, Estate Agents, Valuers, Auctioneers

VIEWING HIGHLY RECCOMENED

Well positioned on Lacey Green, this three bedroom semi-detached home offers spacious accommodation, a private landscaped garden, driveway and single garage. Offered with no chain and ready to move into, this is an ideal opportunity for a first-time buyer or family.

Well maintained throughout, the property offers a welcoming entrance hallway leading into a spacious living room, with a separate dining room featuring French doors opening onto the rear garden. The kitchen is fitted with a range of units and appliances. To the first floor are three well-proportioned bedrooms, together with a modern family bathroom.

This home benefits from a driveway, along with a spacious single garage providing useful additional storage and parking. To the rear is a private, landscaped garden, mainly laid to lawn with a patio terrace providing an ideal space for outdoor seating and entertaining. The garden also features a pergola and pond, creating a pleasant and secluded outdoor space. This property is ideal for extending subject to planning.

Balderton is a village situated within 3 miles of Newark town centre and commuting distance of Nottingham and Lincoln. Local amenities include Sainsburys, Lidl and Tesco stores, a medical centre, pharmacy, post office and three public houses. The village has two primary schools and the Newark Academy. There are nearby access points for the A1 and A46 dual carriageways. Fast trains are available from Newark Northgate station with a journey time to London Kings Cross of approximately 75 minutes

This detached house was built in the early 1980's by Wilcon Homes constructed of brick elevations under a tiled roof covering. There are uPVC double glazed windows throughout. The central heating system is gas fired with a combi boiler. The living accommodation is arranged over two levels and can be described in more detail as follows:

GROUND FLOOR

HALLWAY

12'05 x 5'11 (3.78m x 1.80m)

UPVC double glazed front door and window with side elevation, radiator, carpet floor and under stairs storage cupboard.

LIVING ROOM

13'01 x 11'09 (3.99m x 3.58m)



UPVC double glazed window with front elevation, radiator, carpet floor and electric fire with fireplace



DINING ROOM

8'05 x 6'08 (2.57m x 2.03m)

UPVC double glazed French doors giving access to the rear garden, with internal folding doors providing access to the dining room, radiator and laminate flooring.



KITCHEN

10'06" x 6'00 (3.20m x 1.83m)

UPVC double glazed door and window to the rear elevation, radiator, laminate flooring, fitted wall and base units with work surfaces over, stainless steel sink and drainer, five-ring gas hob with extractor over, and two built-in electric ovens.





FIRST FLOOR

LANDING

9'09 x 2'06 (2.97m x 0.76m)

UPVC double glazed window to the side elevation, carpet flooring, loft hatch and airing cupboard housing a Baxi combination boiler.

BATHROOM

6'06" x 5'06 (1.98m x 1.68m)

UPVC double glazed window, low-level tiling to walls, large walk-in shower with glazed screen and fitted folding shower seat, pedestal wash hand basin and low-level WC, wall-mounted heated towel rail and patterned vinyl flooring.



BEDROOM ONE

11'04 x 8'08 (3.45m x 2.64m)

UPVC double glazed window with rear elevation, radiator, laminate floor and two fitted shelves.

BEDROOM TWO

10'08 x 8'06 (3.25m x 2.59m)

UPVC double glazed windows with front elevation, radiator and carpet floor.



BEDROOM THREE

8'02 x 6'07 (2.49m x 2.01m)

UPVC double glazed window, radiator, carpet flooring, built-in storage cupboard and wall-mounted shelving.



OUTSIDE



Lawned front garden with established borders, together with a driveway providing off-road parking for one vehicle and access to the detached garage. Pathway leading to the front entrance, with a side gate providing access to the rear garden.

Private, enclosed rear garden with fenced borders, predominantly laid to lawn with established planting. The garage can be accessed through a rear door. The garden offers two distinct seating areas, including a paved seating terrace beneath a pergola, together with a further seating area surrounding the pond.



GARAGE

16'05 x 7'07 (5.00m x 2.31m)

Up and over door, shelving, personal door leading to rear garden with Power and light connected.

TENURE

The property is freehold.

SERVICES

Mains water, electricity, gas and drainage are all connected to the property.

VIEWING

Strictly by appointment with the selling agents.

POSSESSION


Vacant possession will be given on completion.

MORTGAGE

Mortgage advice is available through our Mortgage Adviser. Your home is at risk if you do not keep up repayments on a mortgage or other loan secured on it.

COUNCIL TAX

The property comes under Newark and Sherwood District Council Tax Band C.

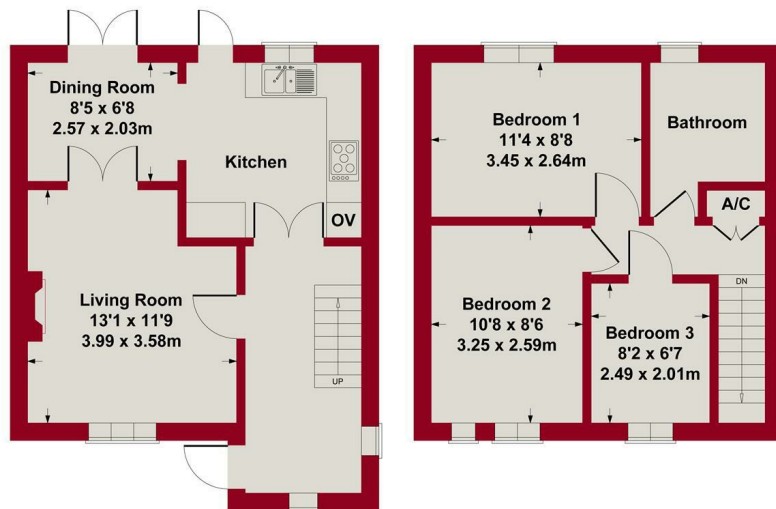

GROUND FLOOR

FIRST FLOOR

SKETCH PLAN FOR ILLUSTRATIVE PURPOSES ONLY

All measurements walls, doors, windows, fittings and appliances, their sizes and locations, are approximate only. They cannot be regarded as being a representation by the seller, nor their agent.

Produced by Potterplans Ltd. 2026



Elevation E/01



Elevation E/02



Elevation E/03



Elevation E/04


NOTES All dimensions must be checked on site. Do not scale from this drawing. A Building Control application is required prior to commencement of works, either via a Building Notice or a Full Plan application. Please contact us should you require further information. All structural designs to be carried out by Structural Engineer. Calculations to be checked and approved by Building Control prior to commencement of works. The Party Wall Act may apply where proposed works are on or close to a boundary. The client or a party wall surveyor on their behalf should serve and receive as required under the Party Wall Act. This should be carried out to the required approval time before commencing any works on site. https://www.gov.uk/guidance/party-wall-act-1996 If building over or close to a public (or shared) sewer then a Build Over Notice is required to be served to Severn Trent Water. Please contact Severn Trent Water East Office for further details - 0116 2343 824.	
Revision date initial items	
DL DesignStudio	
1 Blueway, Nottingham NG2 0PS T: 0115 961 5462 E: info@dl-designstudio.co.uk (Not for use as a structural or architectural drawing without the DL DesignStudio logo)	
CLIENT	c/o DL Design Studio
PROJECT	16 Lacey Green Balderton
DRAWING TITLE	Proposed Alternative Scheme 1: Elevations
☒ Prelim ☐ Building Plans ☐ Construction	☐ Tender ☐ As Built
SCALE 1:50 @ A2	DATE 16/07/19
DWG. NO. DL730-6/122	DRAWN CPG CHECKED DL DESIGNED DL



NOTES All dimensions must be checked on site. Do not scale from this drawing. A Building Control application is required prior to commencement of works, either via a Building Notice or a Full Plan application. Please contact us should you require further information. All structural designs to be carried out by Structural Engineer. Calculations to be checked and approved by Building Control prior to commencement of works. The Party Wall Act may apply where proposed works are on or close to a boundary. The client or a party wall surveyor on their behalf should serve and receive as required under the Party Wall Act. This should be carried out to the required approval time before commencing any works on site. https://www.gov.uk/guidance/party-wall-act-1996 If building over or close to a public (or shared) sewer then a Build Over Notice is required to be served to Severn Trent Water. Please contact Severn Trent Water East Office for further details - 0116 2343 824.	
Revision date initial items	
DL DesignStudio	
1 Blueway, Nottingham NG2 0PS T: 0115 961 5462 E: info@dl-designstudio.co.uk (Not for use as a structural or architectural drawing without the DL DesignStudio logo)	
CLIENT	c/o DL Design Studio
PROJECT	16 Lacey Green Balderton
DRAWING TITLE	Proposed Alternative Scheme 2: Plans
☒ Prelim ☐ Building Plans ☐ Construction	☐ Tender ☐ As Built
SCALE 1:50 @ A1	DATE 16/07/19
DWG. NO. DL730-6/131	DRAWN CPG CHECKED DL DESIGNED DL



Energy Efficiency Rating		
	Current	Potential
Very energy efficient - lower running costs		
(92 plus) A		85
(81-91) B		
(69-80) C		
(55-68) D	63	
(39-54) E		
(21-38) F		
(1-20) G		
Not energy efficient - higher running costs		
England & Wales		EU Directive 2002/91/EC

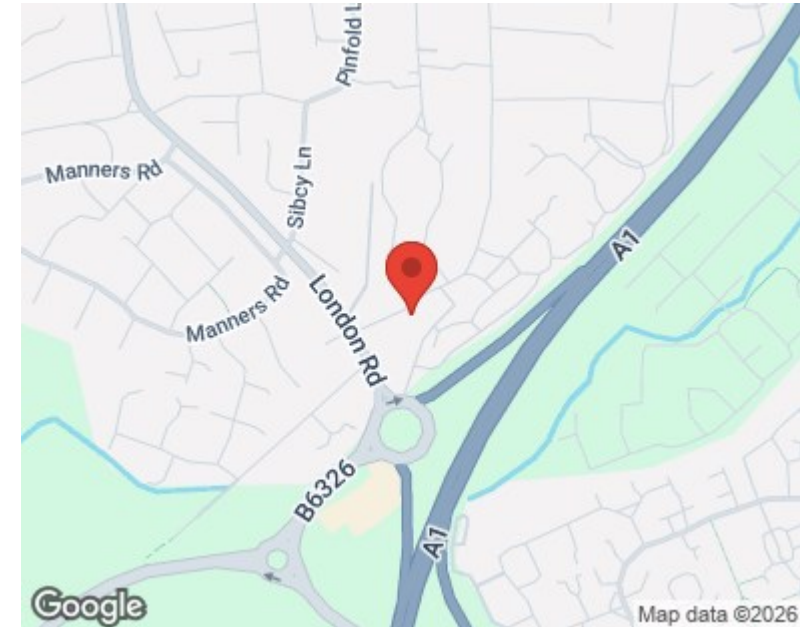

These particulars, whilst believed to be accurate are set out as a general outline only for guidance and do not constitute any part of an offer or contract. Intending purchasers should not rely on them as statements of representation of fact, but must satisfy themselves by inspection or otherwise as to their accuracy. No person in this firm's employment has the authority to make or give any representation or warranty in respect of the property. Any fixtures and fittings not mentioned in these details are excluded from the sale price. No services or appliances which may have been included in these details have been tested by the selling agent and therefore cannot be guaranteed to be in good working order.

As part of the service we offer we may recommend ancillary services to you such as mortgage advice, solicitors and surveyors which we believe will help with your property transaction. We wish to make you aware that should you decide to proceed we may receive a referral fee or equivalent. This could be a fee, commission, payment or other reward. We will not refer your details unless you have provided consent for us to do so. You are not under any obligation to provide us with your consent or to use any of these services. You are also free to choose an alternative provider.

Thinking of selling? For a FREE no obligation quotation call 01636 611 811



Richard Watkinson & Partners is the trading name of Richard Watkinson Ltd.
Registered in England. Ltd Registration number: 07140024

25 Stodman Street,
Newark NG24 1AT
Tel: 01636 611 811
Email: newark@richardwatkinson.co.uk



Surveyors, Estate Agents, Valuers, Auctioneers