



STREETSCAPE VIEW 1:300

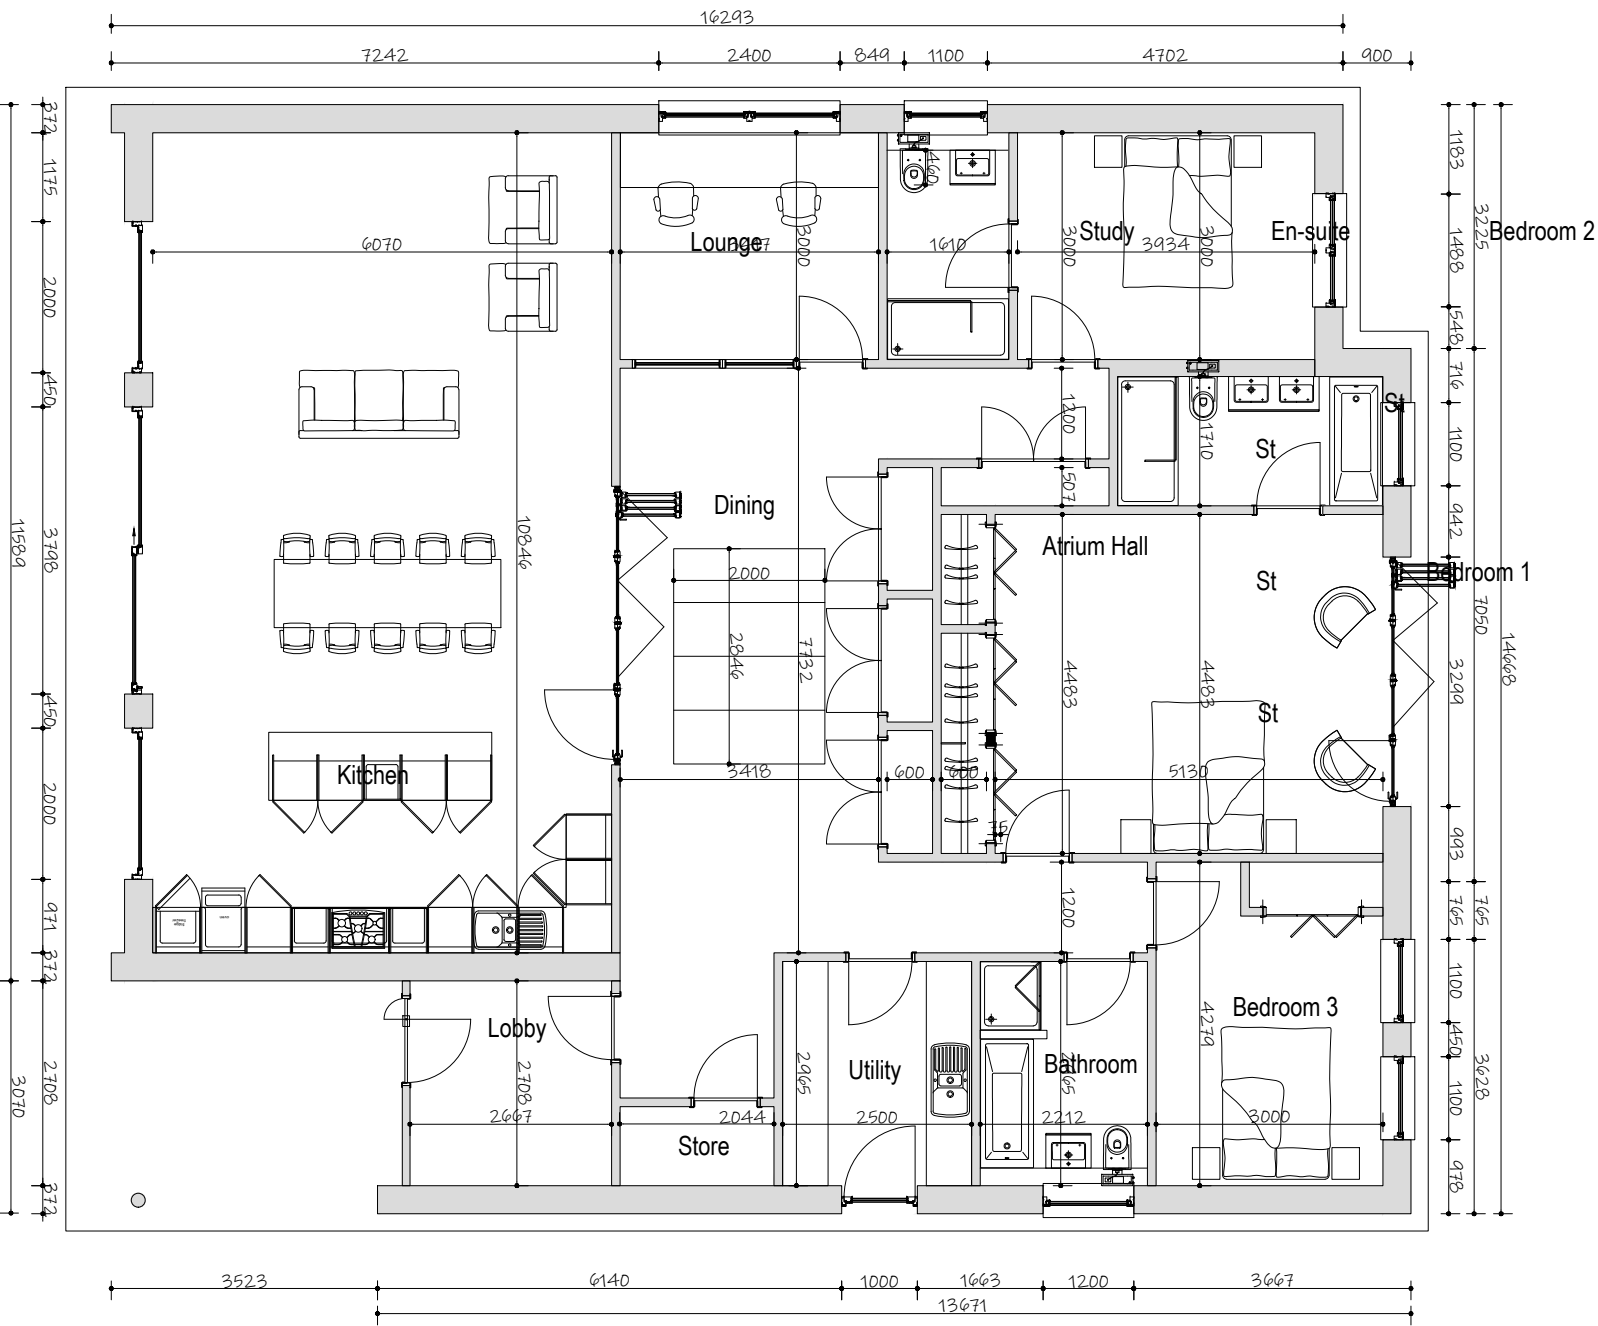

FLOOR PLAN - Gross Internal Area 213.1m²

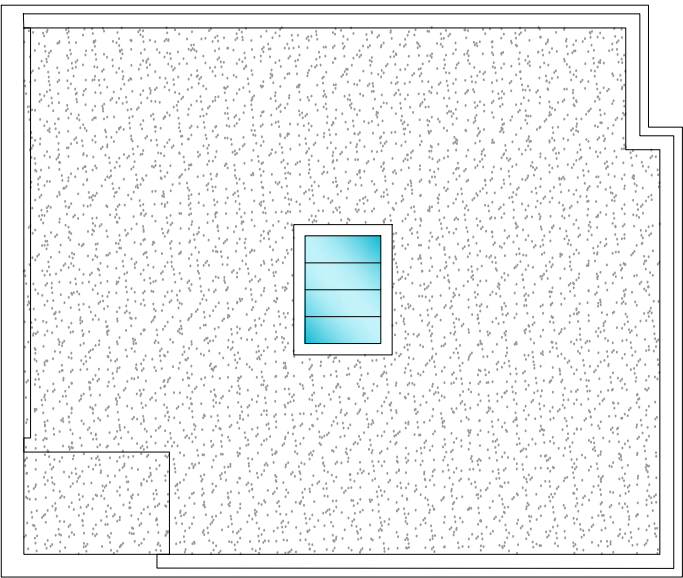

ROOF PLAN



PROJECT
PETER AND JANICE HOGGAN
BALNALD
KIRKMICHAEL PH10 7NA

DRAWING DESCRIPTION
FLOOR & ROOF PLAN
AS PROPOSED

DATE	REVISION	DRAWN
JAN 25		CH
SCALE	DRAWING No.	
1:100	376/102	