

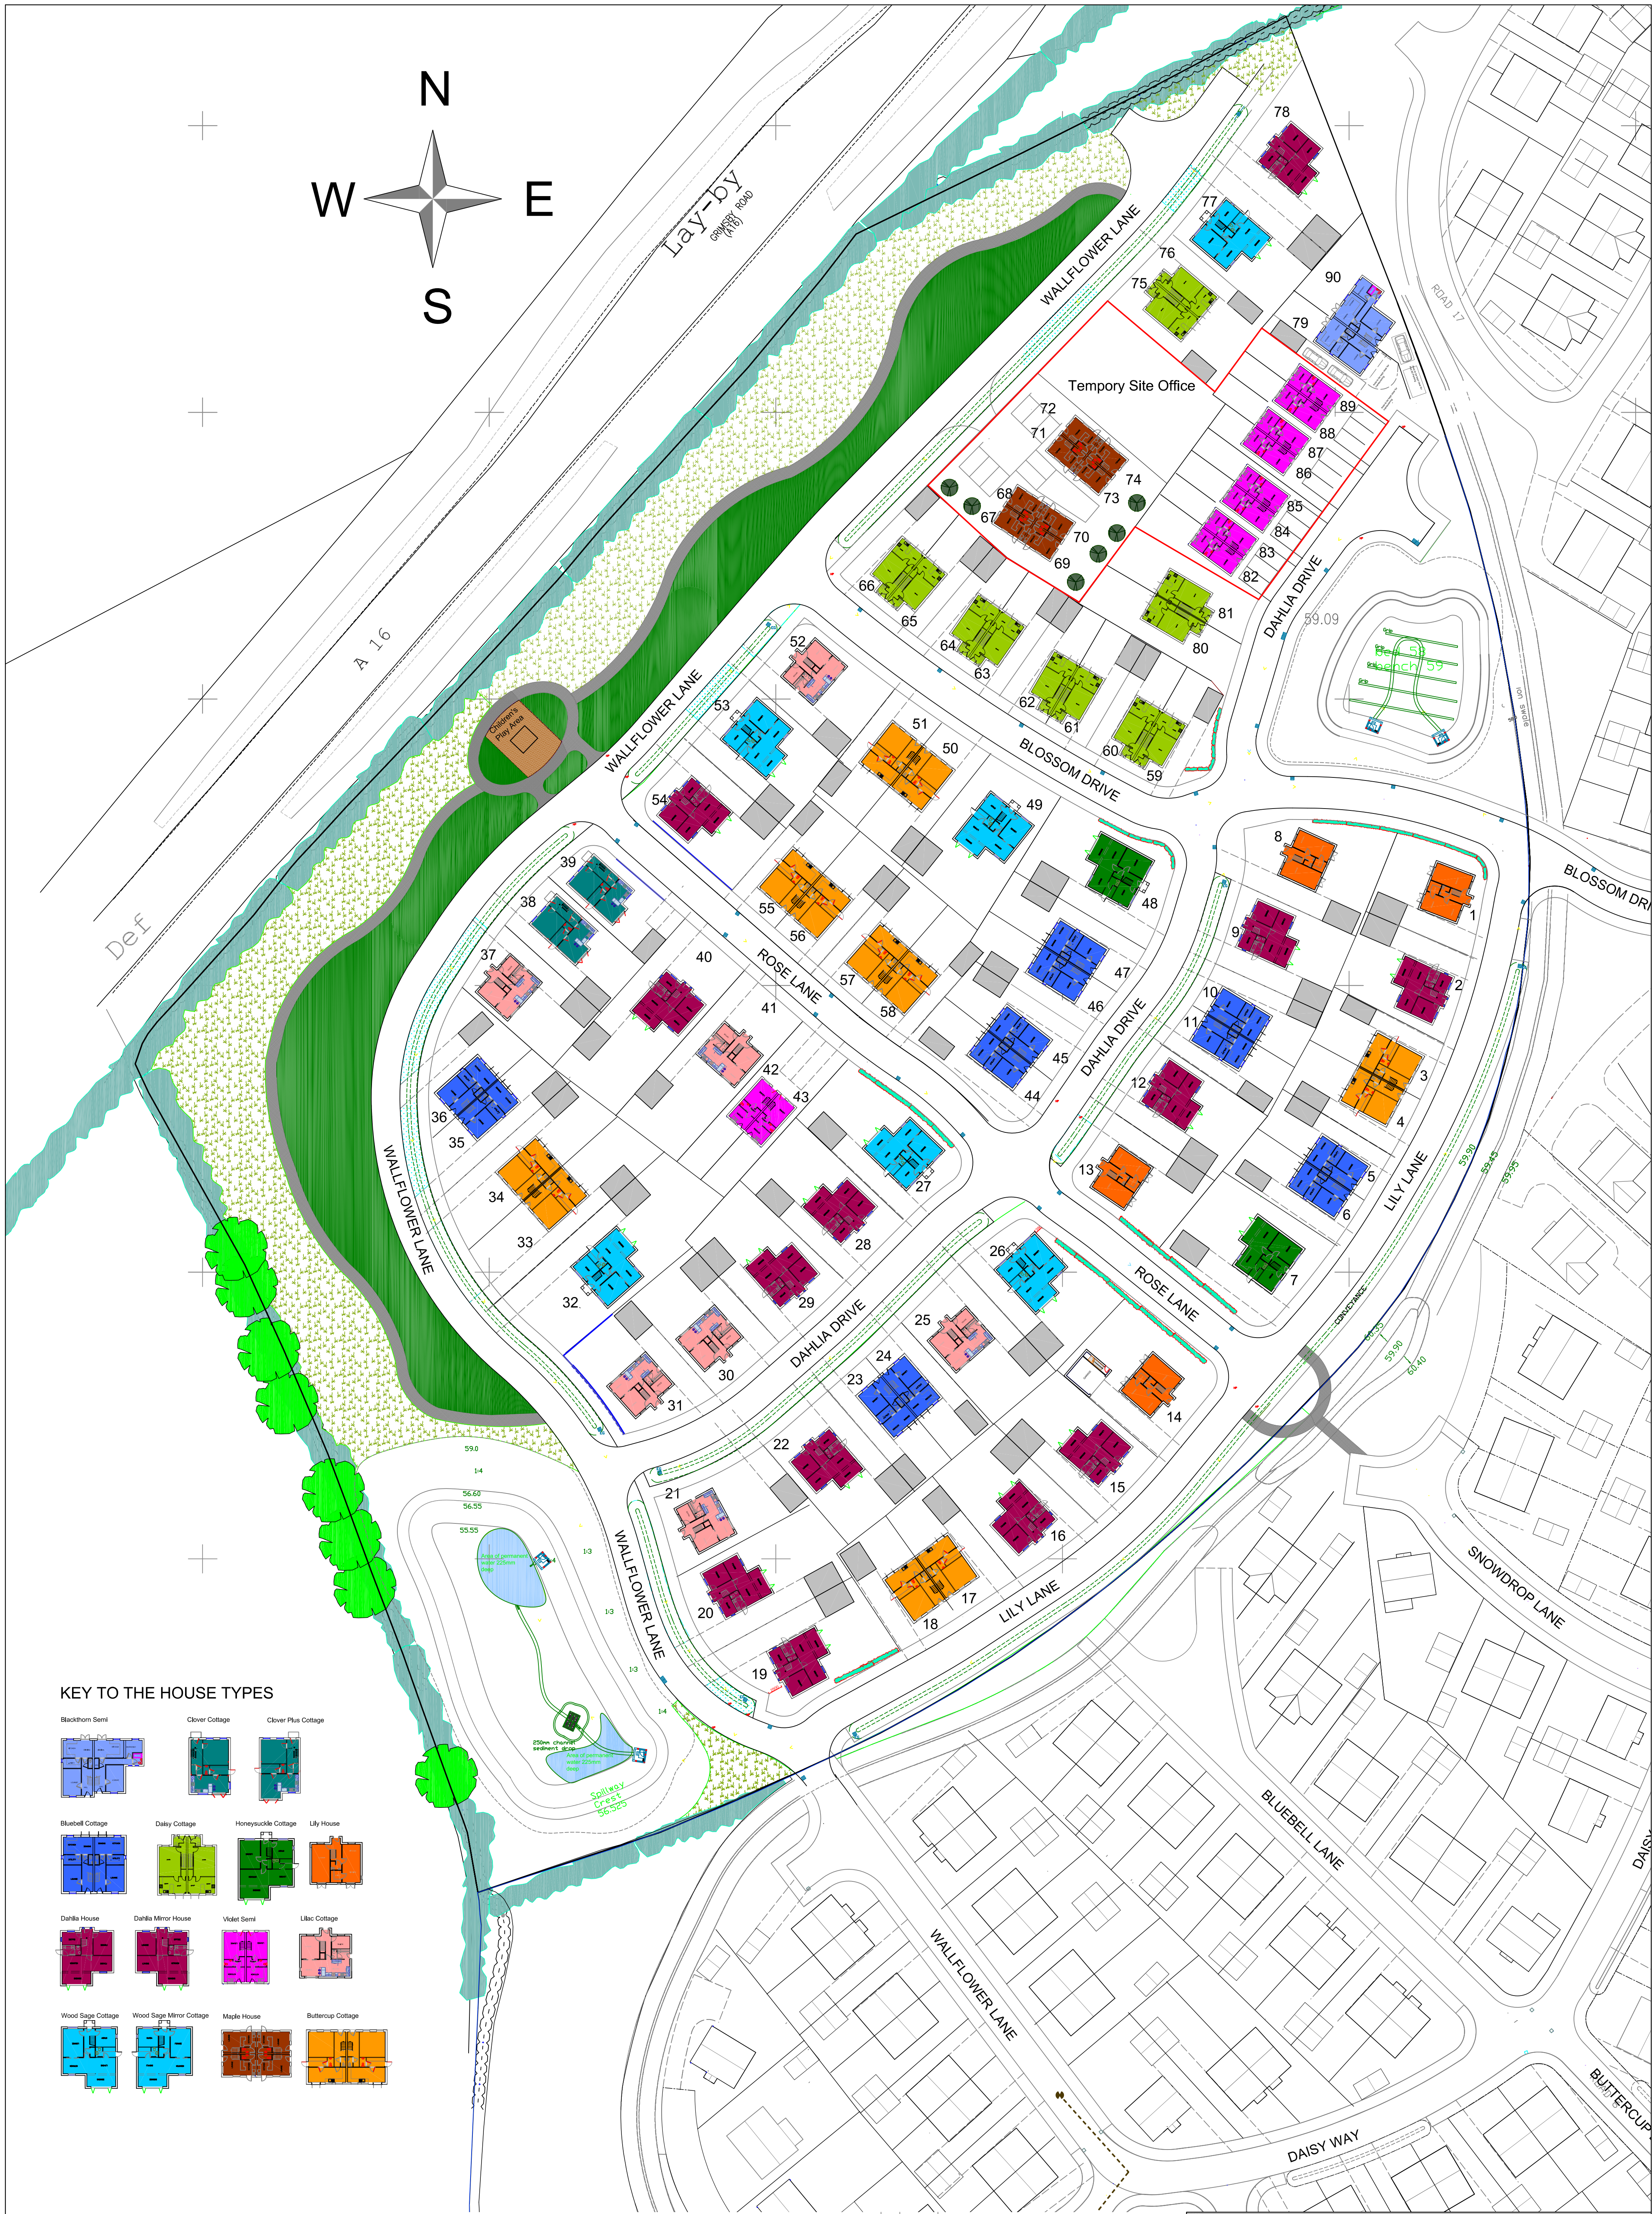


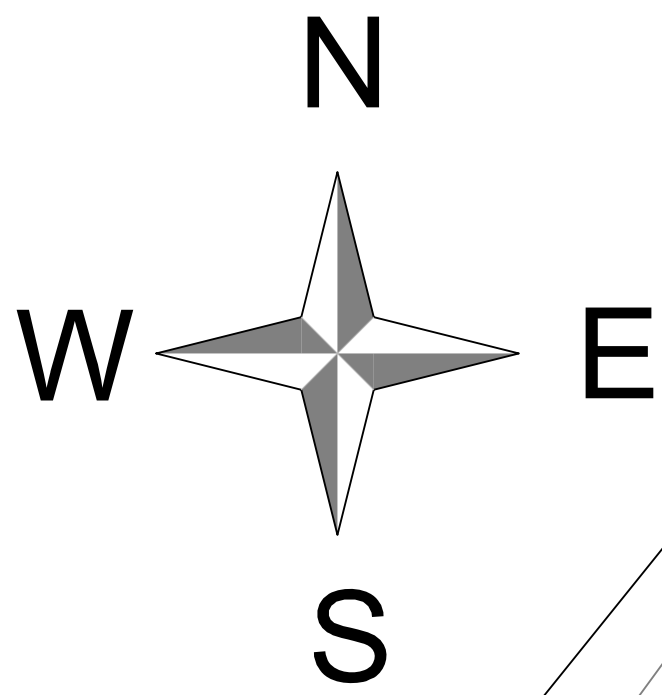

KEY TO THE HOUSE TYPES

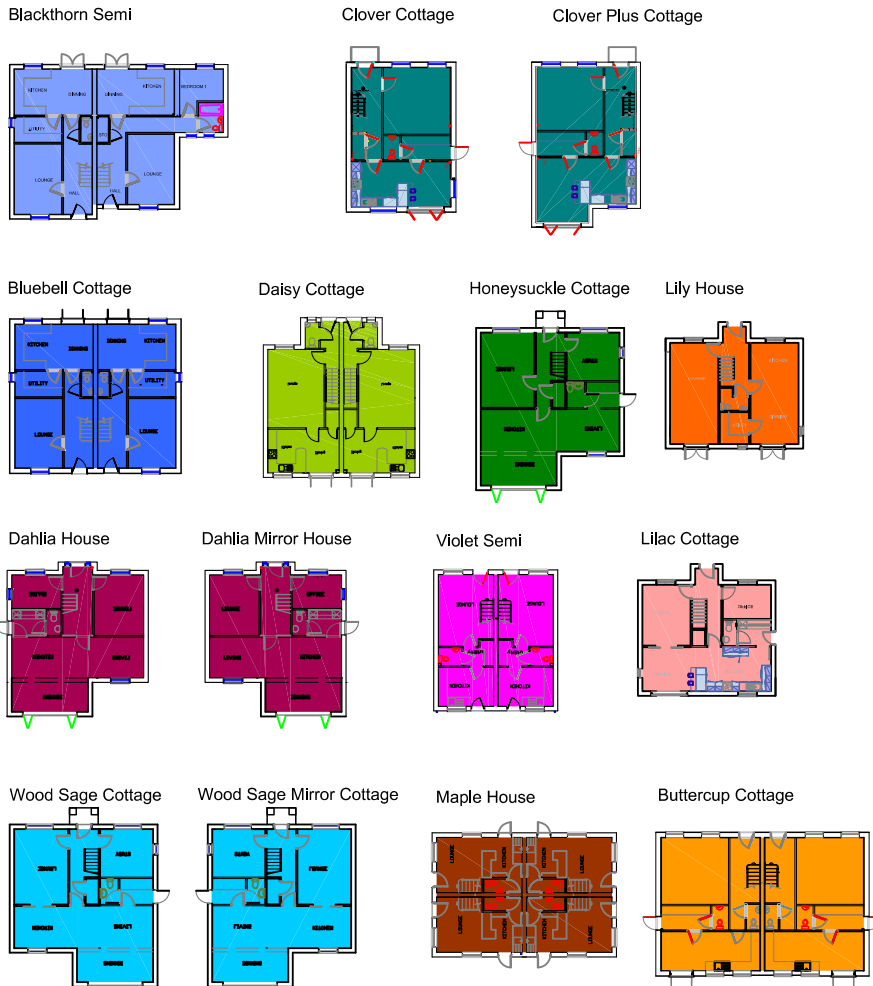

M	10/09/2026	New House Type Maple House for Plots 67 to 74 and change of house type from Violet Terrace to Violet Semi for Plots 82 to 89 and create a temporary Site Office
L	22/06/2026	New House Type Blackthorn Cottage added to Key
K	30/04/2026	Change of House Types on Plots 53, 54, 77, 78, 79 and 90
Rev	Date	

PALMLEAF ARCHITECTS			
10 Tilly CL Queens Drive, Cottingham, East Yorkshire HU16 4EN. TEL: +44 1482 865790. FAX: +44 1482 865791. Email: info@palmleafarchitects.co.uk			
Client	Snape Properties Ltd		Scale
Project	Wildflower Park Development off Daisy Way		1:500 (A4)
Drawing Title	Site Plan		Date
			30/04/2026
			Drawn
			08/2
			Checked
			Approved
			Drawn By
			02.373.23M