
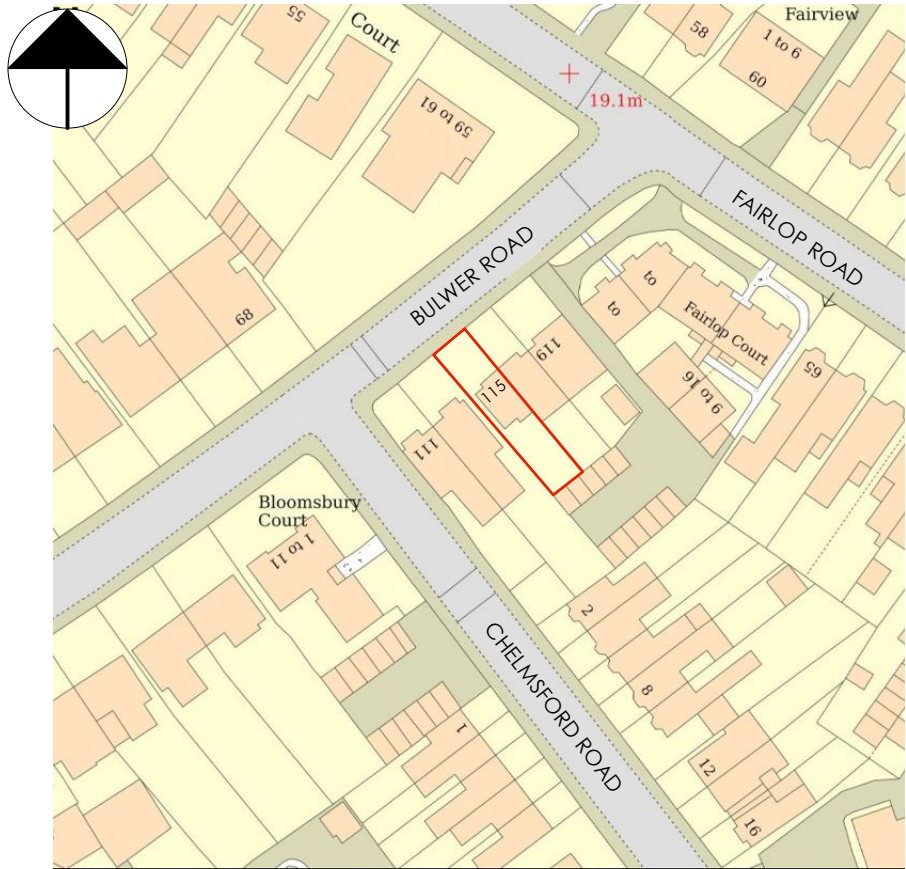


 


divine ideas

115 Bulwer Road, London, E11 1BU
T | +44(0)7976841322 E | divineideas@me.com
© copyright divine ideas


Project
115 Bulwer Road, London E11 1BU
Status
Planning Application: June 2026

Drawing Location Plan				
Project Number	Drawing Ref	Revision	Scale	Page size
2606	010	-	1:1250	A3

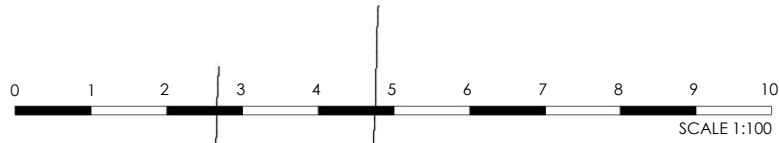


BULWER ROAD


pavement

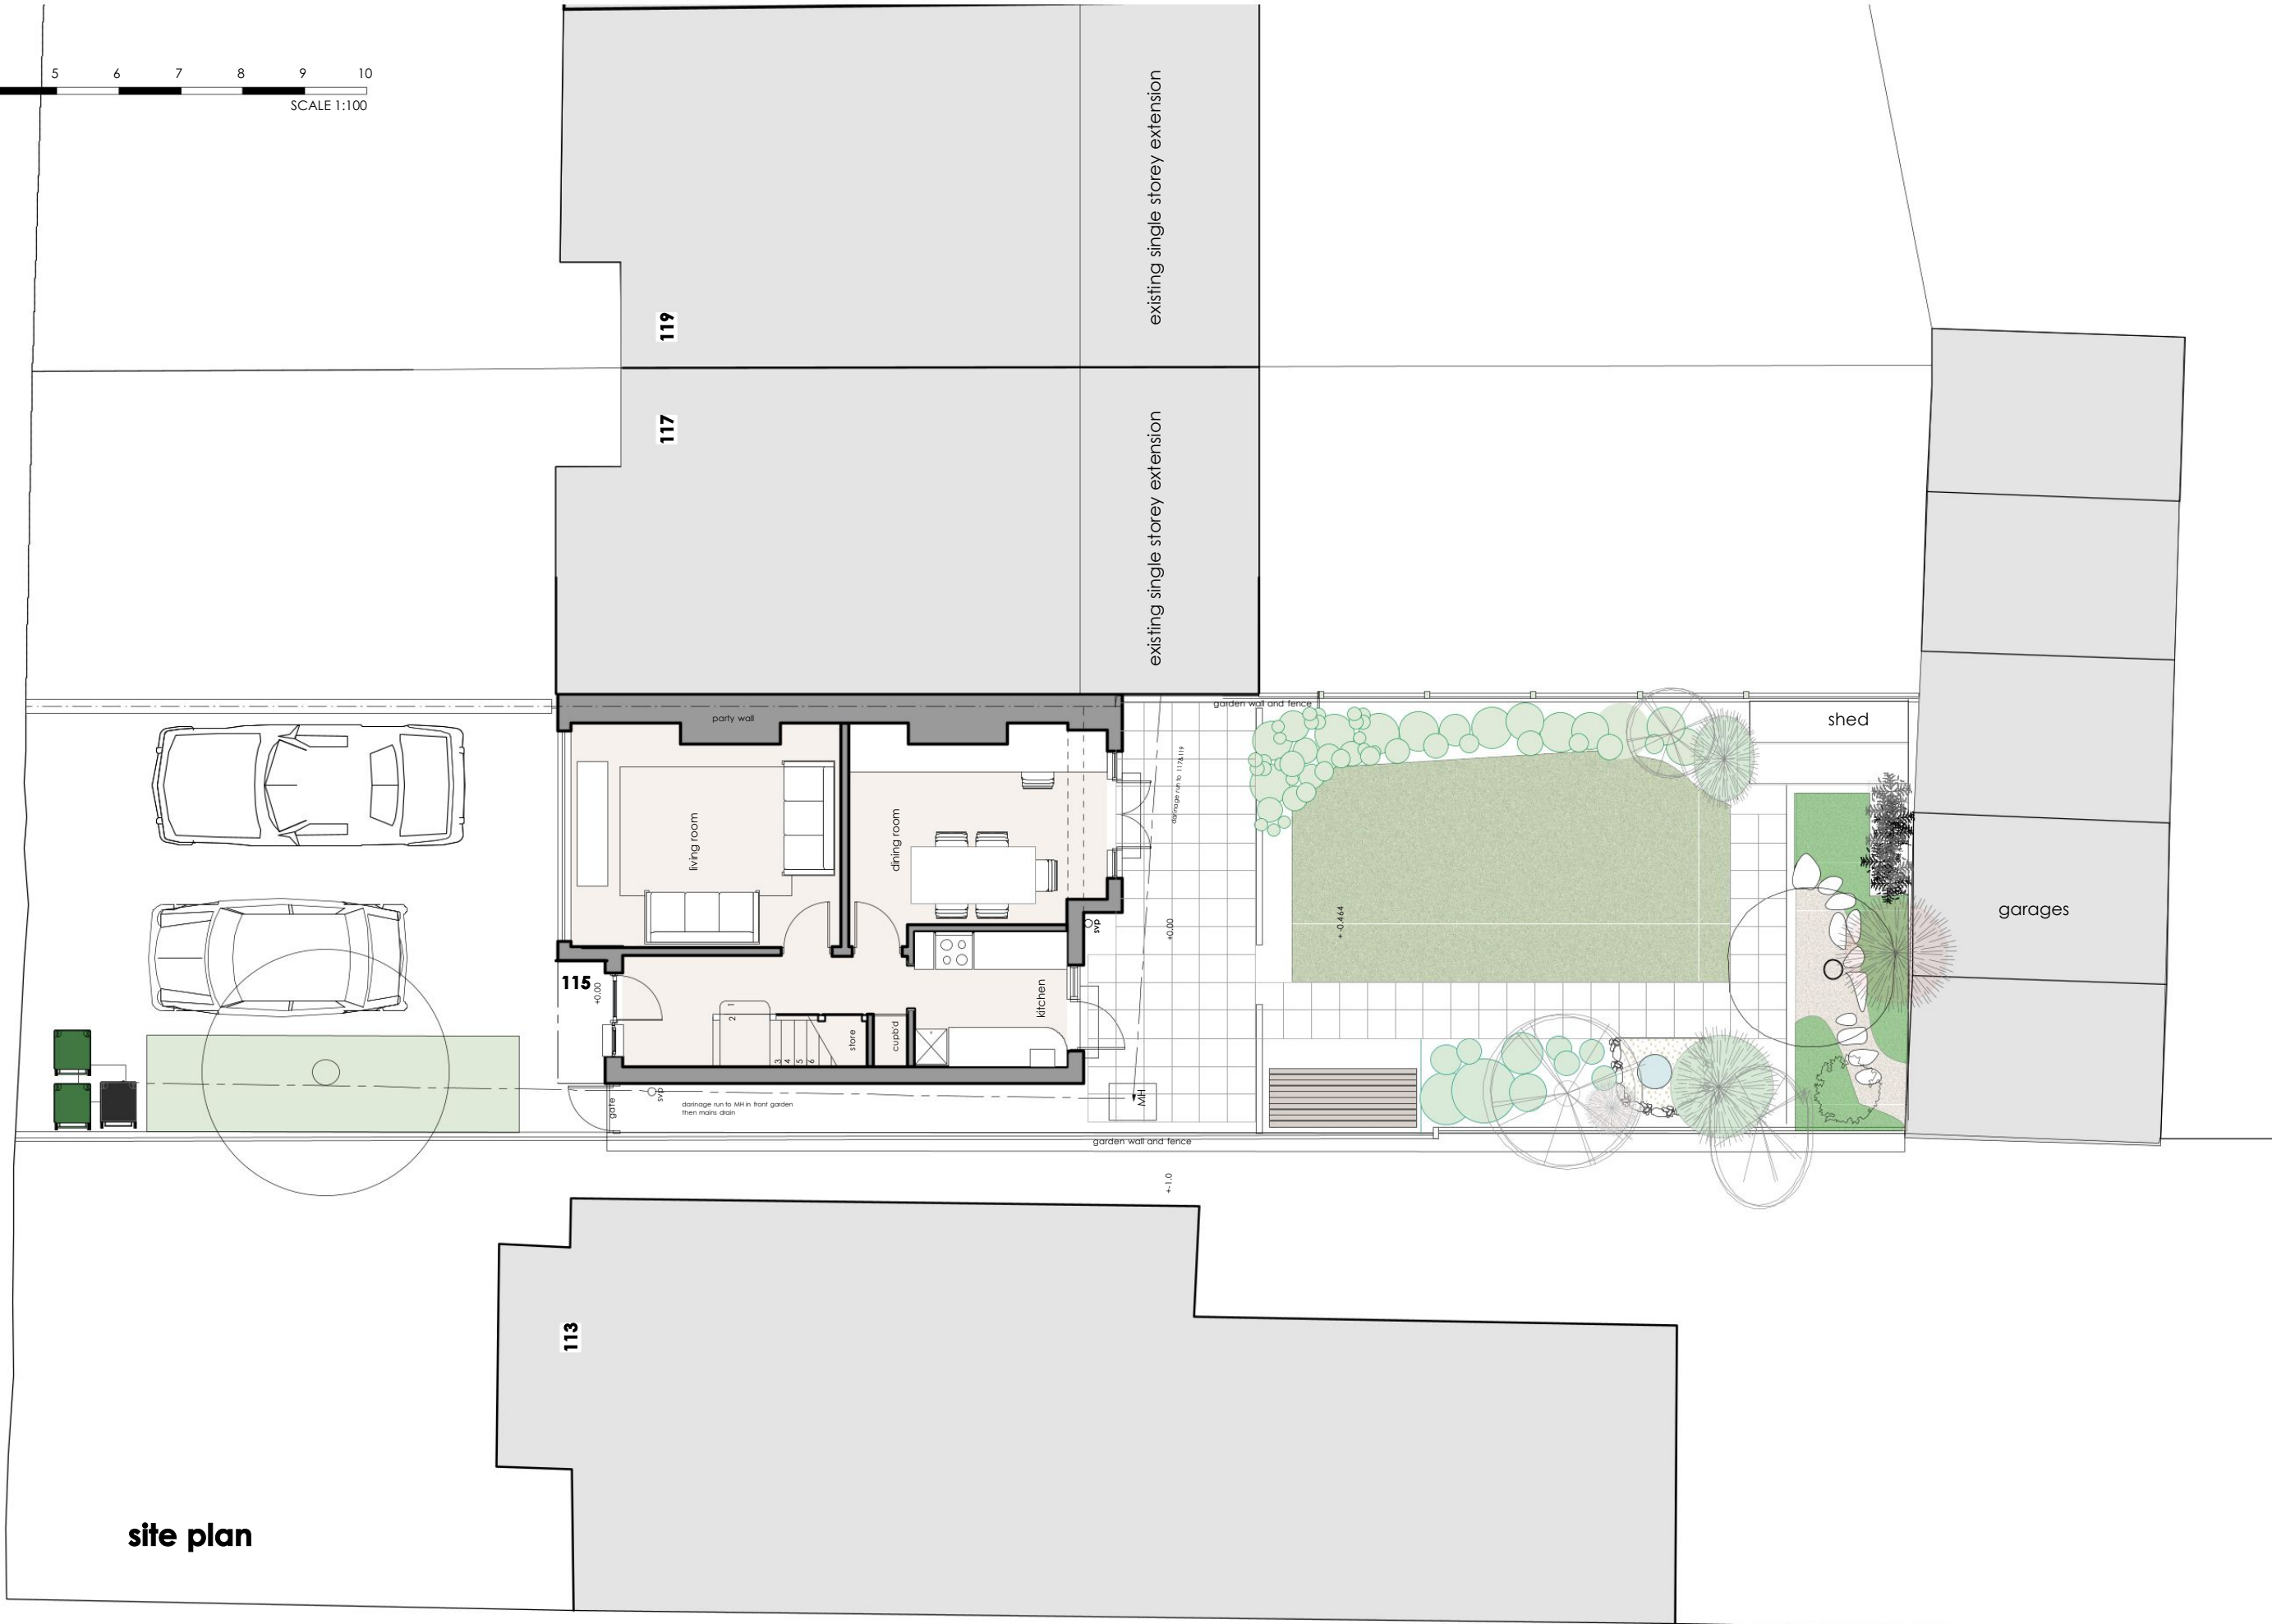

site plan


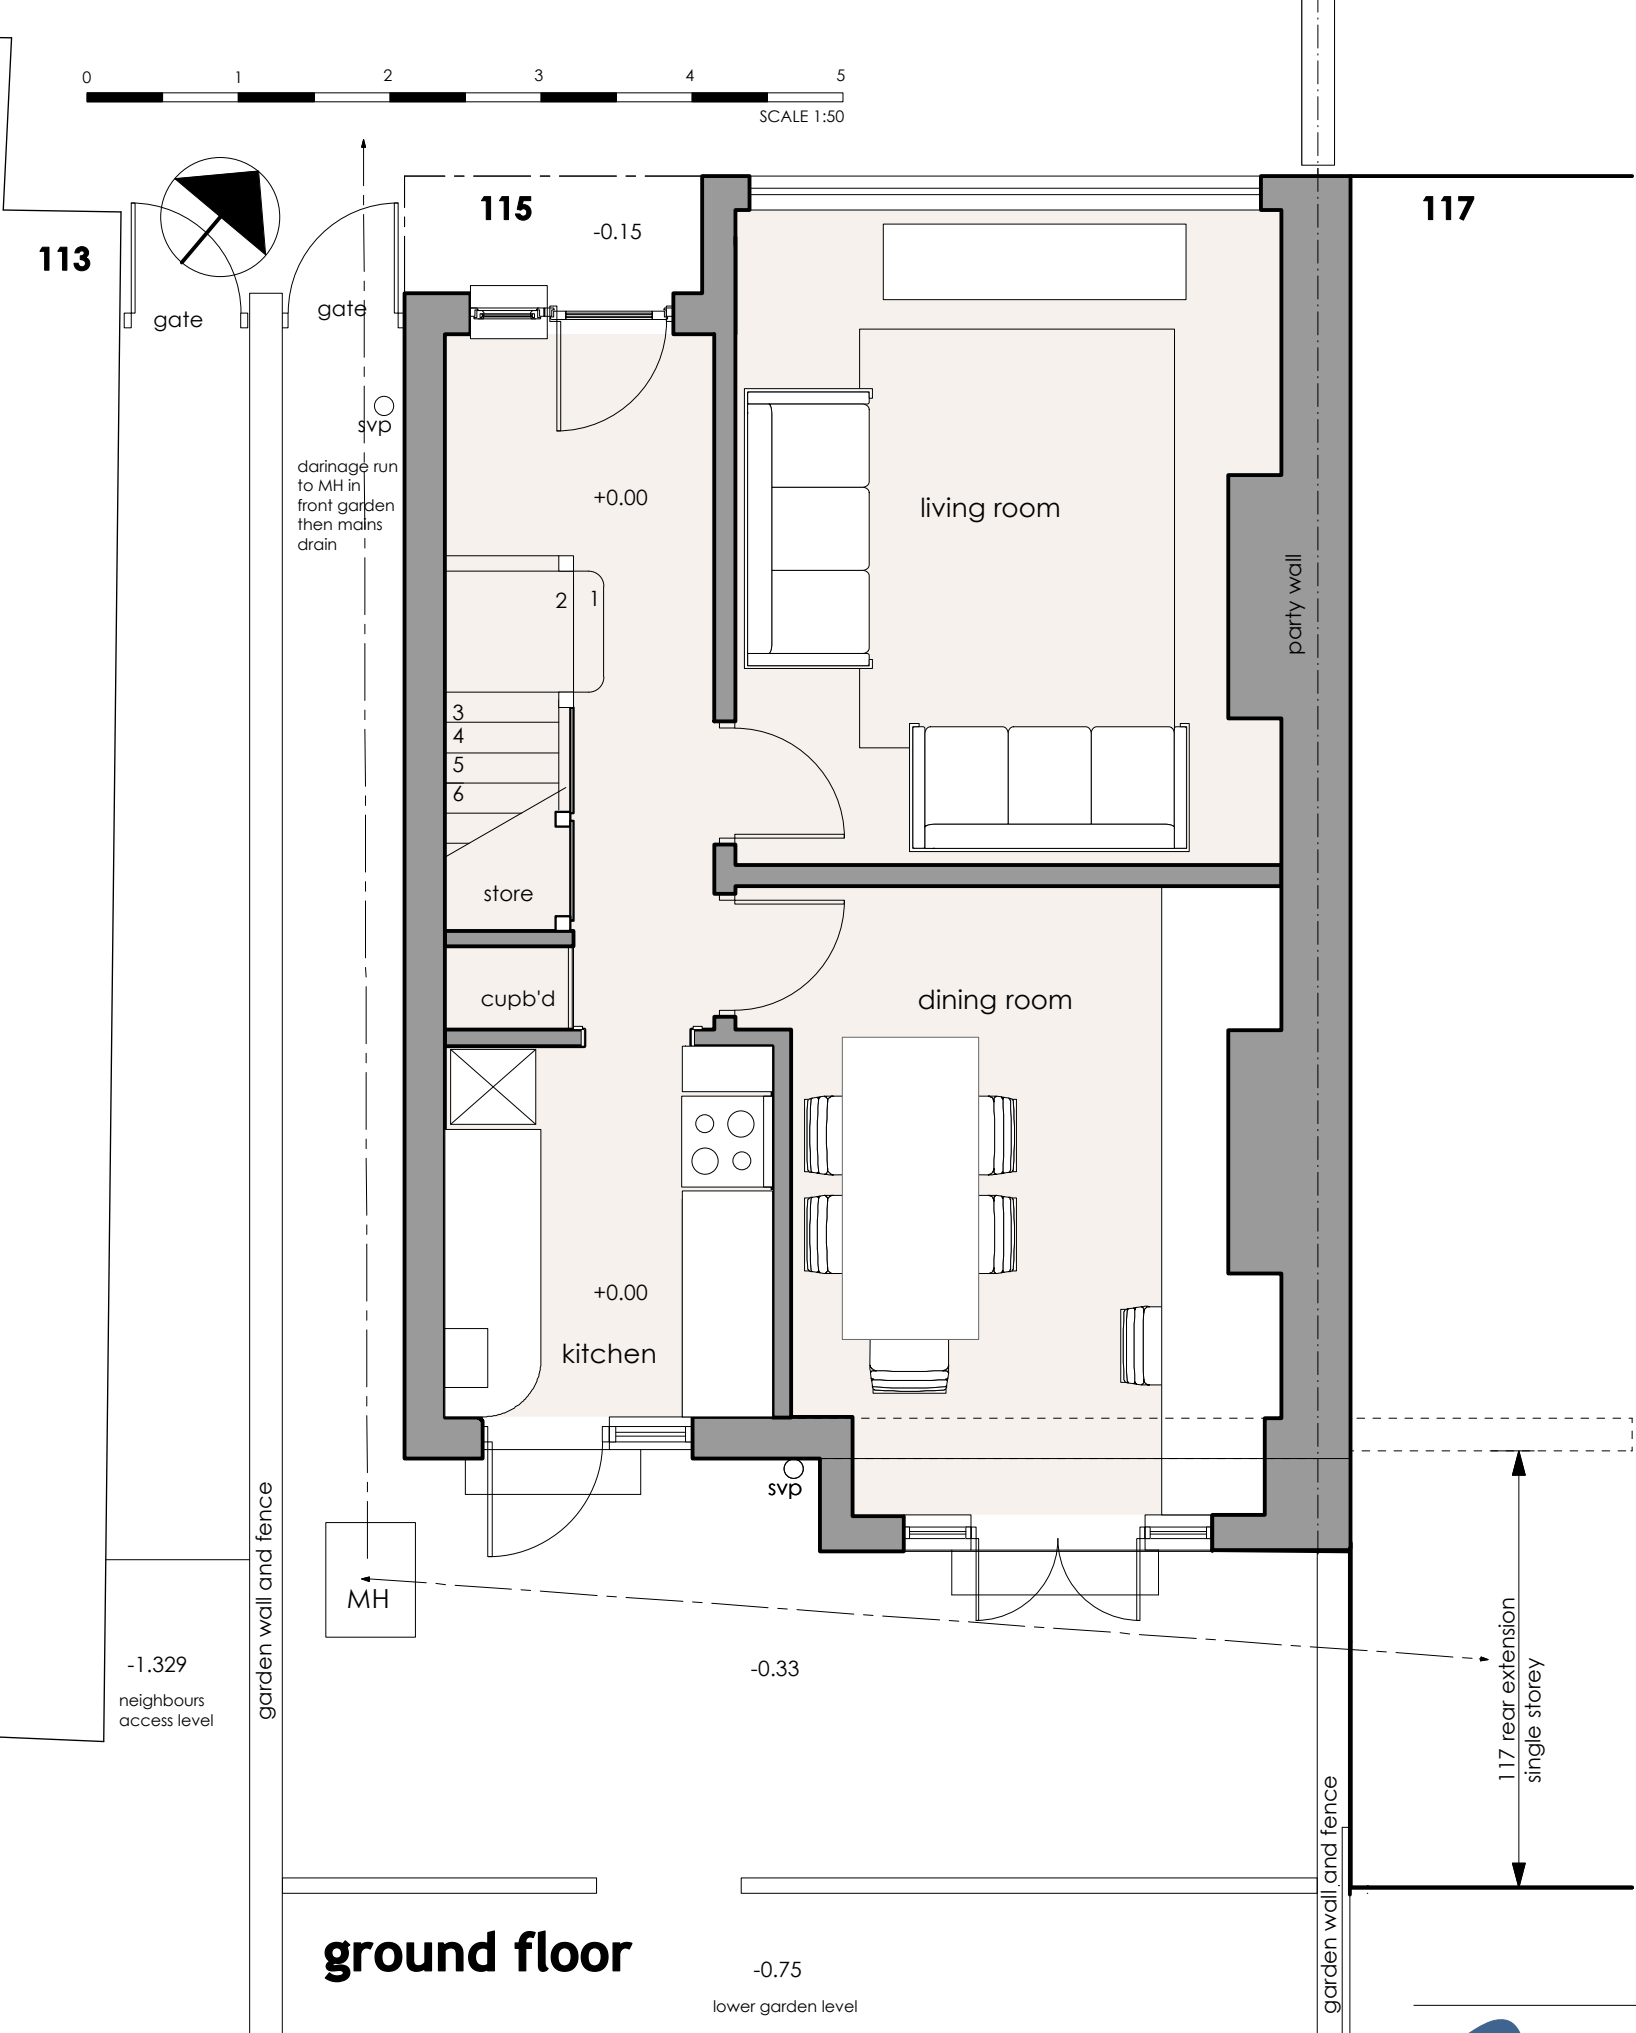


ground floor


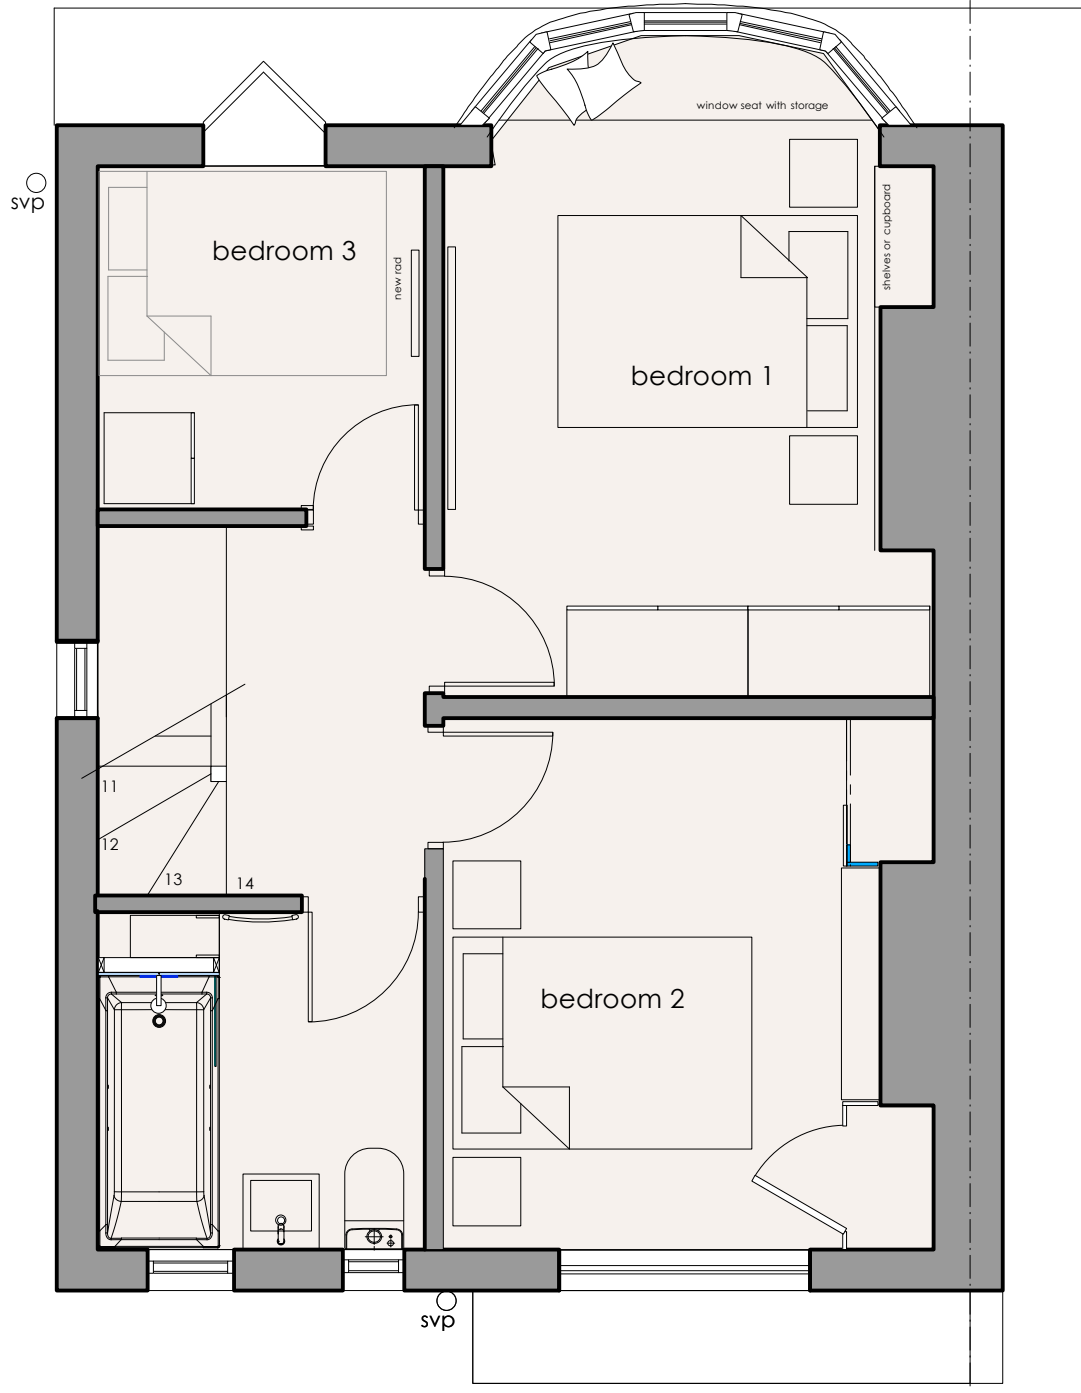


first floor

**EXISTING NET INTERNAL
83.55sq.m 900sq.ft**

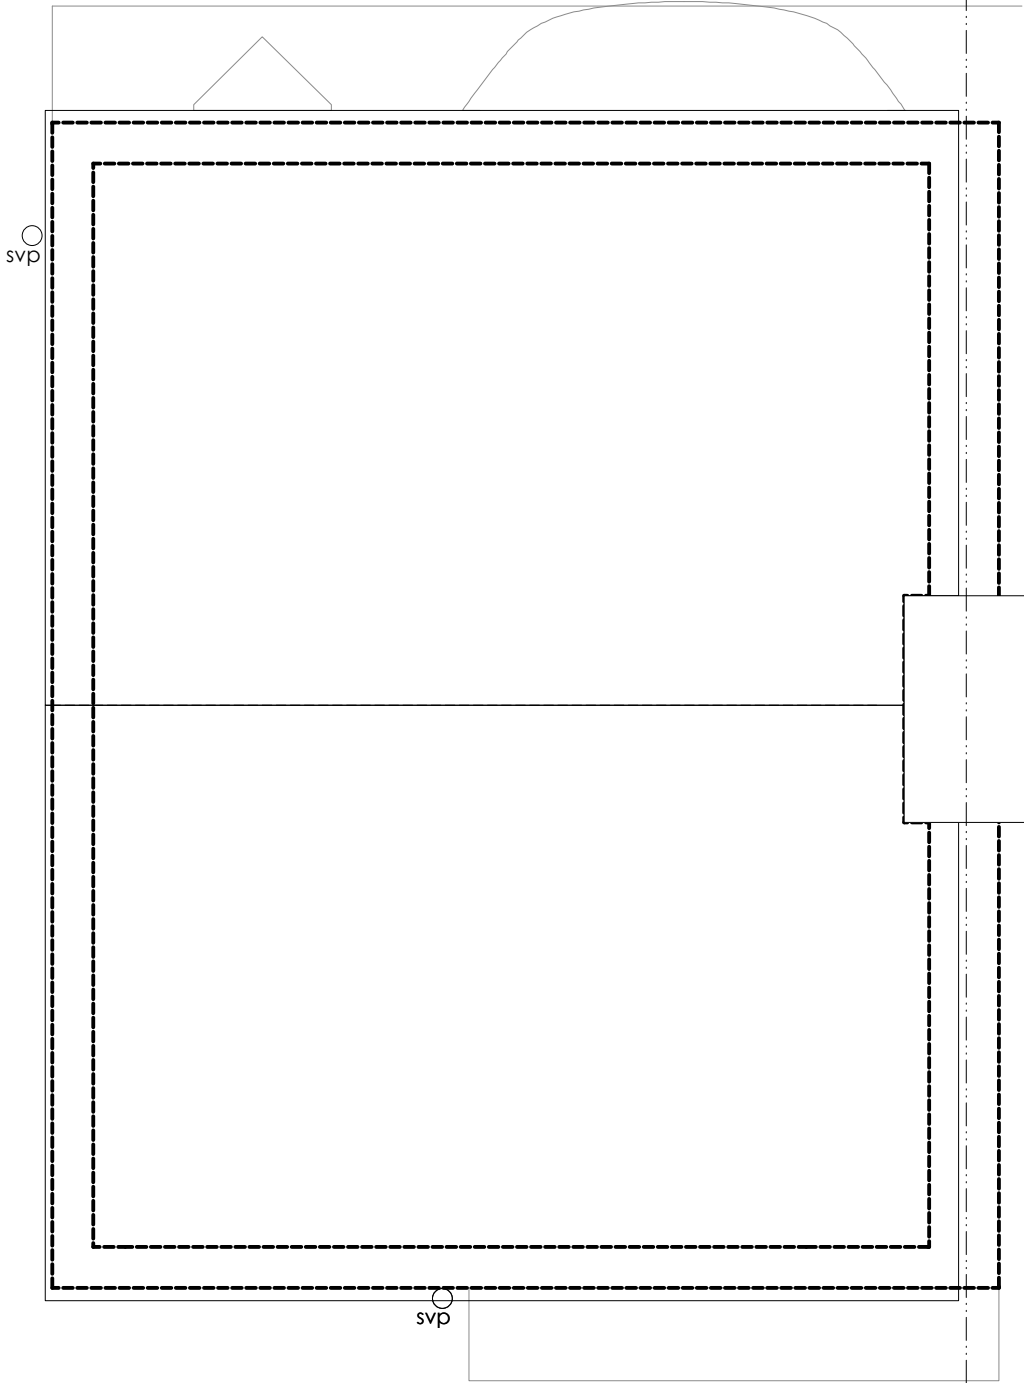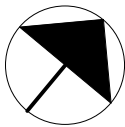

roof plan

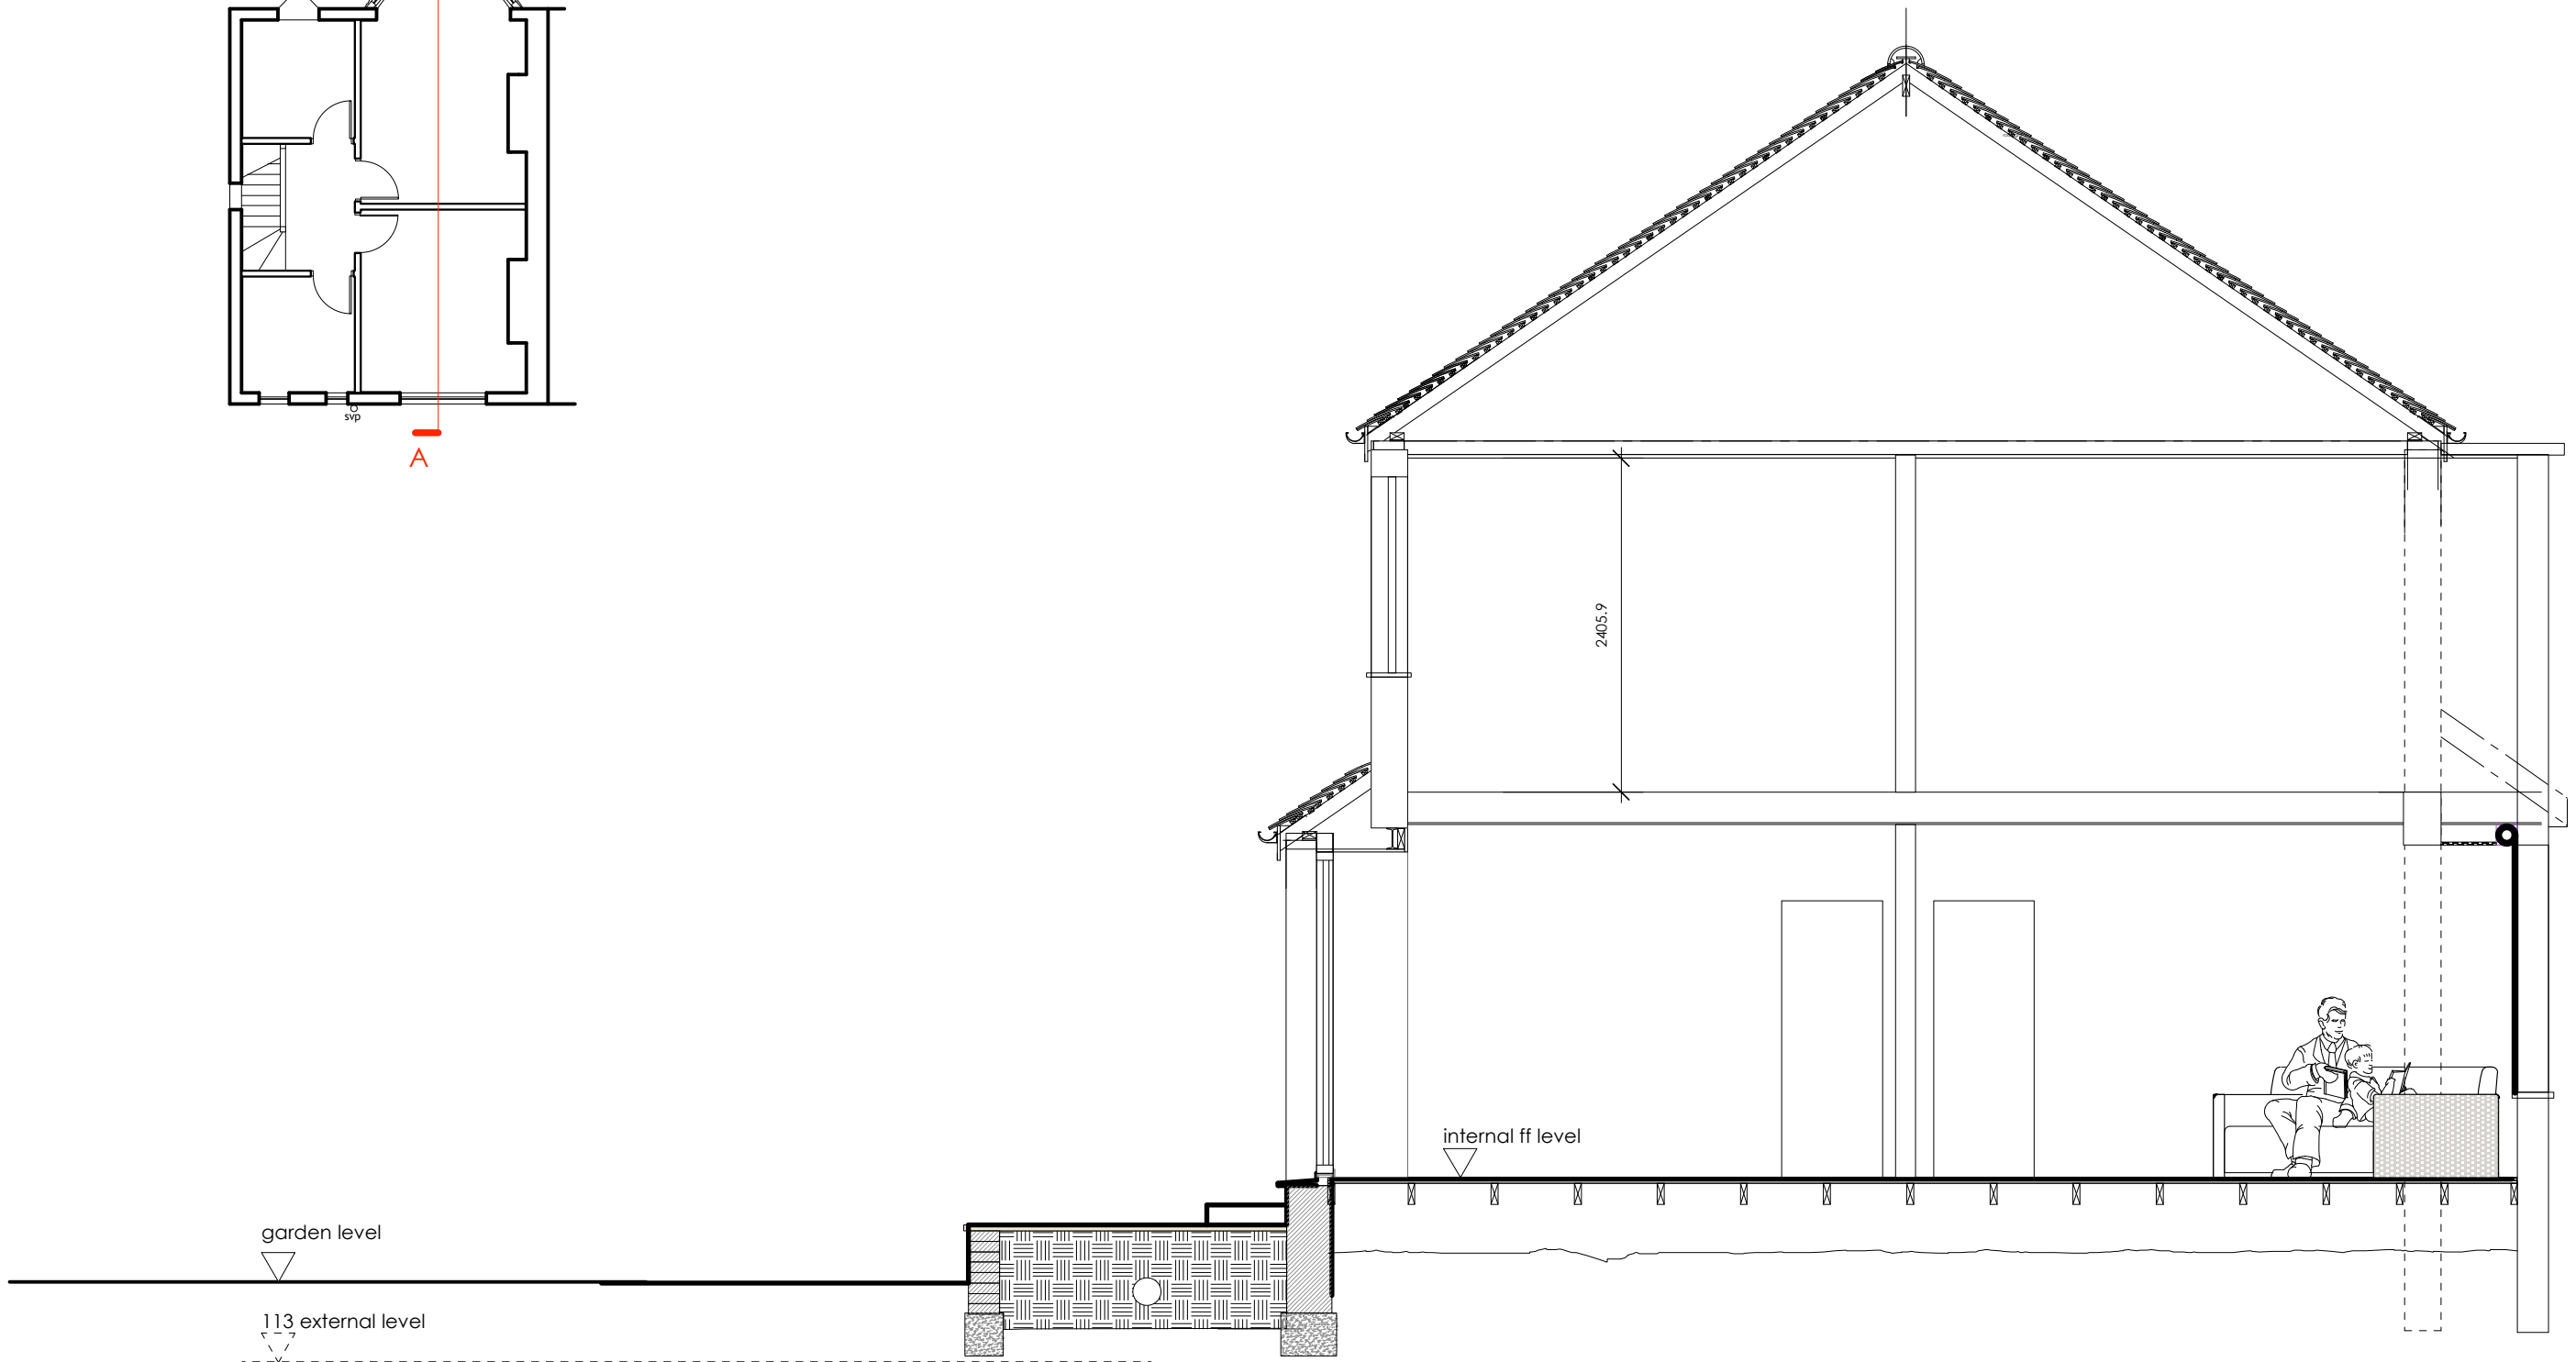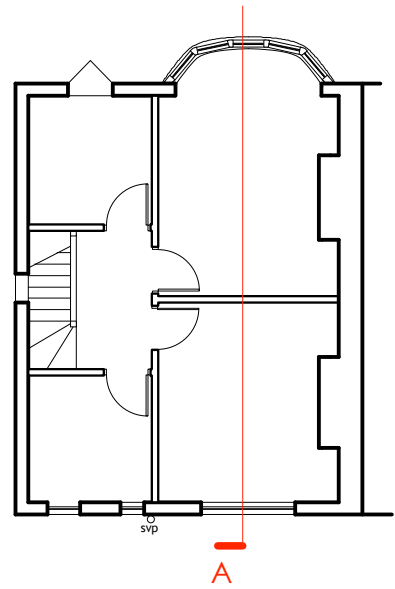

section A

 divine ideas 115 Bulwer Road, London, E11 1BU T +44(0)7976841322 E divineideas@me.com © copyright divine ideas	Project 115 Bulwer Road, London E11 1BU		Drawing Existing Section A-A			
	Status	Planning Application: June 2026		Project Number	Drawing Ref	Revision
				2606	103	-
				Scale	Page size	
				1:50	A3	




front elevation



divine ideas
115 Bulwer Road, London, E11 1BU
T | +44(0)7976841322 E | divineideas@me.com
© copyright divine ideas

Project 115 Bulwer Road, London E11 1BU		Drawing Existing Front Elevation			
Status Planning Application: June 2026	Project Number 2606	Drawing Ref 105	Revision -	Scale 1:50	Page size A3

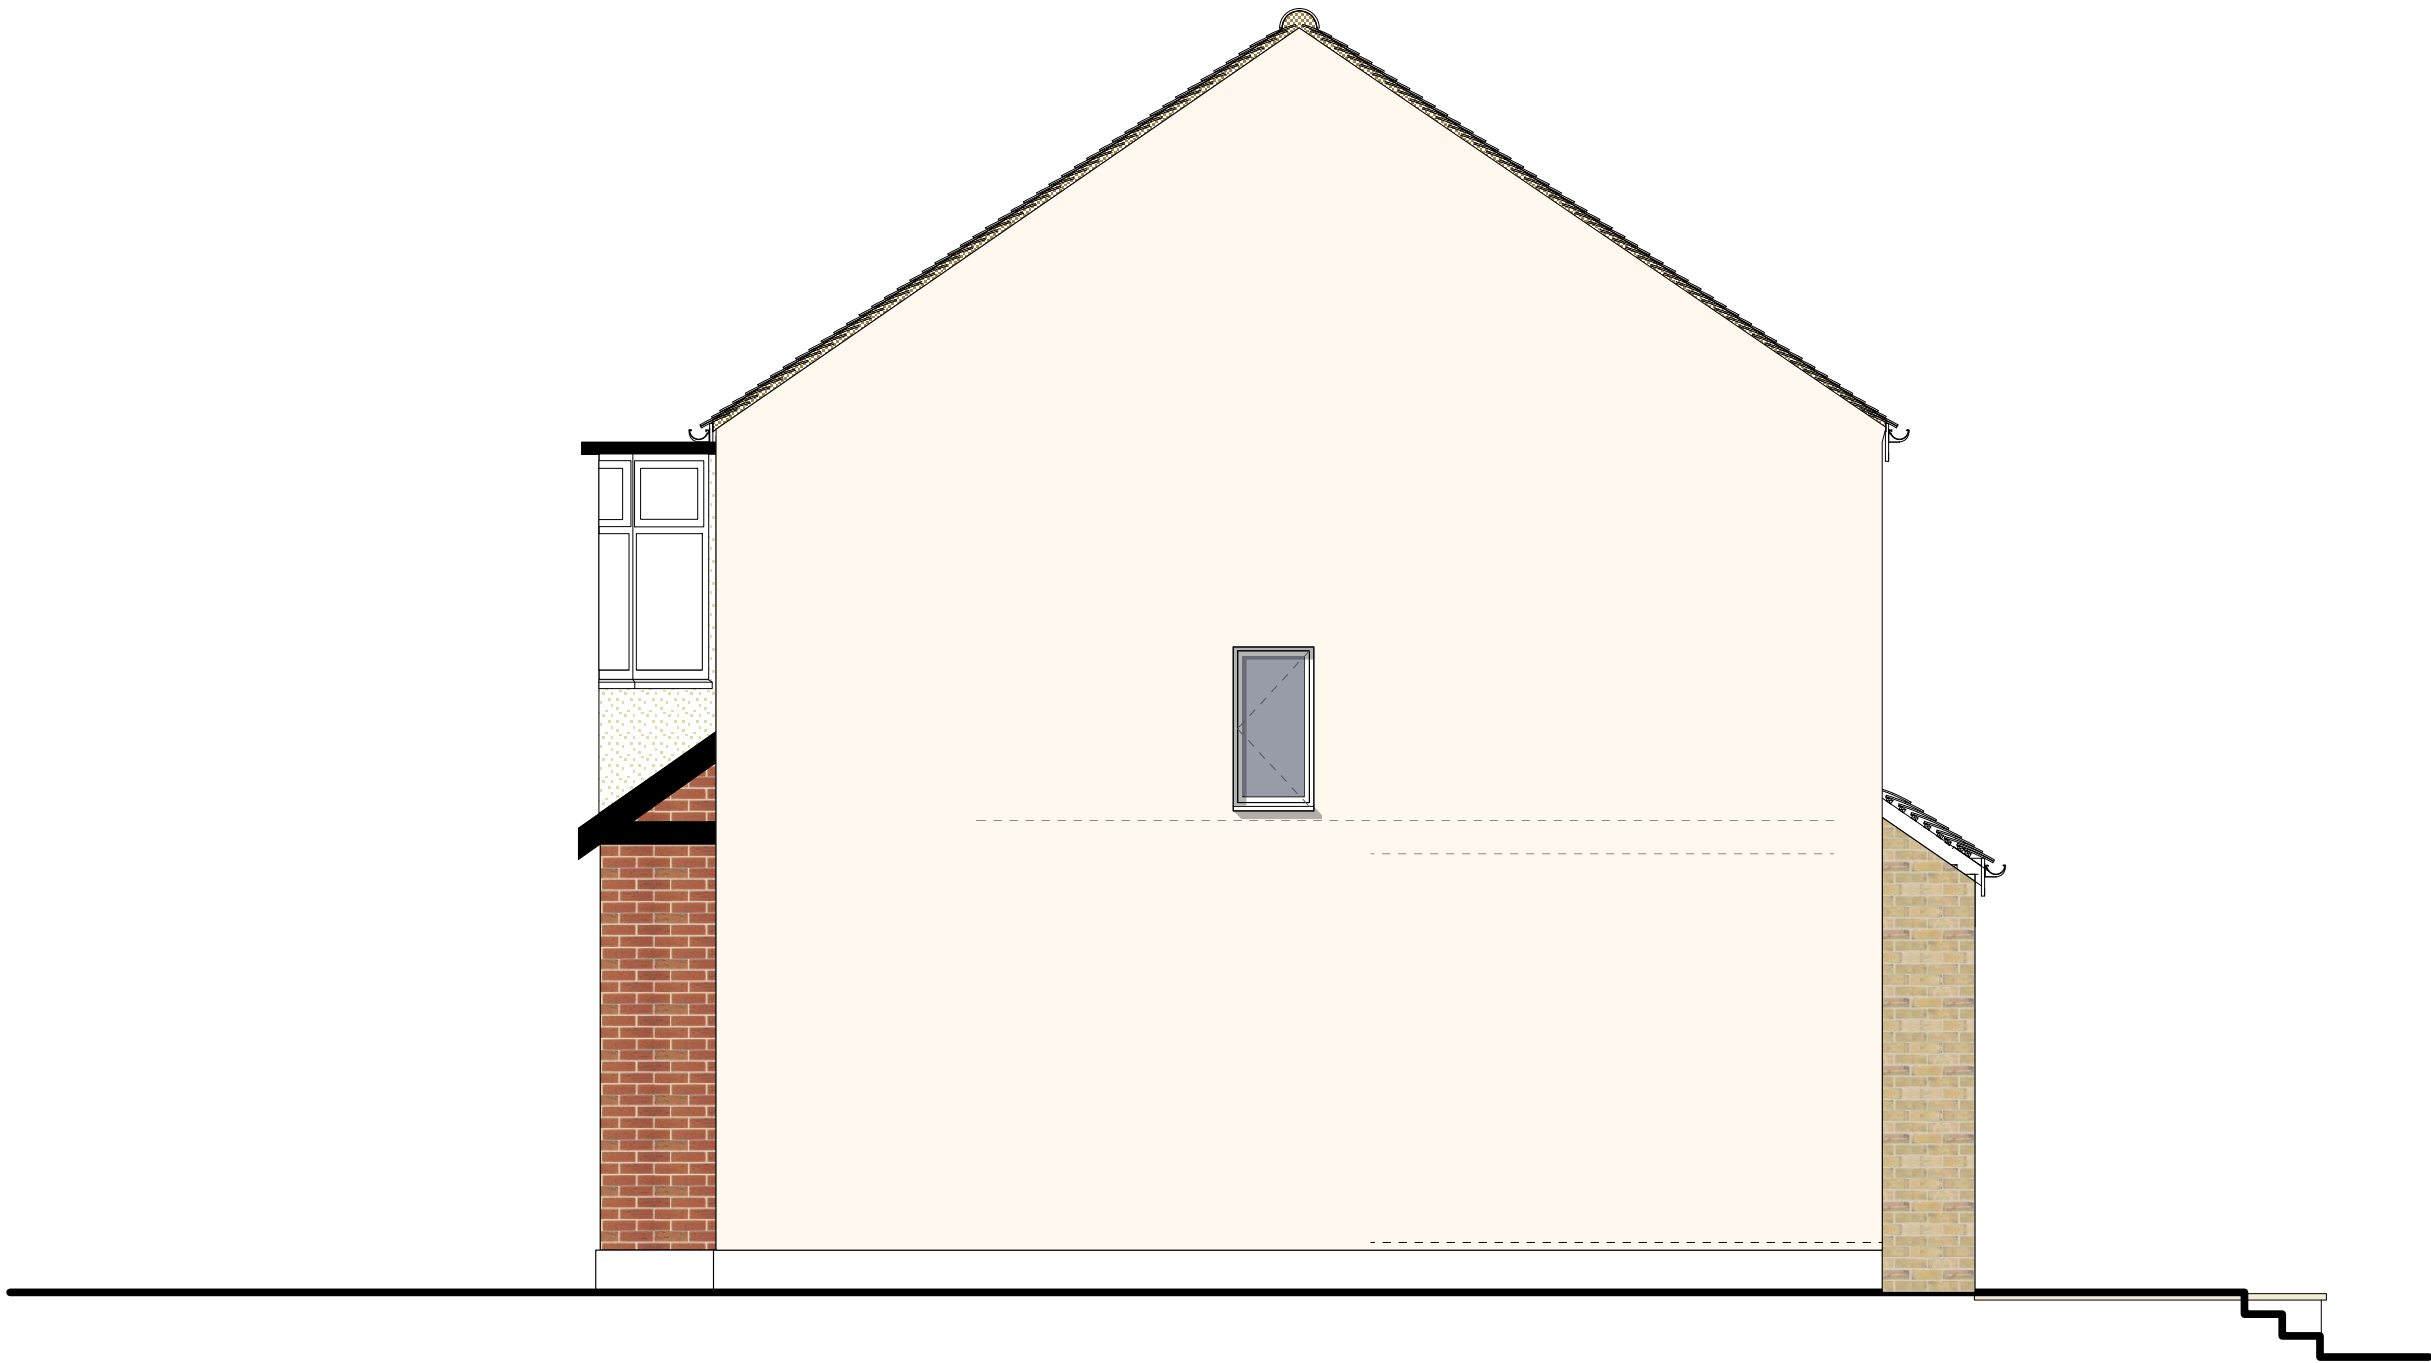

side elevation


 divine ideas 115 Bulwer Road, London, E11 1BU T +44(0)7976841322 E divineideas@me.com © copyright divine ideas	Project 115 Bulwer Road, London E11 1BU		Drawing Existing Side Elevation		
	Status Planning Application: June 2026	Project Number 2606	Drawing Ref 106	Revision -	Scale 1:50
		Page size A3			



dormer ideas




rear elevation


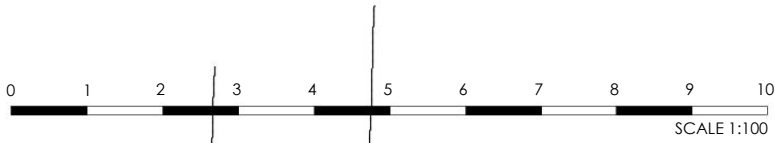


BULWER ROAD

pavement

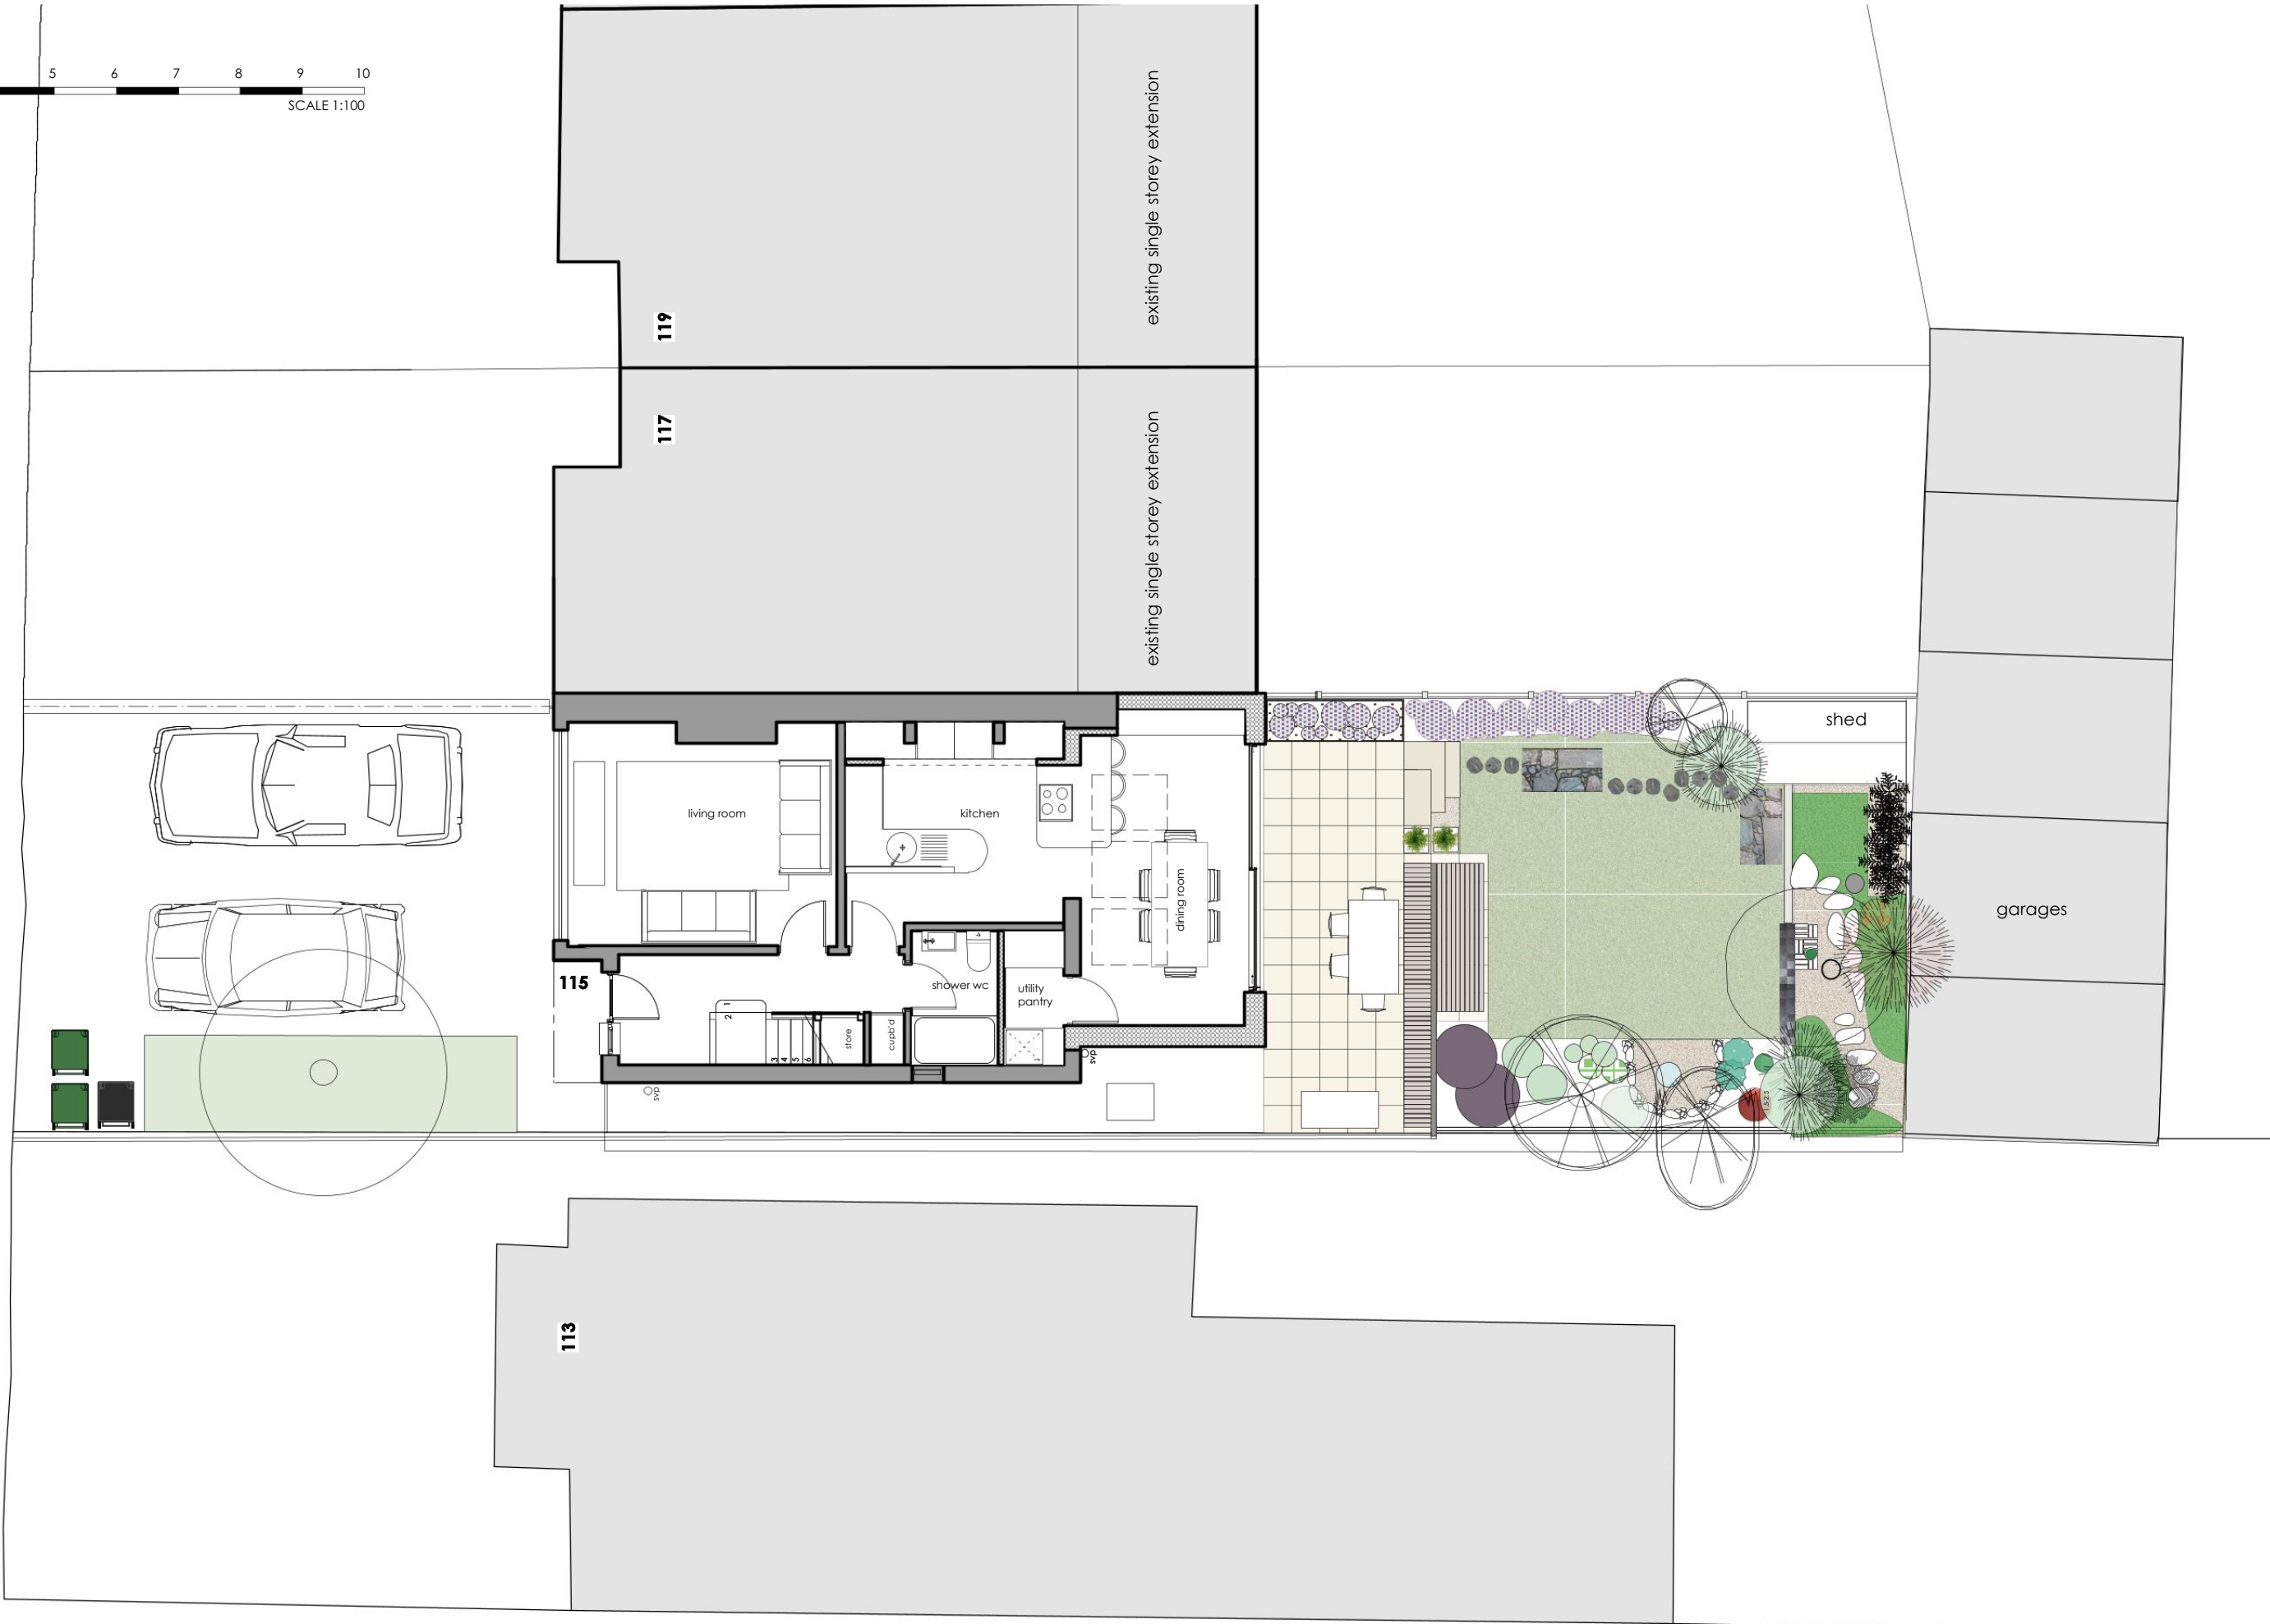


site plan

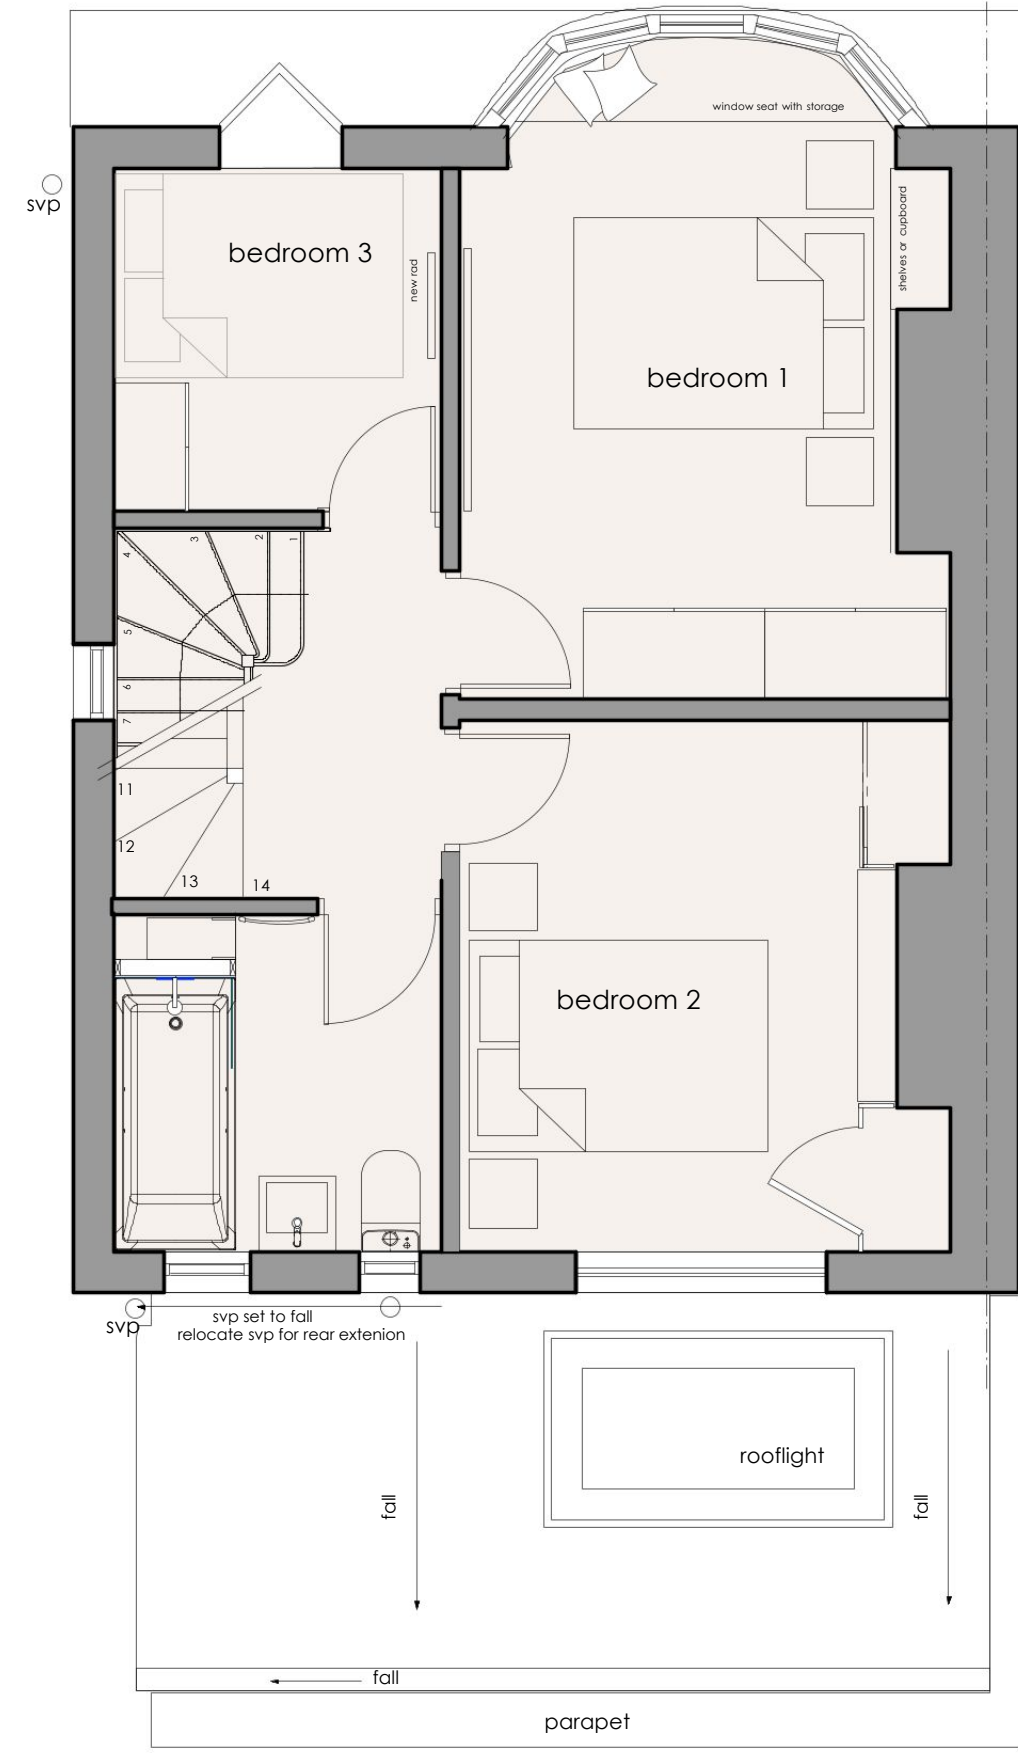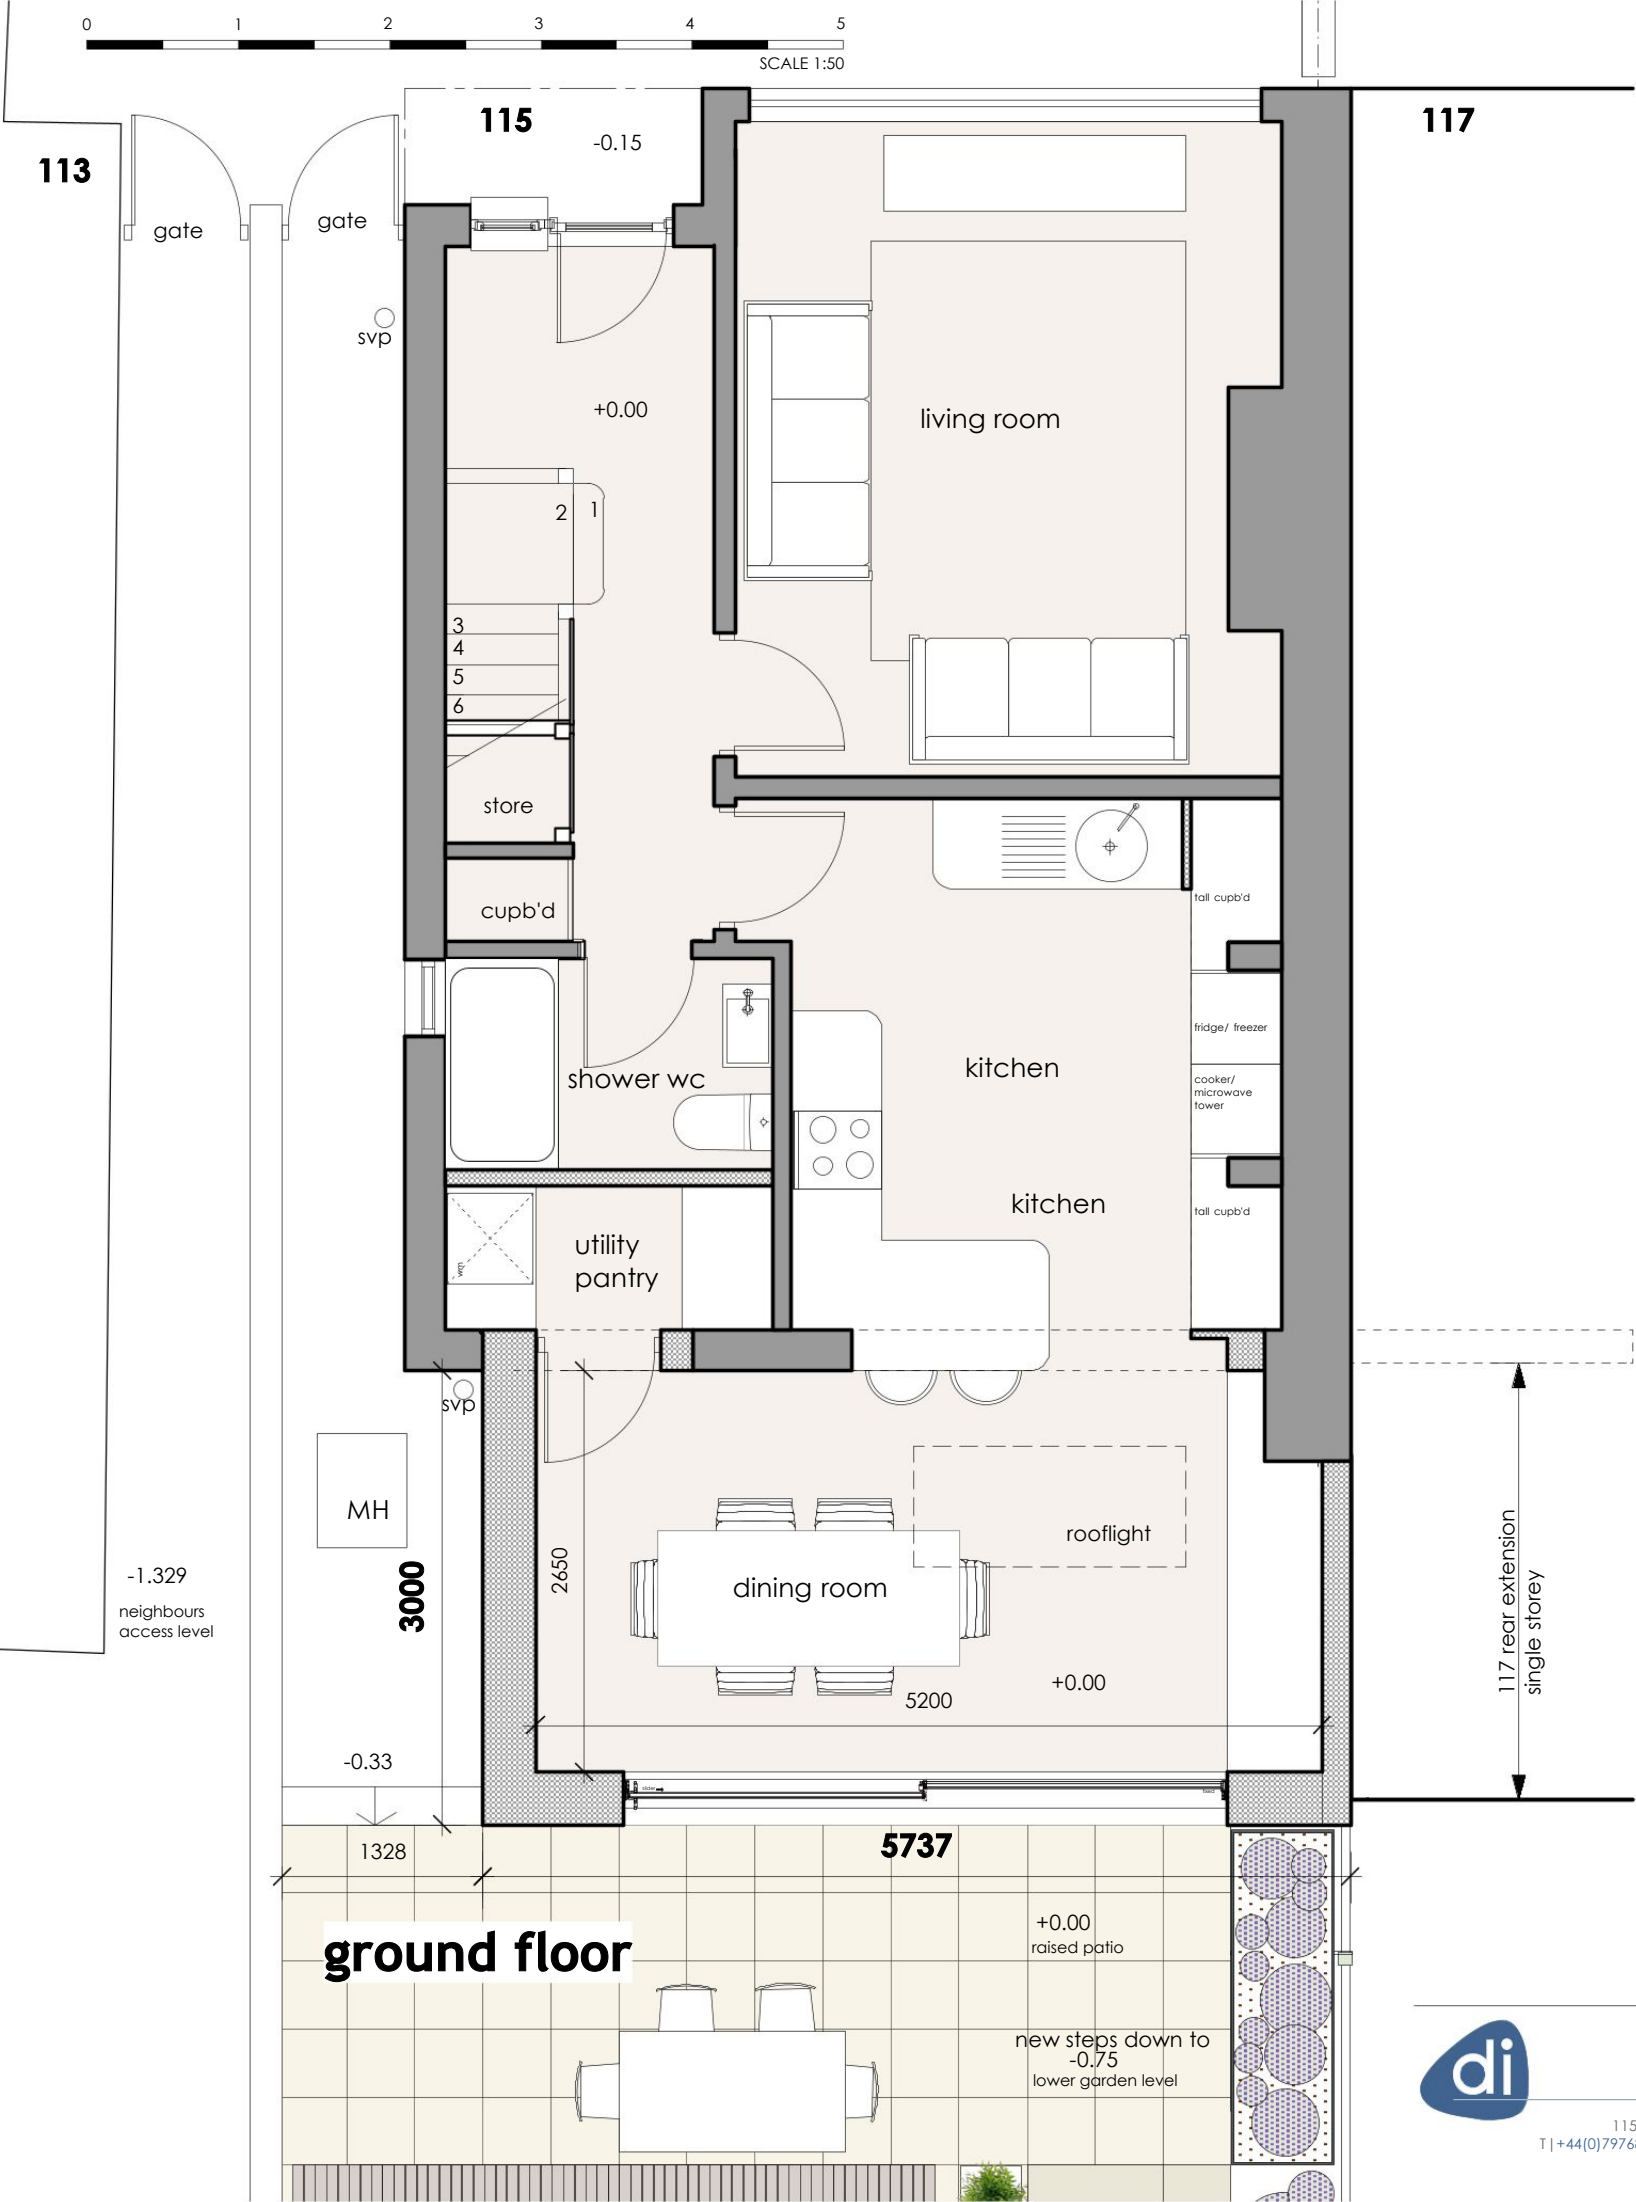


first floor

PROPOSED NET INTERNAL
119sq.m 1283sq.ft



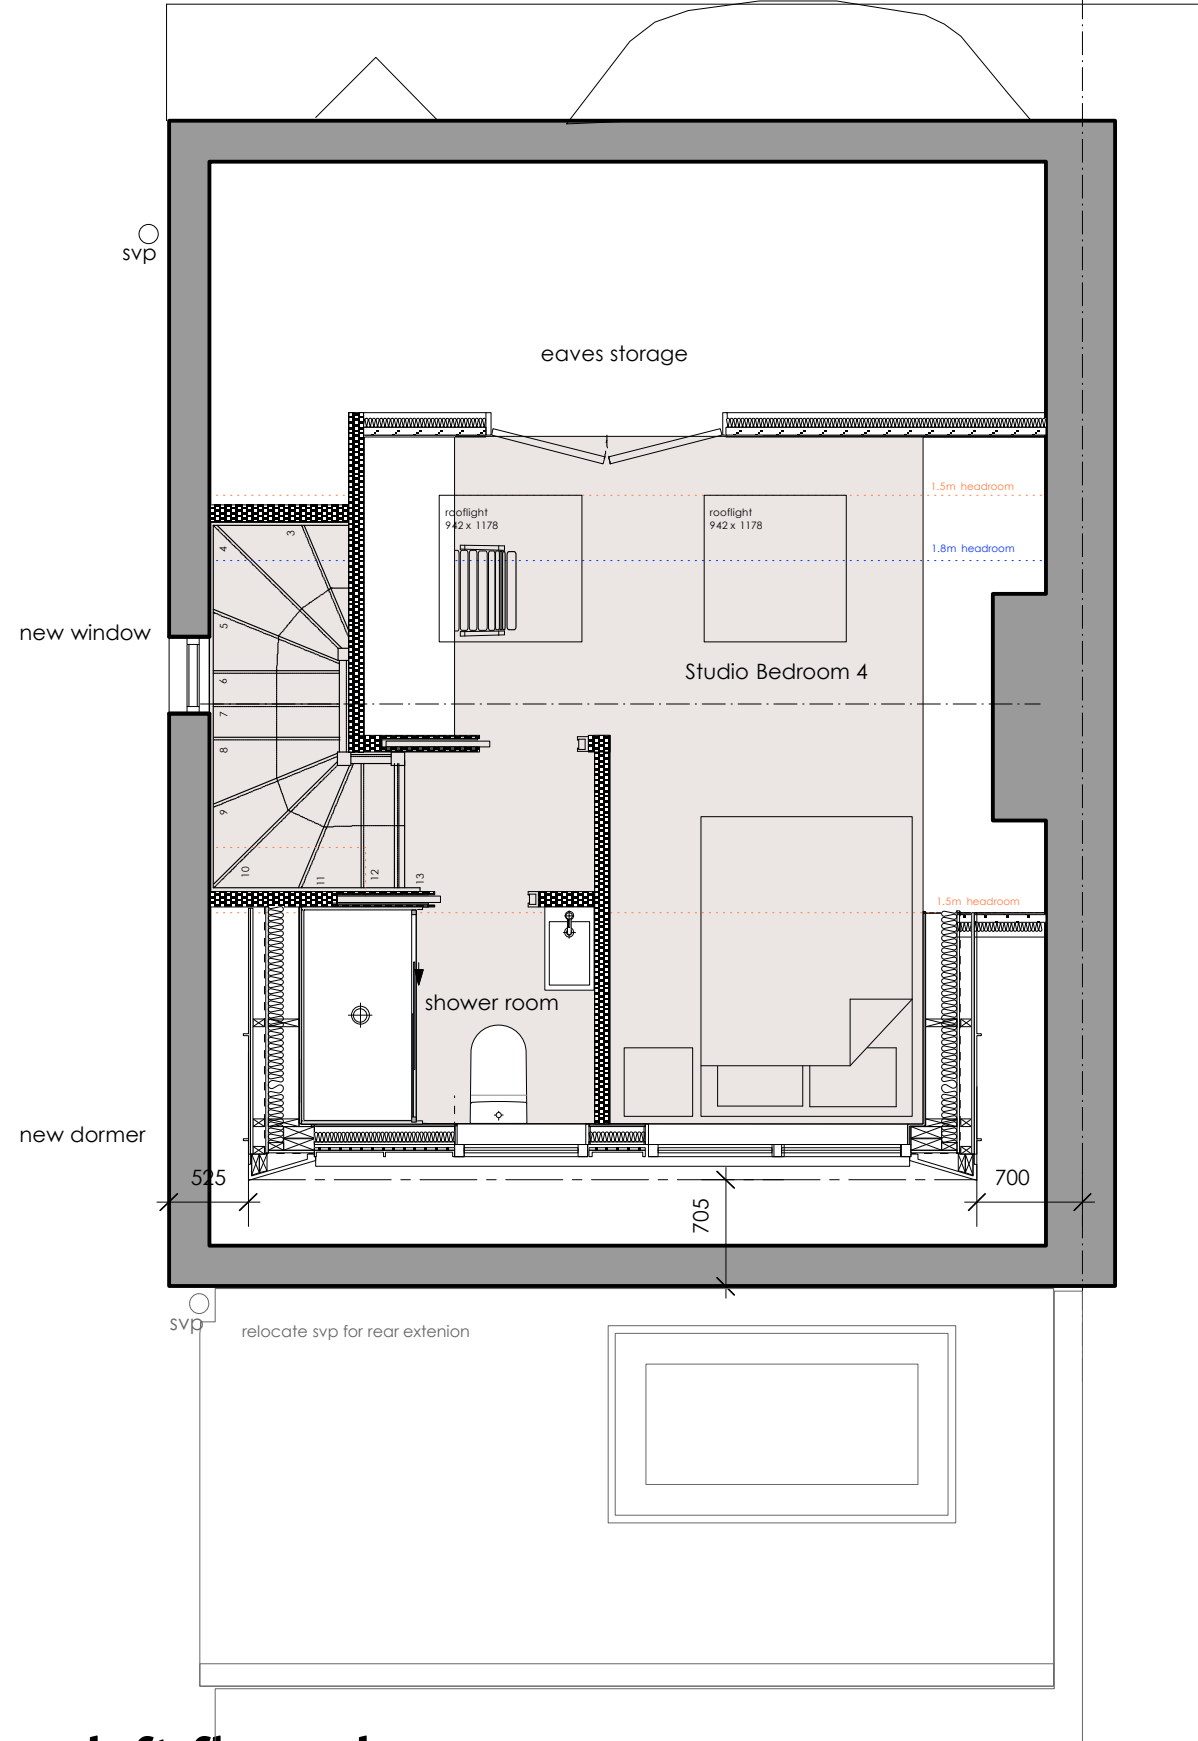

loft floor plan

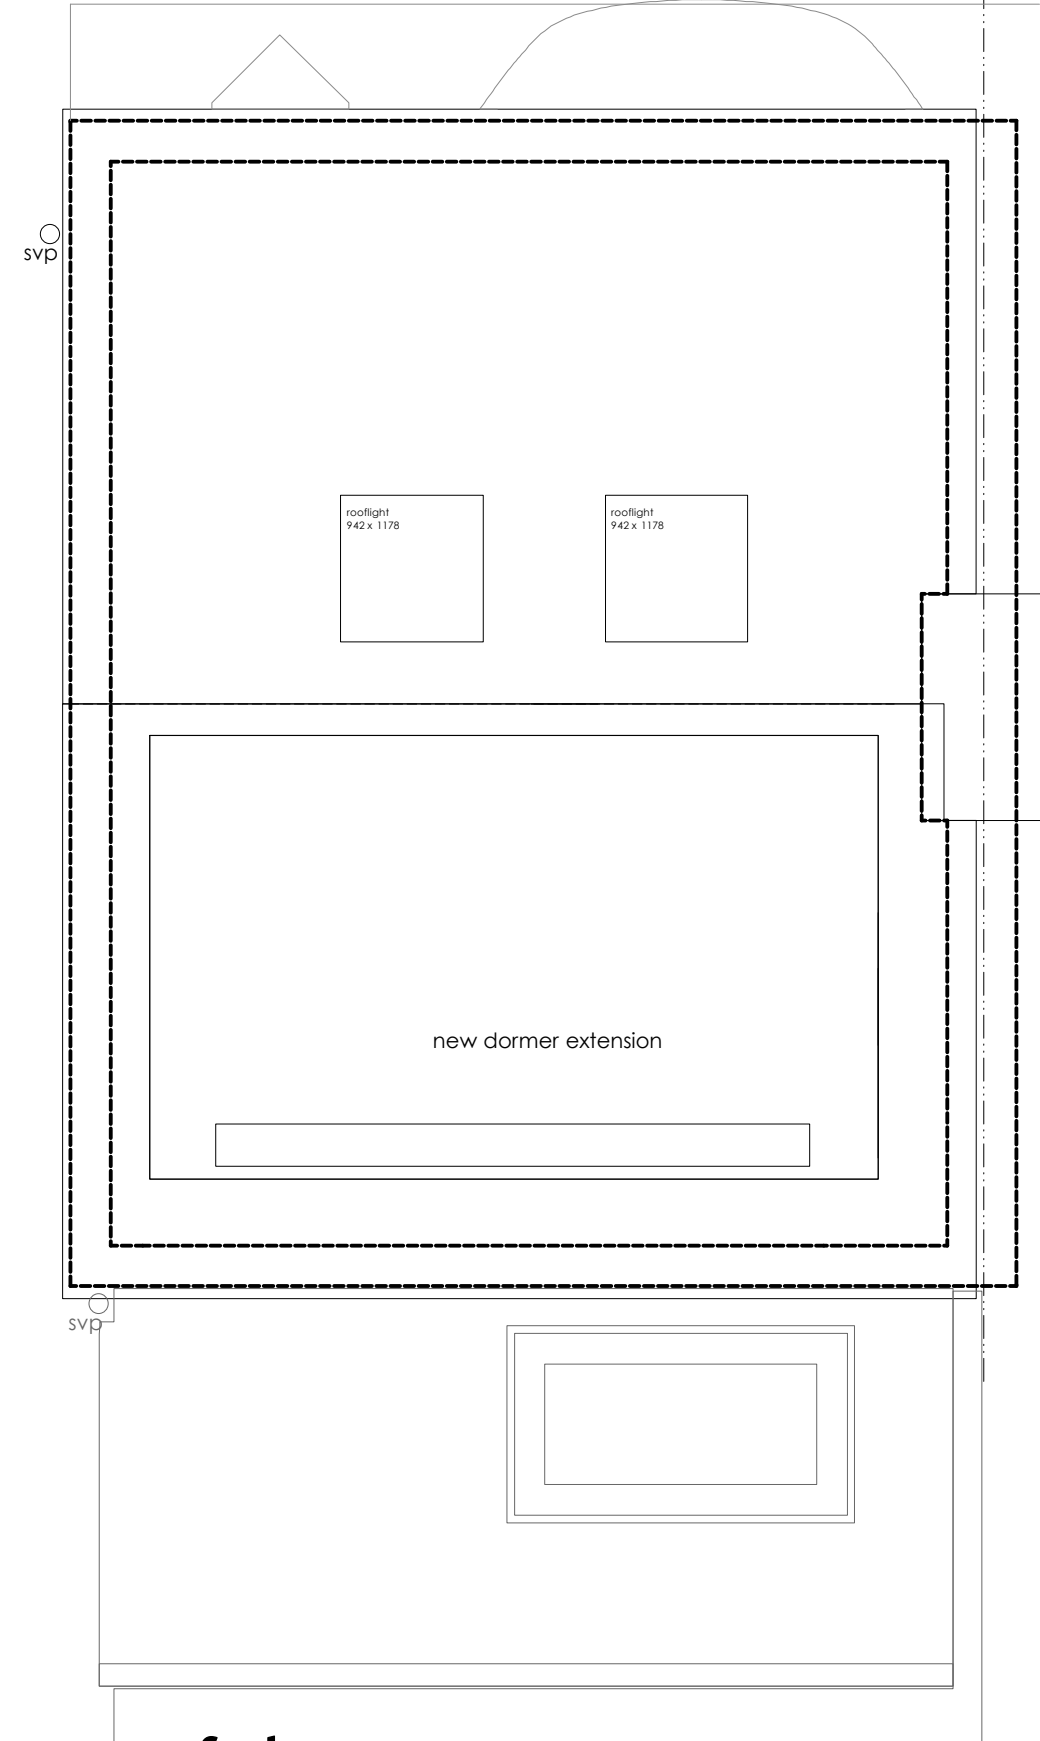

roof plan



divine ideas


115 Bulwer Road, London, E11 1BU
T | +44(0)7976841322 E | divineideas@me.com
© copyright divine ideas

Project
115 Bulwer Road, London E11 1BU

Status
Planning Application: June 2026

Drawing
Proposed Loft & Roof Plan

Project Number	Drawing Ref	Revision	Scale	Page size
2606	202	-	1:50	A3

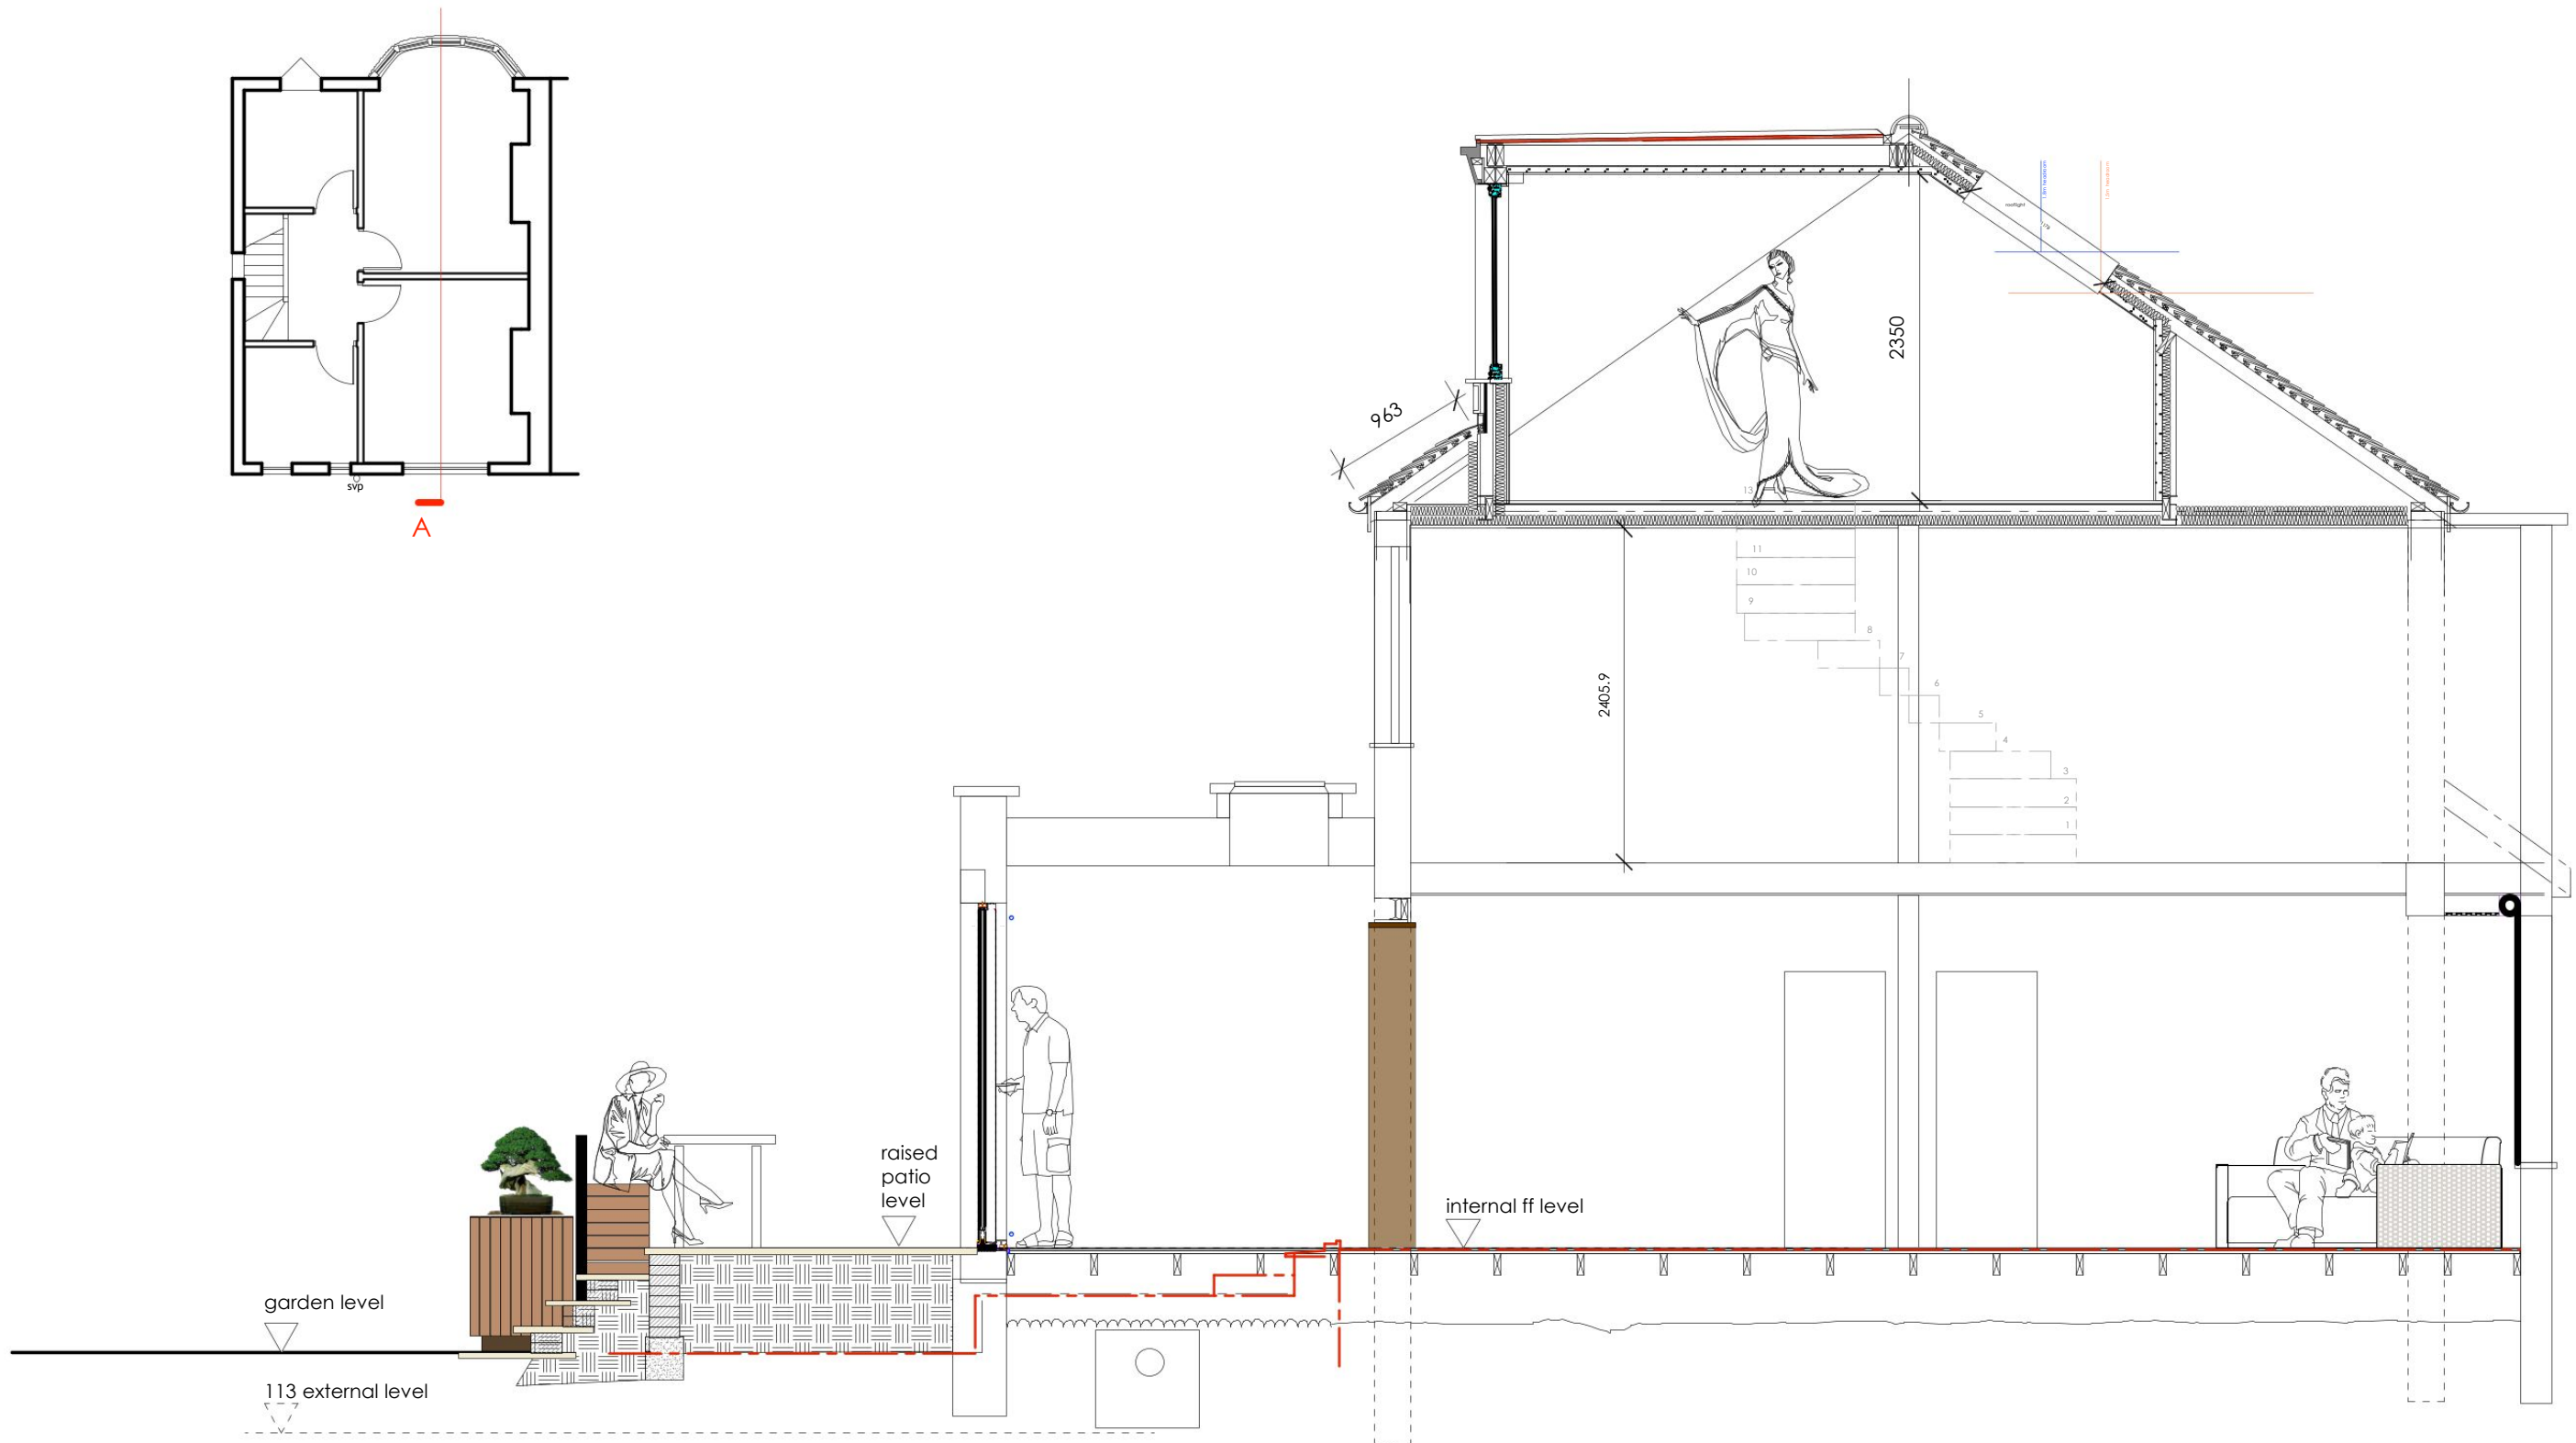


section A

 divine ideas 115 Bulwer Road, London, E11 1BU T +44(0)7976841322 E divineideas@me.com © copyright divine ideas		Project 115 Bulwer Road, London E11 1BU		Drawing Proposed Section A-A		
Status Planning Application: June 2026		Project Number 2606	Drawing Ref 203	Revision -	Scale 1:50	Page size A3



front elevation

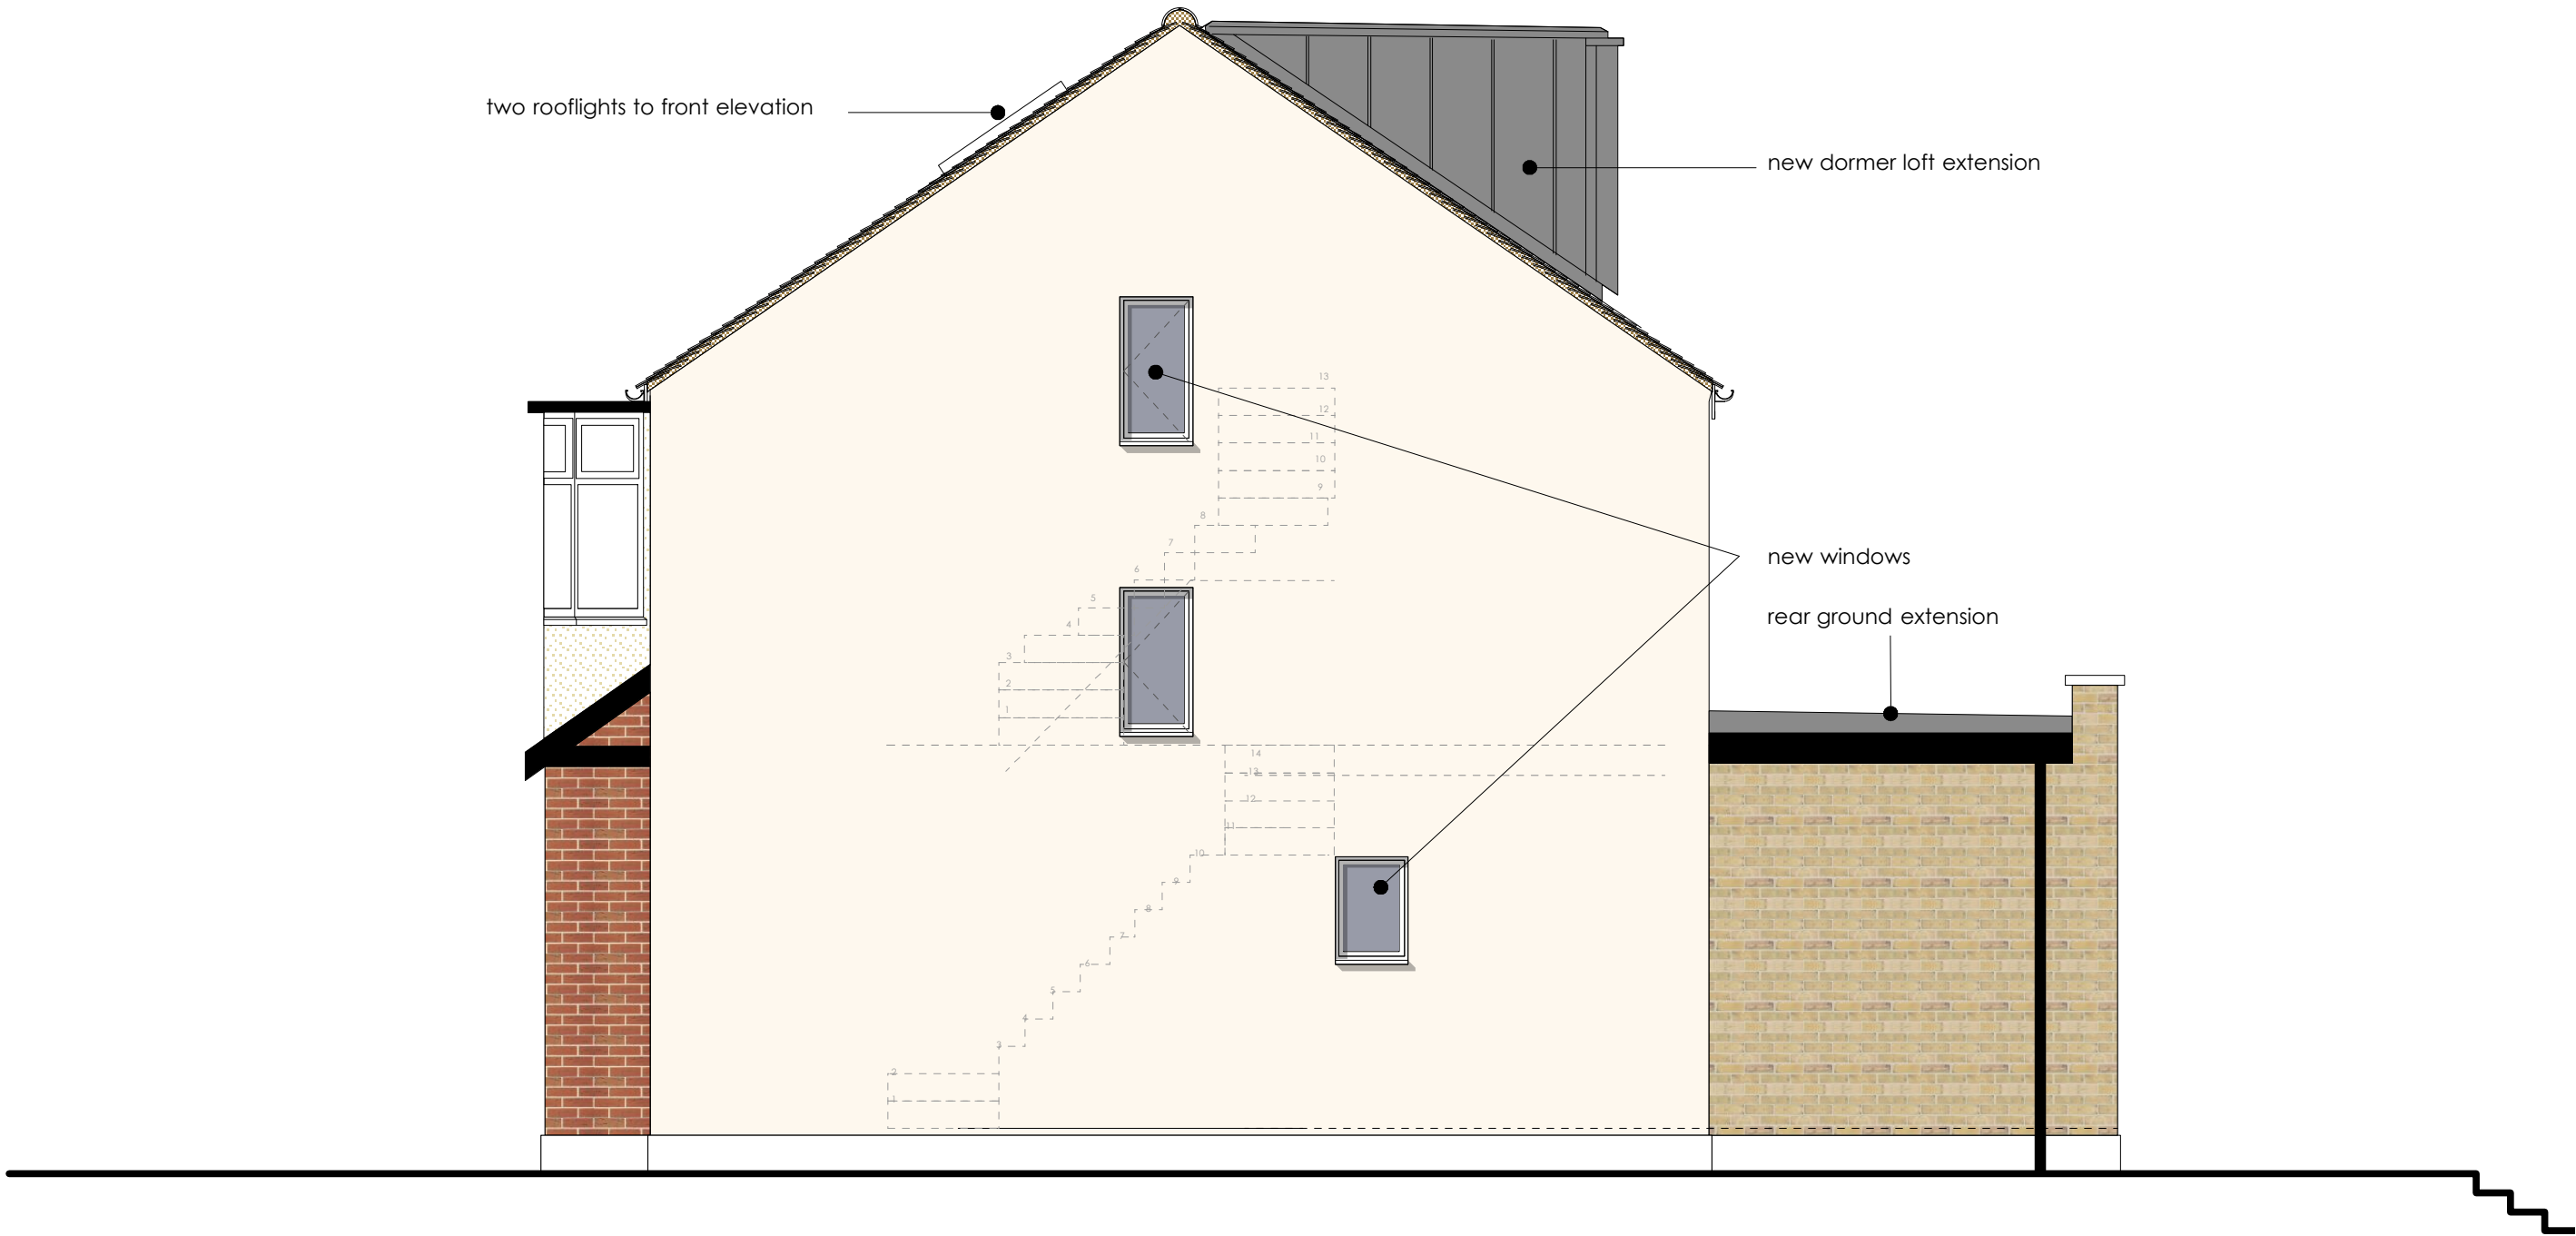

side elevation



dormer ideas



rear elevation