





Ground Floor
Scale 1:100

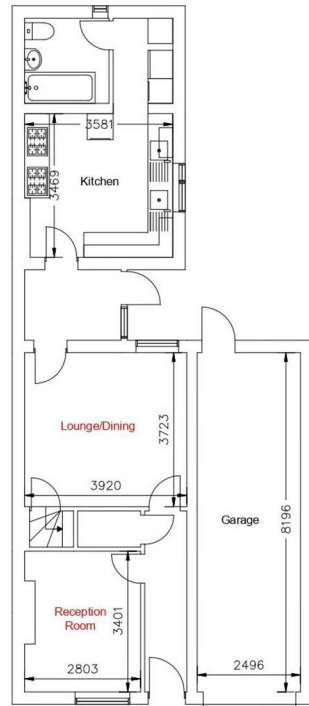

First Floor
Scale 1:100

 

Rev	Description	Date	By	Project
1	As shown @ A3	RM	April 2026	PL04

 ANJUM DESIGN Anjum Design Limited, 435 Stretford Road, Shirley, Solihull B90 4AA info@anjumdesign.co.uk		Scales: As shown @ A3	Drawn by: RM	Date: April 2026	Status: Proposed Floor Plans
Title: Proposed Floor Plans		Dwg. No.: PL04		Rev:	

£4,500 Per Month
0 Bed House - Terraced
located in Butler Street

DIRECTIONS

CONTACT

West Midlands House
Gipsy Lane
Willenhall
West Midlands
WV13 2HA

E: info@redstones.co.uk

T: 01922 235 350

<http://www.redstones.co.uk>

