




**4 Bed
House - Semi-
Detached
located
in Hampton**
£1,500 PCM



Ashtons Cross House

Total Approx. Floor Area 2379 Sq.ft. 220.9 Sq.M.)

Surveyed and drawn by Lens Media for illustrative purposes only. Not to scale. Whilst every attempt was made to ensure the accuracy of the floor plan, all measurements are approximate and no responsibility is taken for any error.

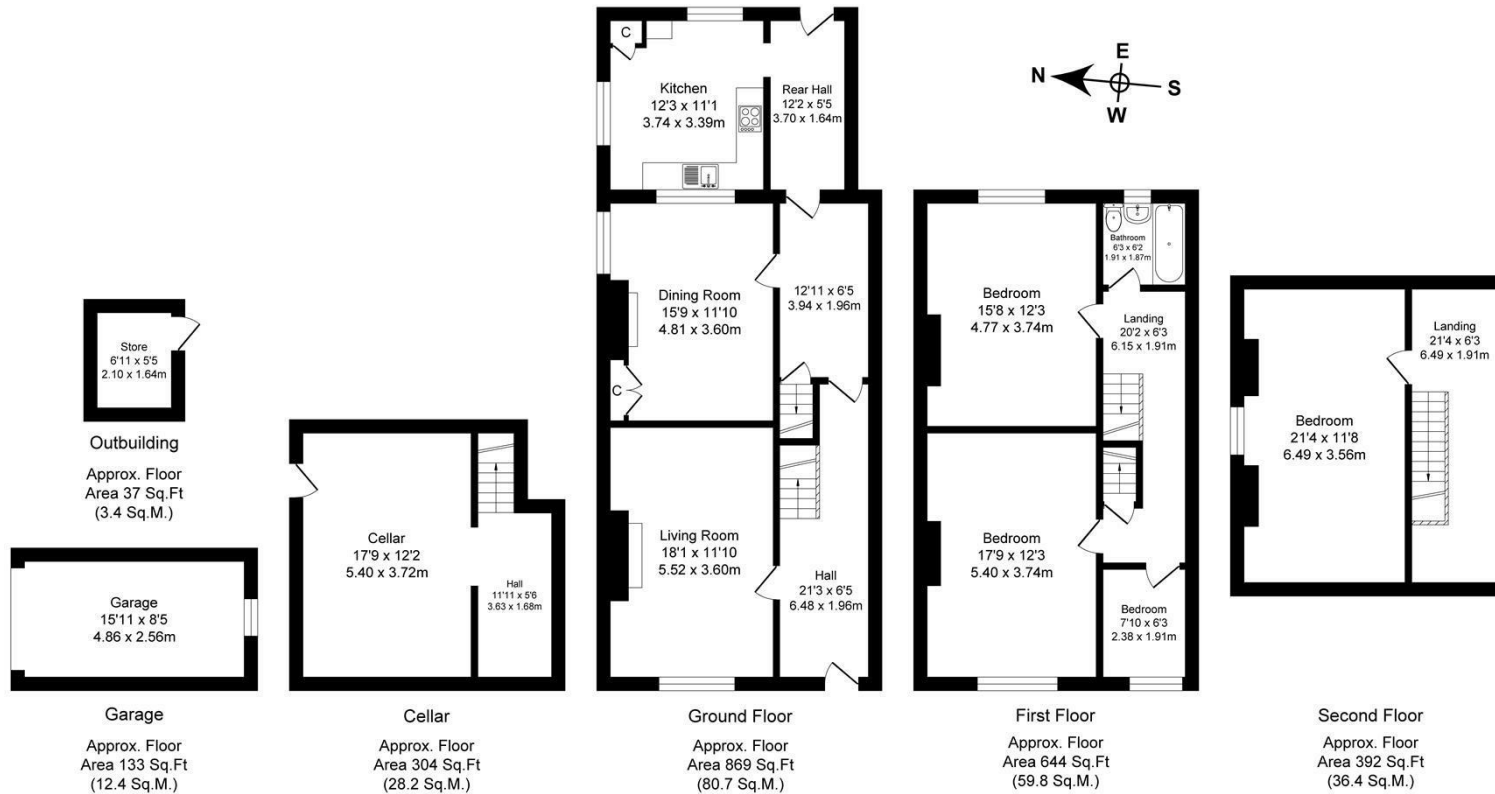

DIRECTIONS

From Chester on the A41 South towards Whitchurch, turn left at the Hampton Roundabout (adjacent to 'Forts of India'). Follow this road towards Bickerton for 1/2 a mile and take the first right onto Old Coach Road and the property is on the left hand side.

CONTACT

Franks Barn Preston On Severn
 Uffington
 Shrewsbury
 Shropshire
 SY4 4TB

E: info@larch-property.co.uk
 T: 01743 709249
<https://larch-property.co.uk/>

