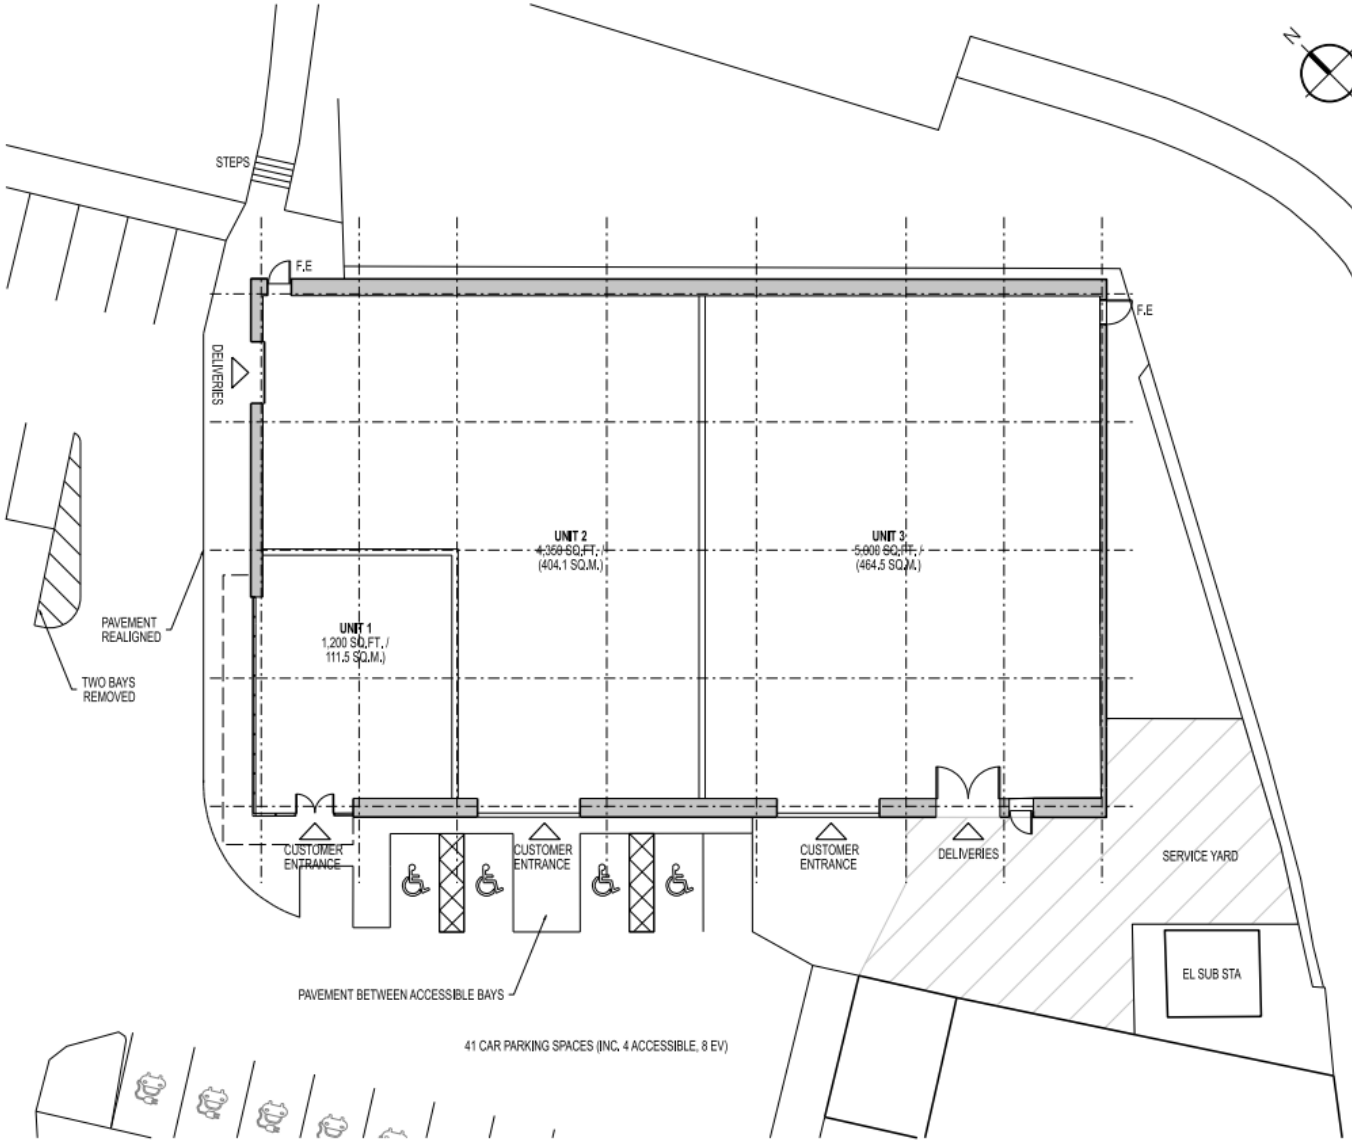

THIS DRAWING IS PROTECTED BY COPYRIGHT AND MUST NOT BE COPIED OR REPRODUCED WITHOUT THE WRITTEN CONSENT OF R G PARTNERSHIP LIMITED. NO DIMENSIONS ARE TO BE SCALED FROM THIS DRAWING. ALL DIMENSIONS AND SIZES TO BE CHECKED ON SITE. NORTH POINTS SHOWN ARE INDICATIVE. ©

SITE SPECIFIC HAZARDS

IN ACCORDANCE WITH THE REQUIREMENTS OF THE CDM REGULATIONS 2015 THE FOLLOWING SIGNIFICANT RESIDUAL HAZARDS HAVE NOT BEEN DESIGNED OUT OF THIS PROJECT AND MUST BE TAKEN INTO CONSIDERATION BY CONTRACTORS PLANNING TO UNDERTAKE THE WORKS SHOWN ON THIS DRAWING:

SCALE 1:200

0m 2 4 6 8 10 12

NOTES:

THIS DRAWING IS BASED ON HISTORIC SURVEY INFORMATION AND AS SUCH IS SUBJECT TO FURTHER REVIEW, REFER TO DRAWING; "062 - 11 Canning Street, Burnley, Ground floor GIA"

GRIDLINES SHOWN ARE INDICATIVE AND SUBJECT TO BUILDING SURVEY.

REV.	DATE	NOTES	INIT.
A	22/9/23	INCLUSION OF EV CHARGING AND DELIVERY DOOR RETAINED.	DB

CLIENT / PROJECT

TANDEM INVESTMENTS LTD.

CANNING STREET

BURNLEY

DRAWING TITLE

PROPOSED GA PLAN

STATUS

FOR INFORMATION

DATE	DRAWN	SCALE @ A3
SEPT '23	DB	1:200

PROJECT NUMBER	UNIT / BLOCK	CI / SFB CODE	TYPE & NUMBER	REVISION LETTER
11547	PR	P	P01	A

DRAWING NO.

Site Location Plans	L	GA Plans	P	Elevations	E
Sections	S	Details	D	Profile Colour	C

THE RATCLIFFE GROVES PARTNERSHIP

MANCHESTER
105 MANCHESTER ROAD
BURY LANCASHIRE BL9 0TD
T. 0161 797 6000 E. manchester@rgp.uk.com
www.rgp-uk.com

LONDON
19 BEDFORD ROW
LONDON WC1R 4EB
T. 020 7600 6666 E. london@rgp.uk.com

RGP architects

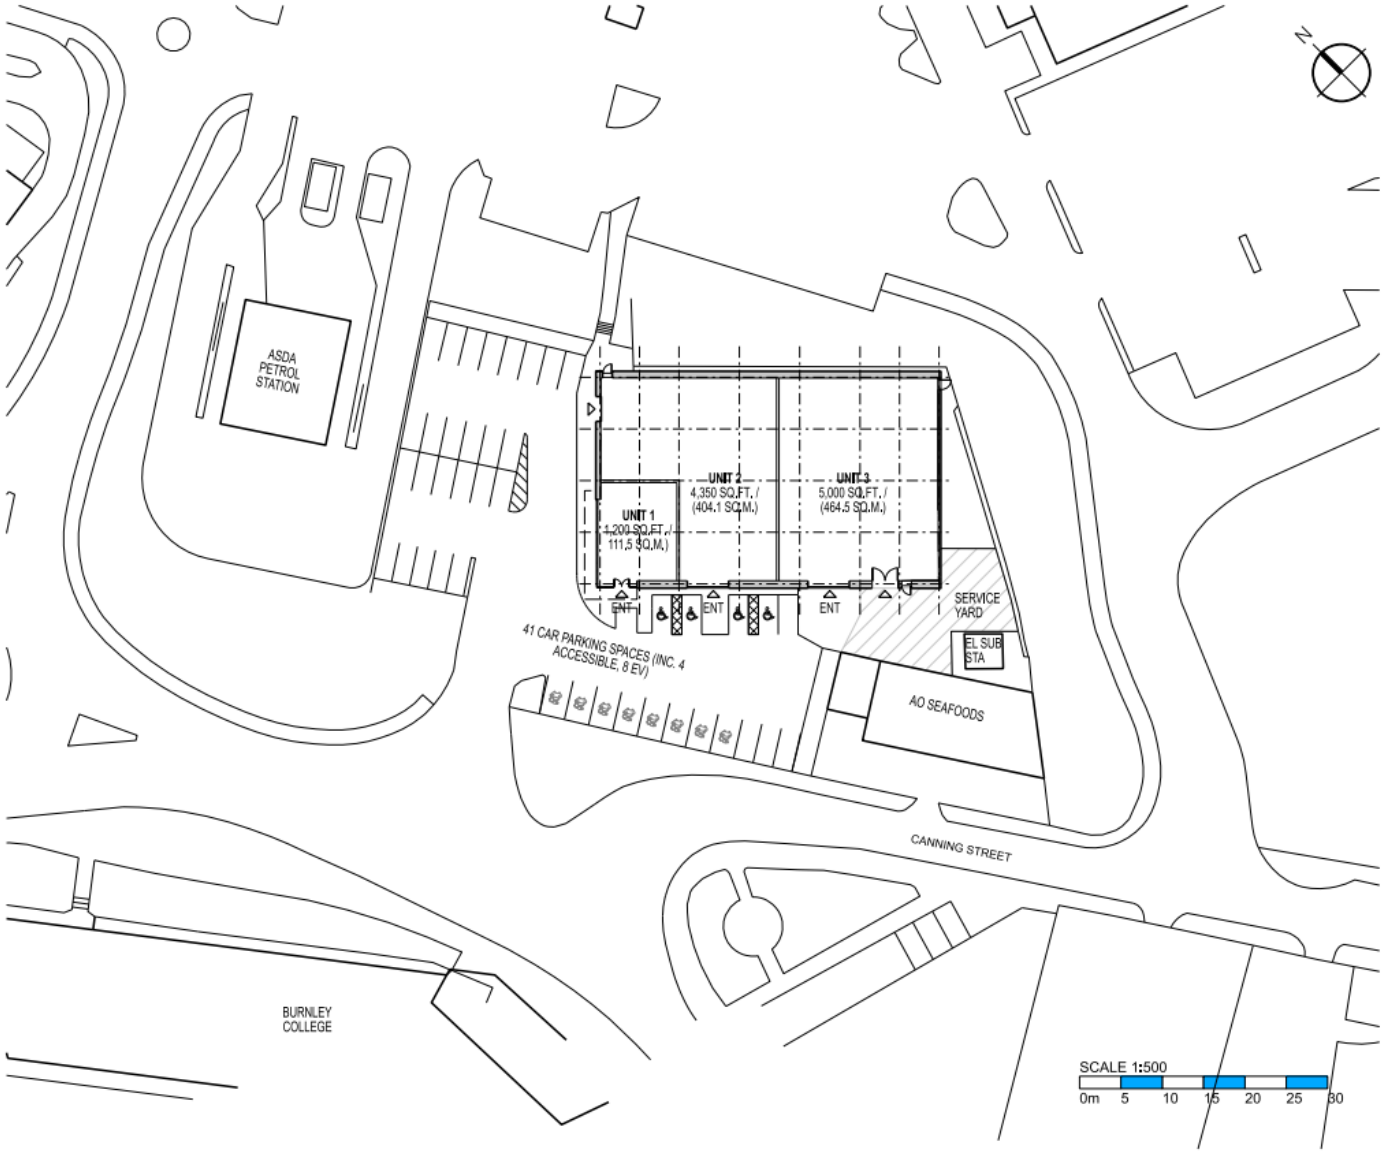

THIS DRAWING IS PROTECTED BY COPYRIGHT AND MUST NOT BE COPIED OR REPRODUCED WITHOUT THE WRITTEN CONSENT OF R G PARTNERSHIP LIMITED. NO DIMENSIONS ARE TO BE SCALED FROM THIS DRAWING. ALL DIMENSIONS AND SIZES TO BE CHECKED ON SITE. NORTH POINTS SHOWN ARE INDICATIVE. ©

SITE SPECIFIC HAZARDS

IN ACCORDANCE WITH THE REQUIREMENTS OF THE CDM REGULATIONS 2015 THE FOLLOWING SIGNIFICANT RESIDUAL HAZARDS HAVE NOT BEEN DESIGNED OUT OF THIS PROJECT AND MUST BE TAKEN INTO CONSIDERATION BY CONTRACTORS PLANNING TO UNDERTAKE THE WORKS SHOWN ON THIS DRAWING:

NOTES:

THIS DRAWING IS BASED OS TOPOGRAPHICAL INFORMATION.

THIS DRAWING IS BASED ON HISTORIC SURVEY INFORMATION AND AS SUCH IS SUBJEC TO FURTHER REVIEW. REFER TO DRAWING: "062 - 11 Canning Street, Burnley, Ground floor GIA"

GRIDLINES SHOWN ARE INDICATIVE AND SUBJECT TO BUILDING SURVEY.

REV.	DATE	NOTES	INIT.
A	22/9/23	INCLUSION OF EV CHARGING AND DELIVERY DOOR RETAINED.	DB

CLIENT / PROJECT

TANDEM INVESTMENTS LTD.

CANNING STREET

BURNLEY

DRAWING TITLE

PROPOSED SITE PLAN

STATUS

FOR INFORMATION

DATE	DRAWN	SCALE @ A3
SEPT '23	DB	1:500

PROJECT NUMBER	UNIT / BLOCK	CI / SfB CODE	TYPE & NUMBER	REVISION LETTER

DRAWING NO.

11547	PR	P	L01	A

Site Location Plans	L	GA Plans	P	Elevations	E
Sections	S	Details	D	Prelim Colour	C

THE RATCLIFFE GROVES PARTNERSHIP

MANCHESTER
105 MANCHESTER ROAD
BURY LANCASHIRE BL9 0TD
T. 0161 797 6000 E. manchester@rgp.uk.com
www.rgp.uk.com

LONDON
19 BEDFORD ROW
LONDON WC1R 4EB
T. 020 7600 6666 E. london@rgp.uk.com

RGP architects