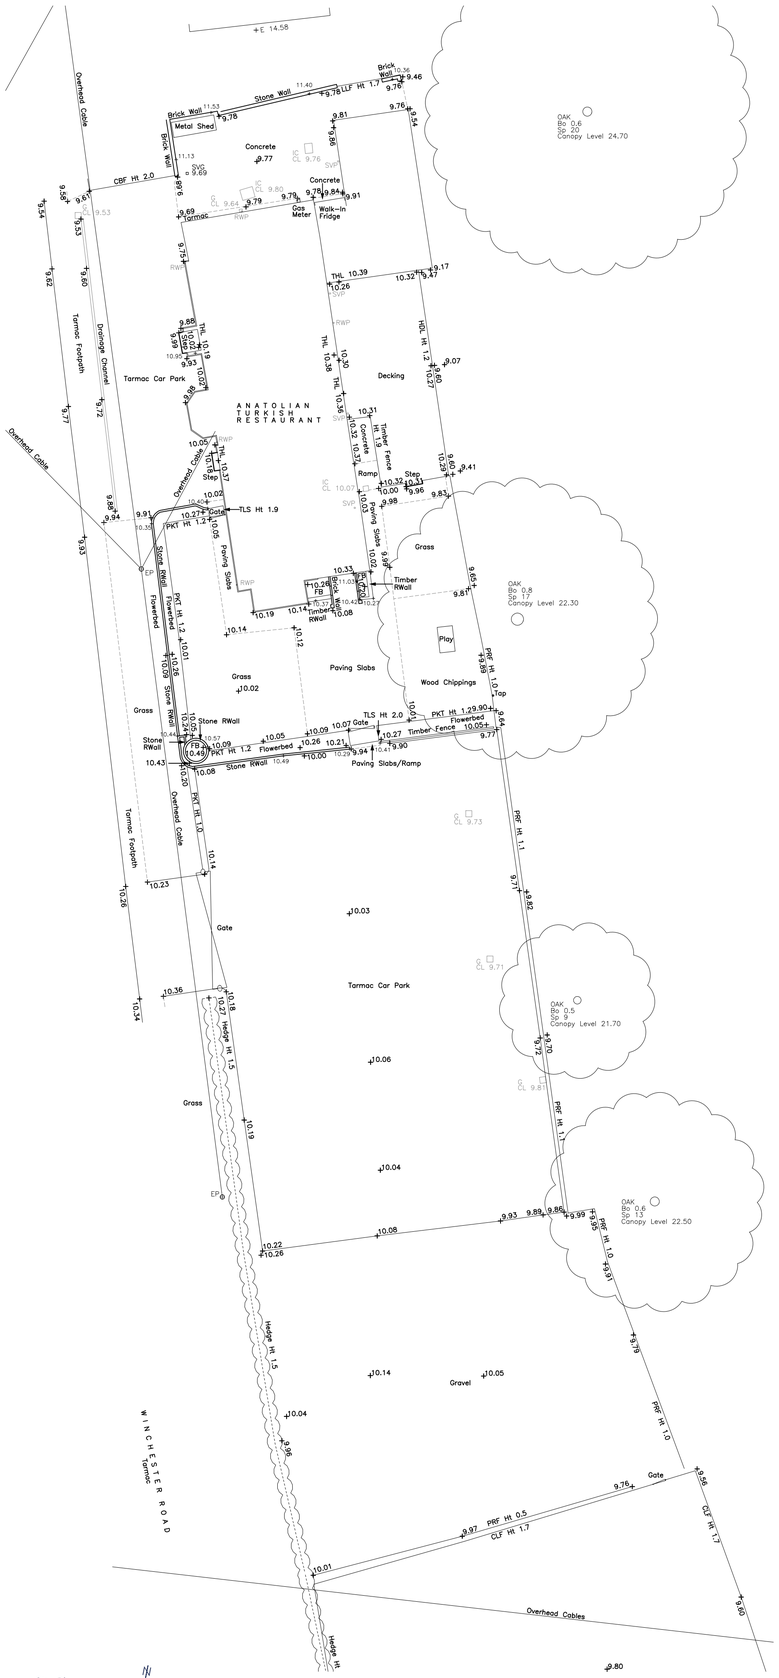

Site Plan
AS EXISITNG
Scale 1:200

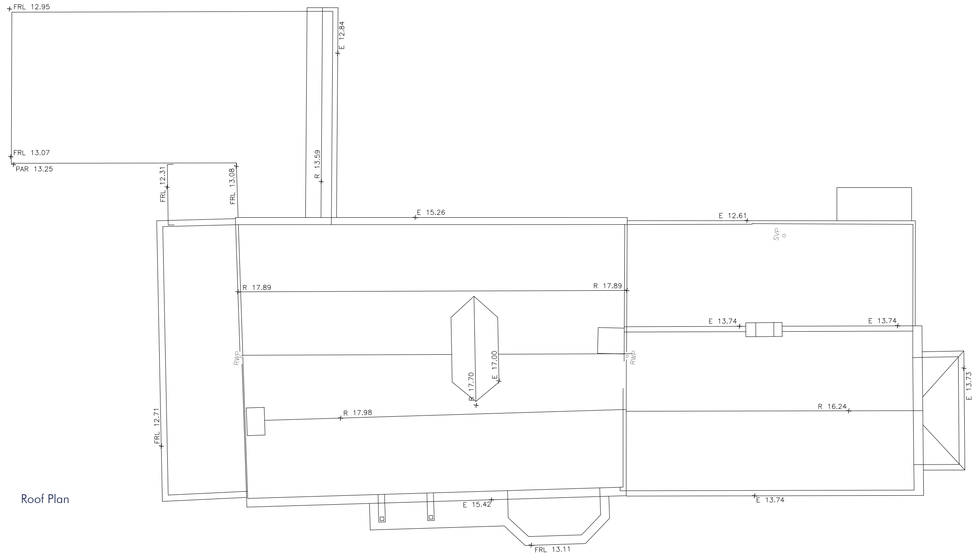

Roof Plan

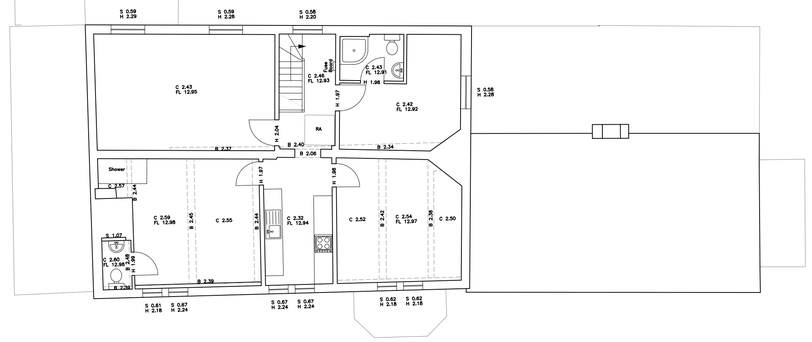

First Floor

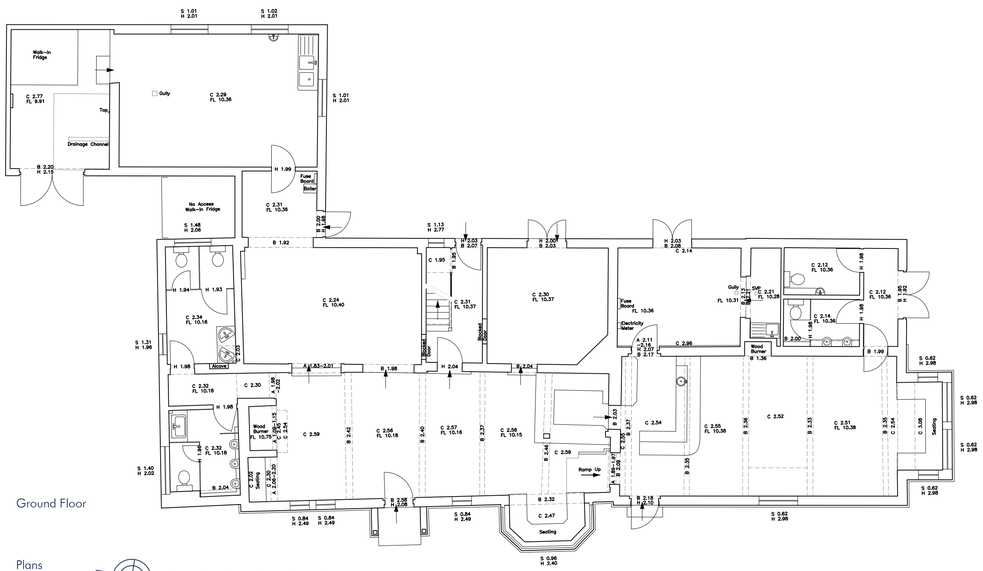

Ground Floor

Plans
AS EXISITNG
Scale 1:100

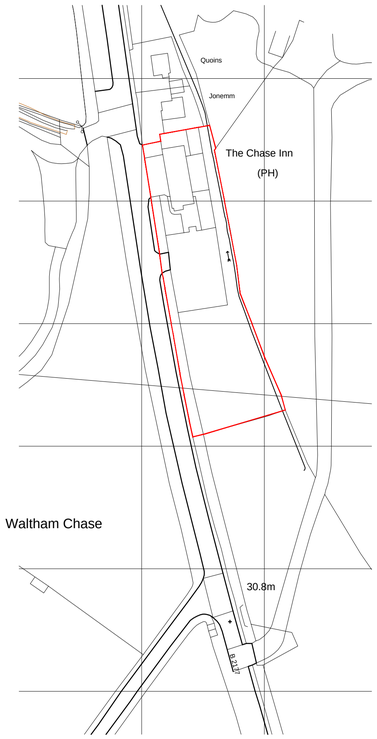

Ordnance Survey (c) Crown Copyright 2020. All rights reserved. Licence number 100022432

Location Plan
AS EXISITNG
Scale 1:1250

No.	Description	Date
A	General Amendments	10.07.20

rs studio
t. 07958 186407
e. info@rsout.co.uk
w. www.rsout.co.uk

Drawing Title:
Plans
AS EXISTING

Project Title:
Anatolian Turkish Restaurant
Winchester Road
Waltham Chase, SO32 2LL

Drawing No.:
1217-P-01

Revision: A
Date: April 20
Scale: various
Drawn: RSS
Checked: -

This drawing is the copyright of the company and must not be reproduced or used without permission. Annotated dimensions are to be taken in preference to scaled dimensions and site dimensions must be checked before work is commenced

Original Drawing Size: A1