- Dimensions are in millimeters, unless stated otherwise.
- Scaling of this drawing is not recommended.
- It is the recipients responsibility to print this document to the correct scale.
- All relevant drawings and specifications should be read in conjunction with this drawing.

Furniture shown indicatively

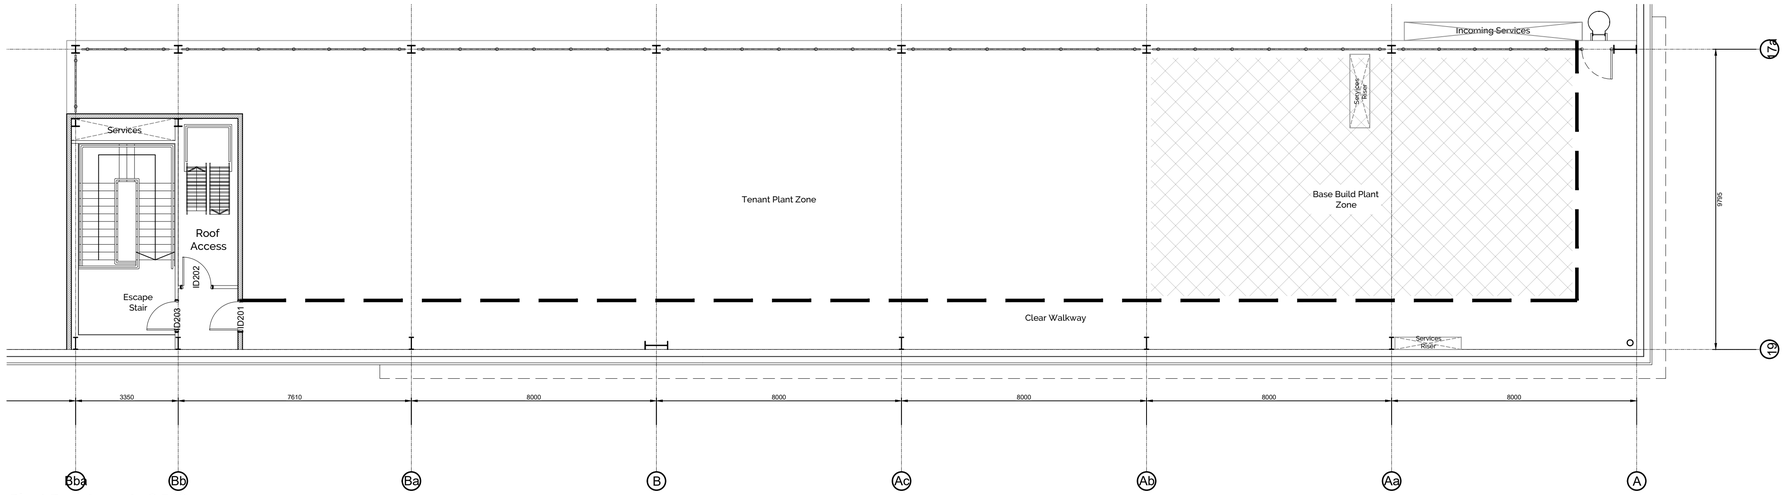

Plant Deck Layout +8.500m
Scale 1:100

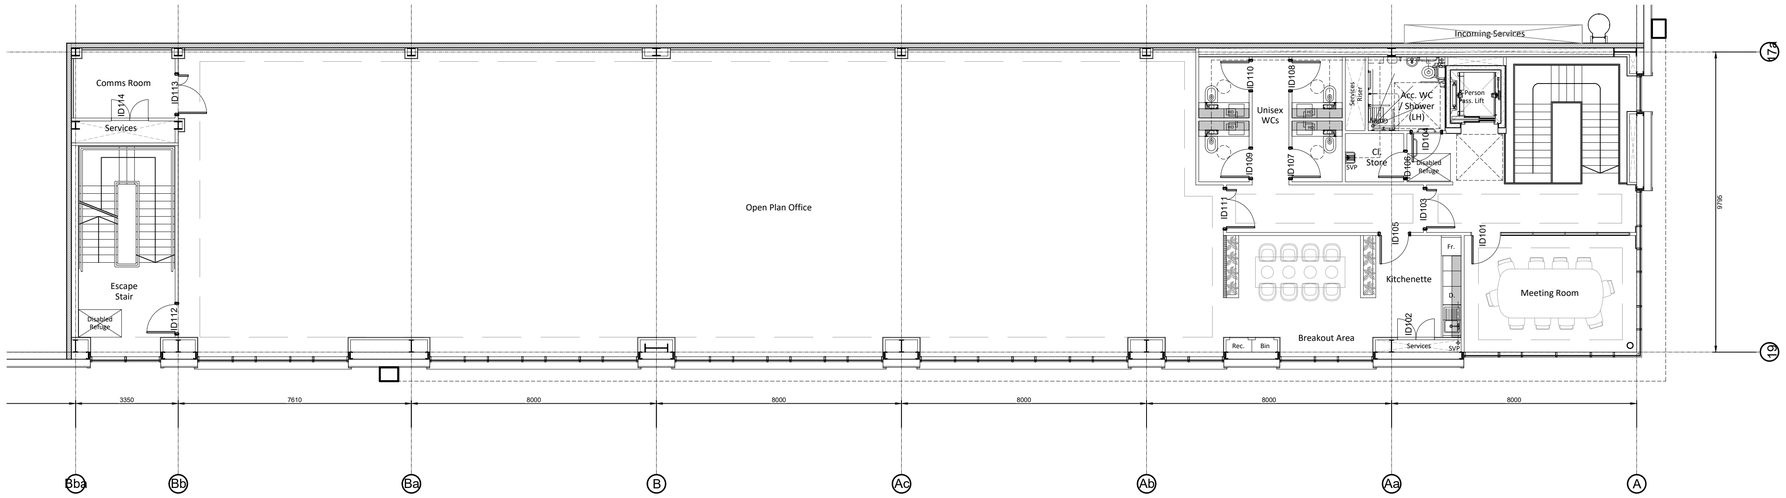

Main Office First Floor Layout +4.250m
Scale 1:100

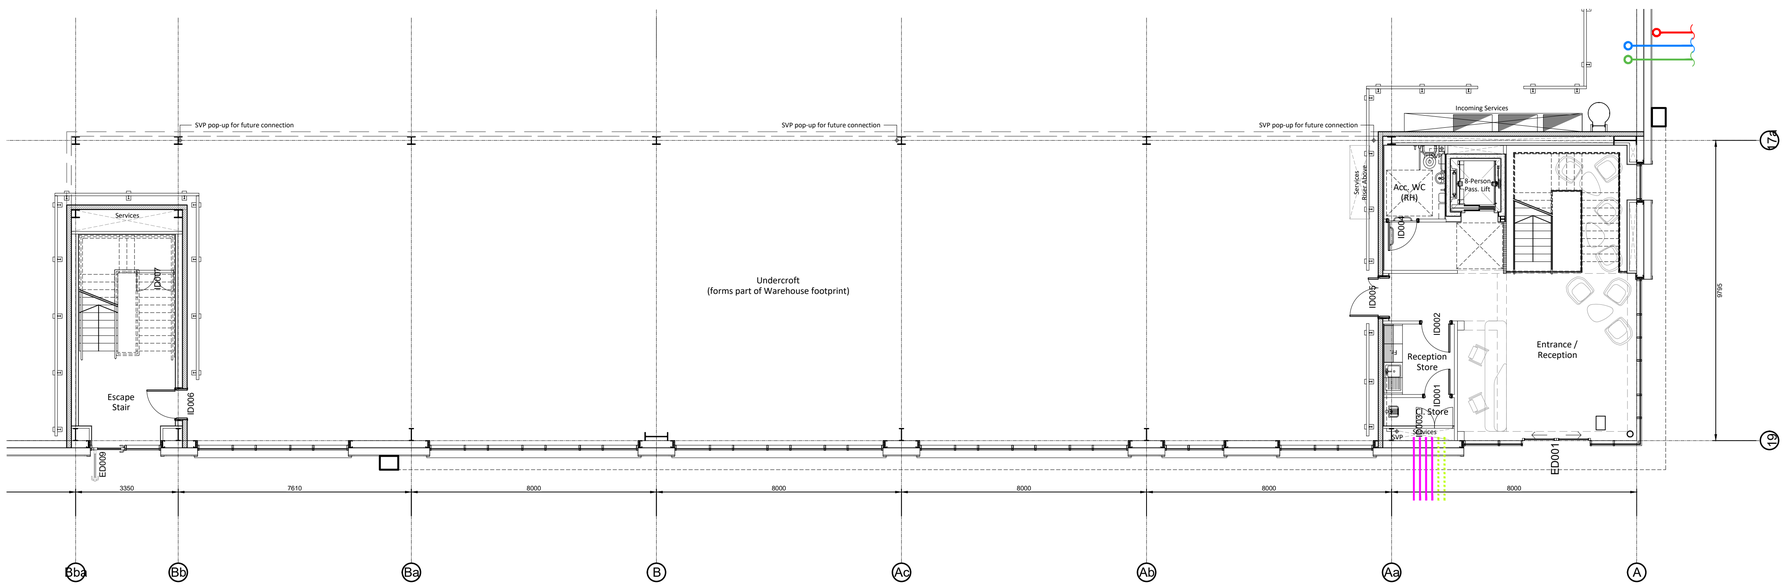

Main Office Ground Floor Layout +0.000m
Scale 1:100

1m SCALE 1:100

rev	amendments	by	ckd	date
D	Layout adjusted for incoming services	LBR	TDA	16.09.21
C	Escape core extended to accommodate staircase adjustment (GIA unaffected)	LBR	TDA	10.09.21
B	Office core extended to meet target GIA	LBR	TDA	03.09.21
A	Initial Issue	LBR	TDA	06.08.21

St Modwen Park, Lincoln Phase 4
GA Office Layouts

TENDER

ST.MODWEN LOGISTICS

umc architects

Newark Beacon Innovation Centre, Cafferata Way, Newark, Nottinghamshire NG24 2TN
o. +44 (0)1636 653027 f. +44 (0)1636 653010 e. info@umcarchitects.com

Drawing Status:	**Tender**
Drawn / Checked:	LBR / TDA
Date:	06.08.21
Scale:	1:100 A1

St. Modwen Drawing Ref: **502005-UMC-21-XX-DR-A-4111**

Drawing no:		Revision:
20025	**T4111**	**D**