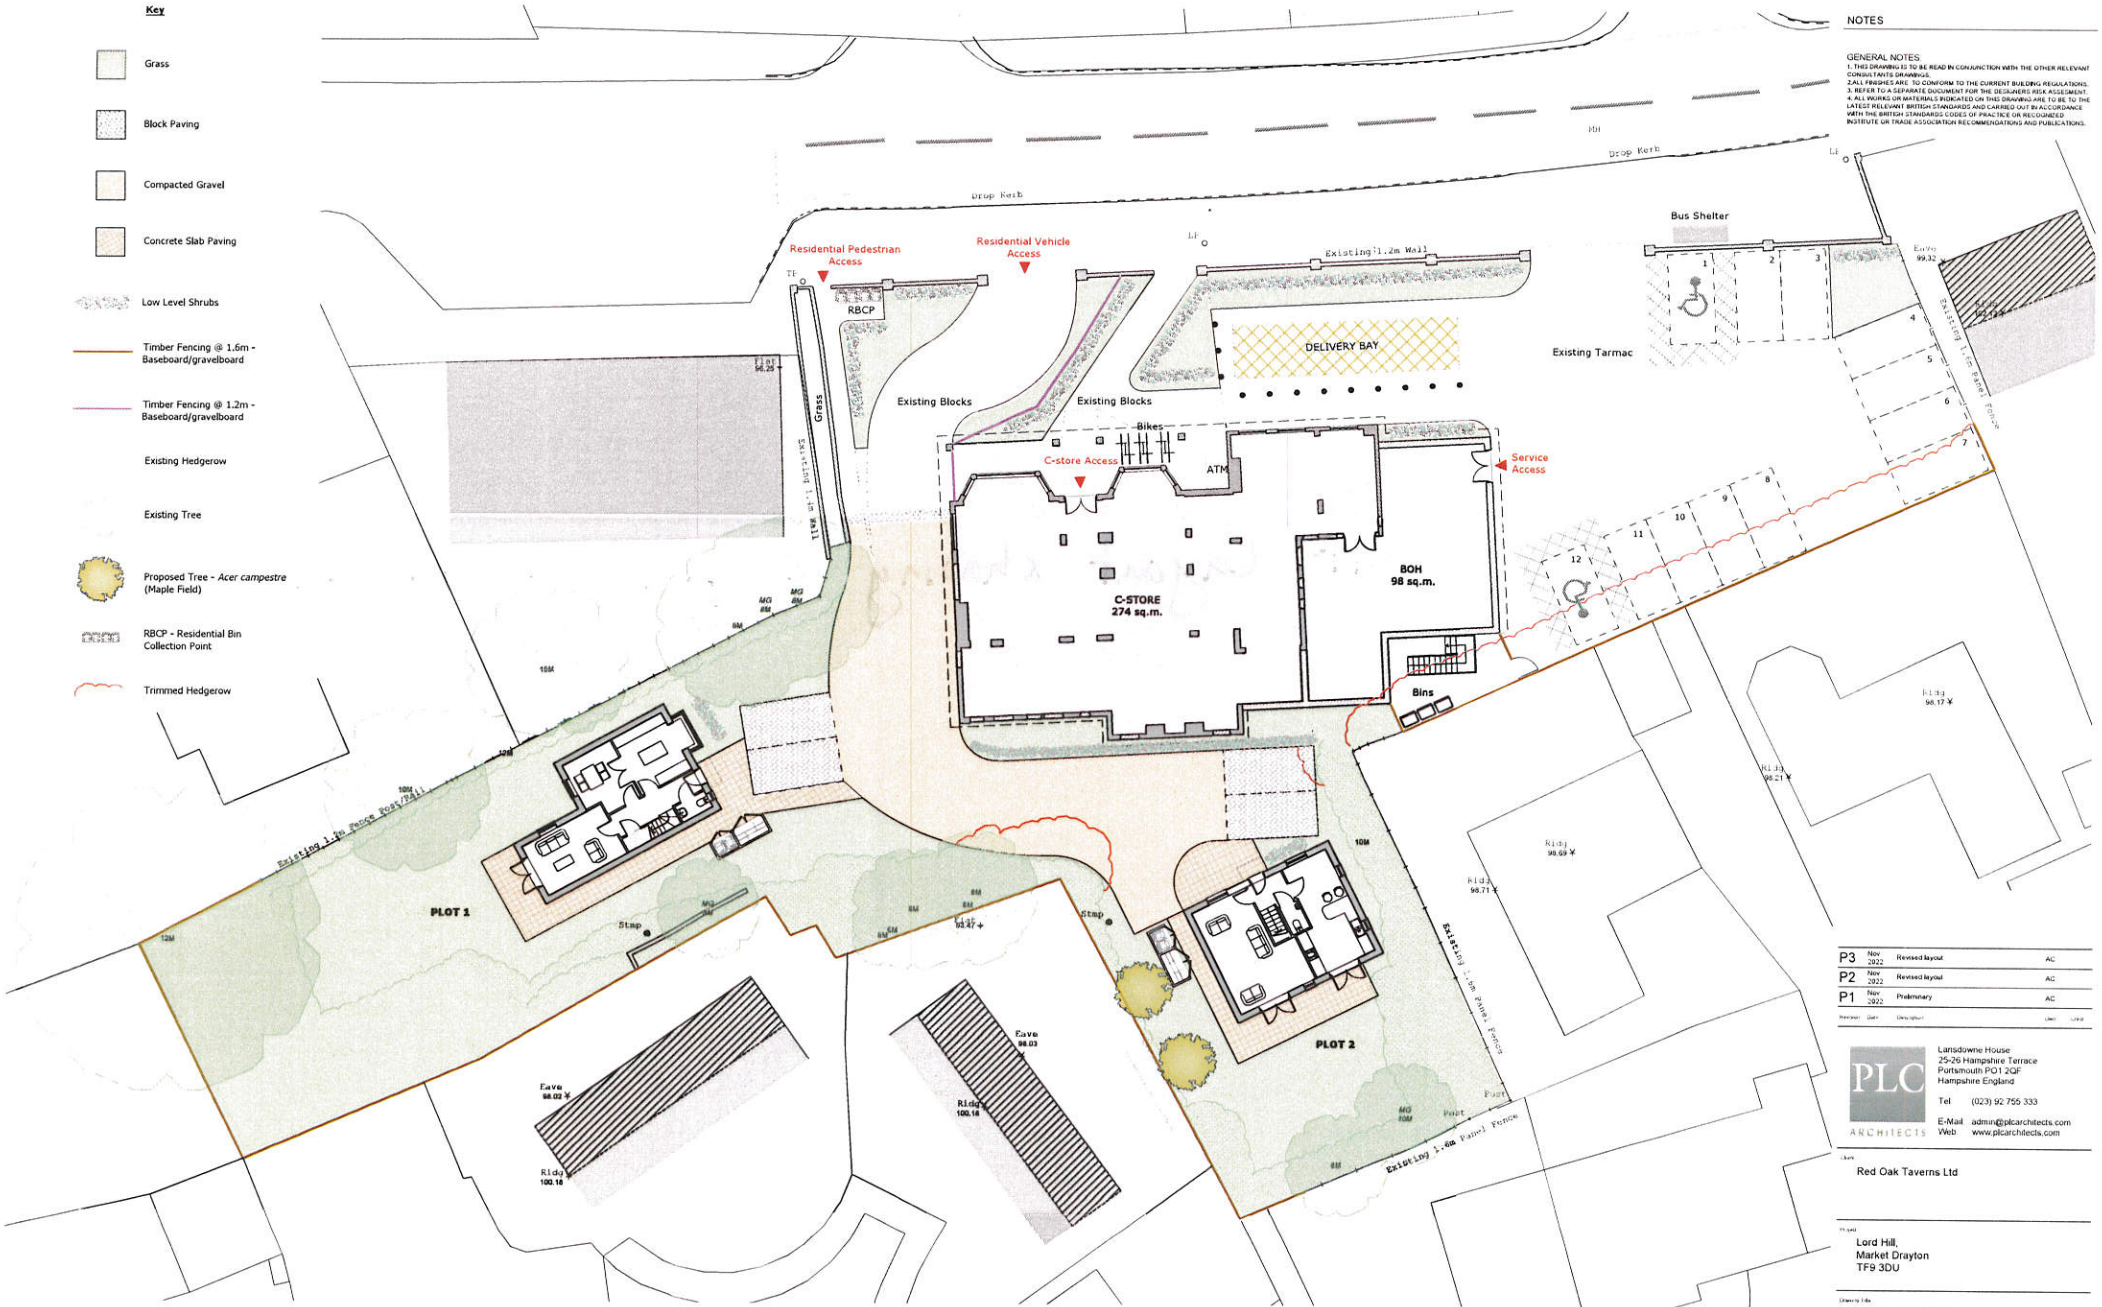

PROPOSED SITE PLAN
SCALE 1:200 @ A2

1:200 scale

0 5m 10m

SCHEDULE OF ACCOMMODATION

- C-STORE (CONVERSION) - 274 sq.m. Store
  - 98 sq.m. BOH
  - Total 372 sq.m.
- PLOT 1 - 3b5p - 98 sq.m. / Garden Area 356 sq.m.
- PLOT 2 - 3b5p - 94 sq.m. / Garden Area 251 sq.m.

PROPOSED BIN/CYCLE STORE

1:100 scale

0 1m 2m 3m 4m 5m

Bin / Cycle store details

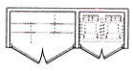

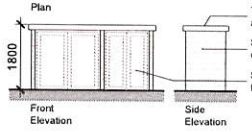

NOTES

GENERAL NOTES
1. THIS DRAWING IS TO BE READ IN CONJUNCTION WITH THE OTHER RELEVANT CONSULTANTS DRAWINGS.
2.ALL FINISHES ARE TO CONFORM TO THE CURRENT BUILDING REGULATIONS.
3. REFER TO A SEPARATE DOCUMENT FOR THE DESIGNERS RISK ASSESSMENT.
4. ALL WORKS OR MATERIALS INDICATED ON THIS DRAWING ARE TO BE TO THE LATEST RELEVANT BRITISH STANDARDS AND CARRIED OUT IN ACCORDANCE WITH THE BRITISH STANDARDS CODES OF PRACTICE OR RECOGNIZED INSTITUTE OR TRADE ASSOCIATION RECOMMENDATIONS AND PUBLICATIONS.

P3	Nov 2022	Revised layout	AC
P2	Nov 2022	Revised layout	AC
P1	Nov 2022	Preliminary	AC

PLC ARCHITECTS
Lansdowne House
25-26 Hampshire Terrace
Portsmouth PO1 2QF
Hampshire England
Tel (023) 92 755 333
E-Mail admin@plcarchitects.com
Web www.plcarchitects.com

Client
Red Oak Taverns Ltd

Project
Lord Hill,
Market Drayton
TF9 3DU

Drawing Title
Proposed Site Plan

Drawn by	Date	Checked by	Date	Approved by	Date
AC	Nov '22	AC			

Drawing No.	Revision	Scale
22.3378.100	P3	As shown @ A2

PLC ARCHITECTS © COPYRIGHT RESERVED 2021
NOT TO BE SCALED. DIMENSIONS TO BE CHECKED ON SITE
SCALING ONLY FOR LOCAL AUTHORITY PURPOSES