01825 703000 / 01892 489000
info@peteroliverhomes.co.uk

Peter Oliver

Ghyll Road, Crowborough, TN6 1SU

- Large Detached Home
- 3 Double Bedrooms
- 3 Reception Rooms
- Attic Space/Office
- Garden to All Sides
- Driveway & Garage

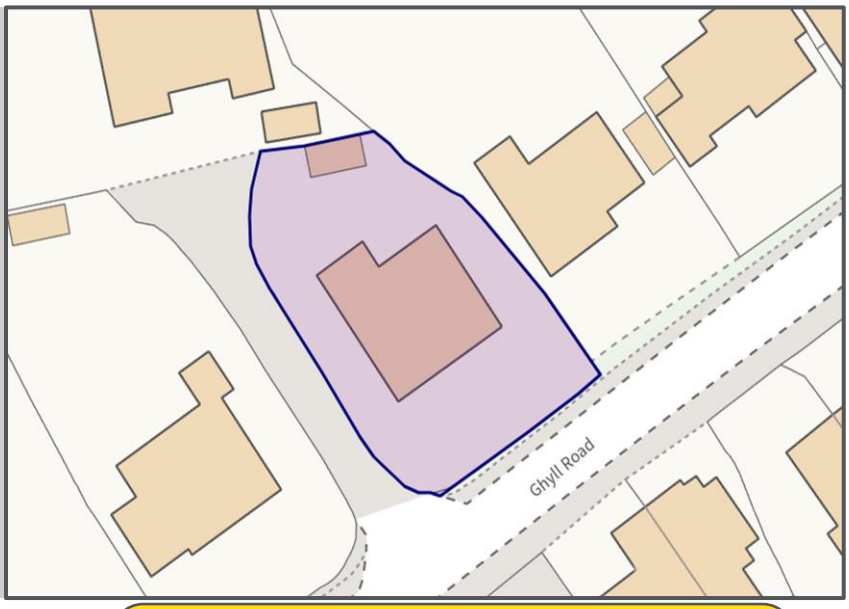

EPC RATING

Current: | Potential:

EPC Awaited

£550,000

Ghyll Road, Crowborough, TN6 1SU

This lovely bungalow is full of surprises, to start with this property is far far bigger than it may appear from the road! Boasting three double bedrooms, 3 reception rooms and an attic space/office, the accommodation couldn't be more flexible! Another great feature is the garden that wraps around all four sides and offers secluded space to enjoy the summer months and there's also a driveway and garage. The full accommodation starts with the porch which opens into an entrance hall. From here you can access the kitchen/breakfast room and utility room. Theres also a useful W/C. The next rooms are lovely open plan lounge and dining room. To the rear of the property there are the three bedrooms and bathroom and a small study which is home to a staircase. These stairs lead up to an attic space which would make an ideal office. Overall this is a large detached home that offers an awful lot!

Uckfield: 01825 703000
Crowborough: 01892 489000
Lettings: 01825 701030
Info@peteroliverhomes.co.uk

Peter Oliver

The Property Ombudsman

The Property Ombudsman LETTINGS

Peter Oliver

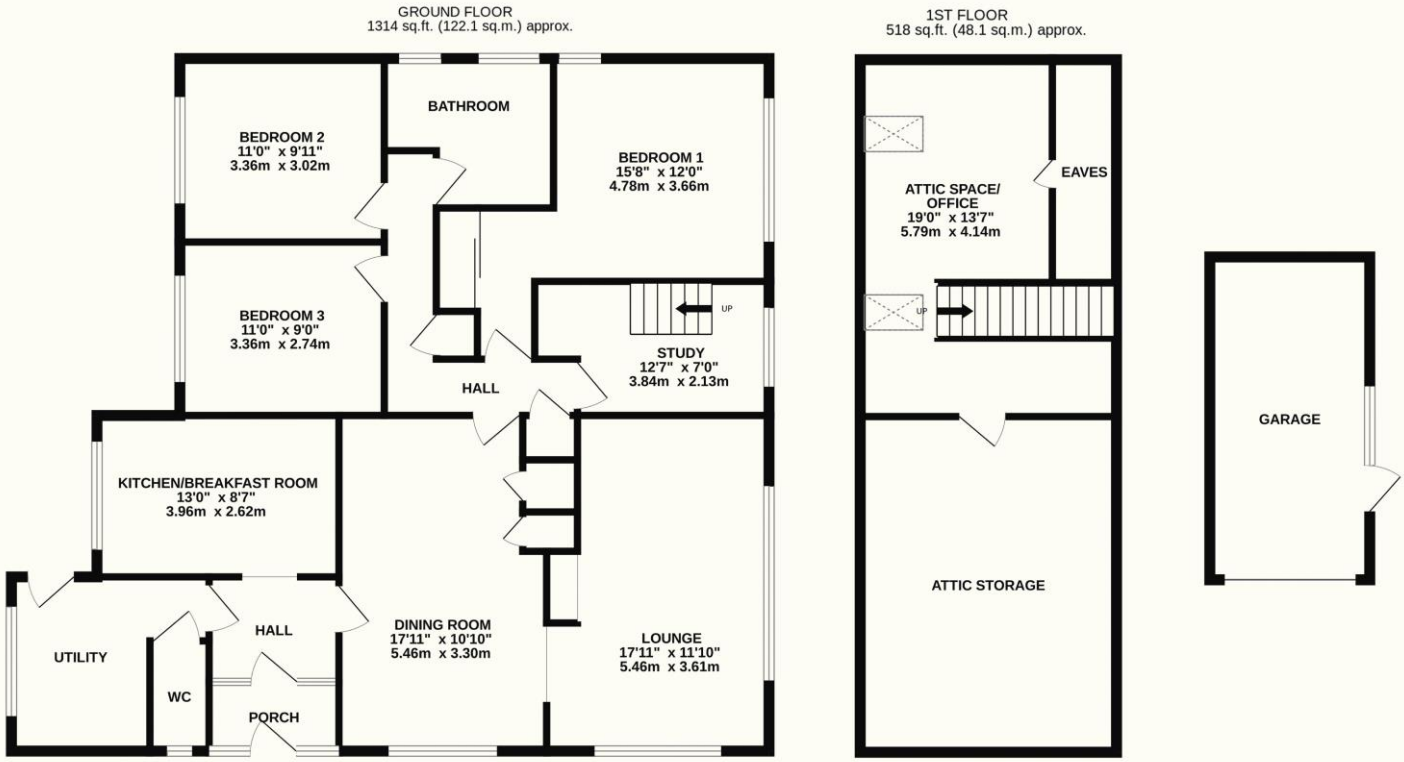

TOTAL FLOOR AREA : 1982 sq.ft. (184.1 sq.m.) approx.

Whilst every attempt has been made to ensure the accuracy of the floorplan contained here, measurements of doors, windows, rooms and any other items are approximate and no responsibility is taken for any error, omission or mis-statement. This plan is for illustrative purposes only and should be used as such by any prospective purchaser. The services, systems and appliances shown have not been tested and no guarantee as to their operability or efficiency can be given.
Made with Metropix ©2024

TENURE: FREEHOLD COUNCIL TAX BAND: E

MAINTENANCE/SERVICE CHARGE: N/A

Uckfield: 01825 703000
Crowborough: 01892 489000
Lettings: 01825 701030
Info@peteroliverhomes.co.uk

Peter Oliver

The information provided about this property does not constitute or form part of an offer or contract, nor may be it be regarded as representations. All interested parties must verify accuracy and your solicitor must verify tenure/lease information, fixtures & fittings and, where the property has been extended/converted, planning/building regulation consents. All dimensions are approximate and quoted for guidance only as are floor plans which are not to scale and their accuracy cannot be confirmed. Reference to appliances and/or services does not imply that they are