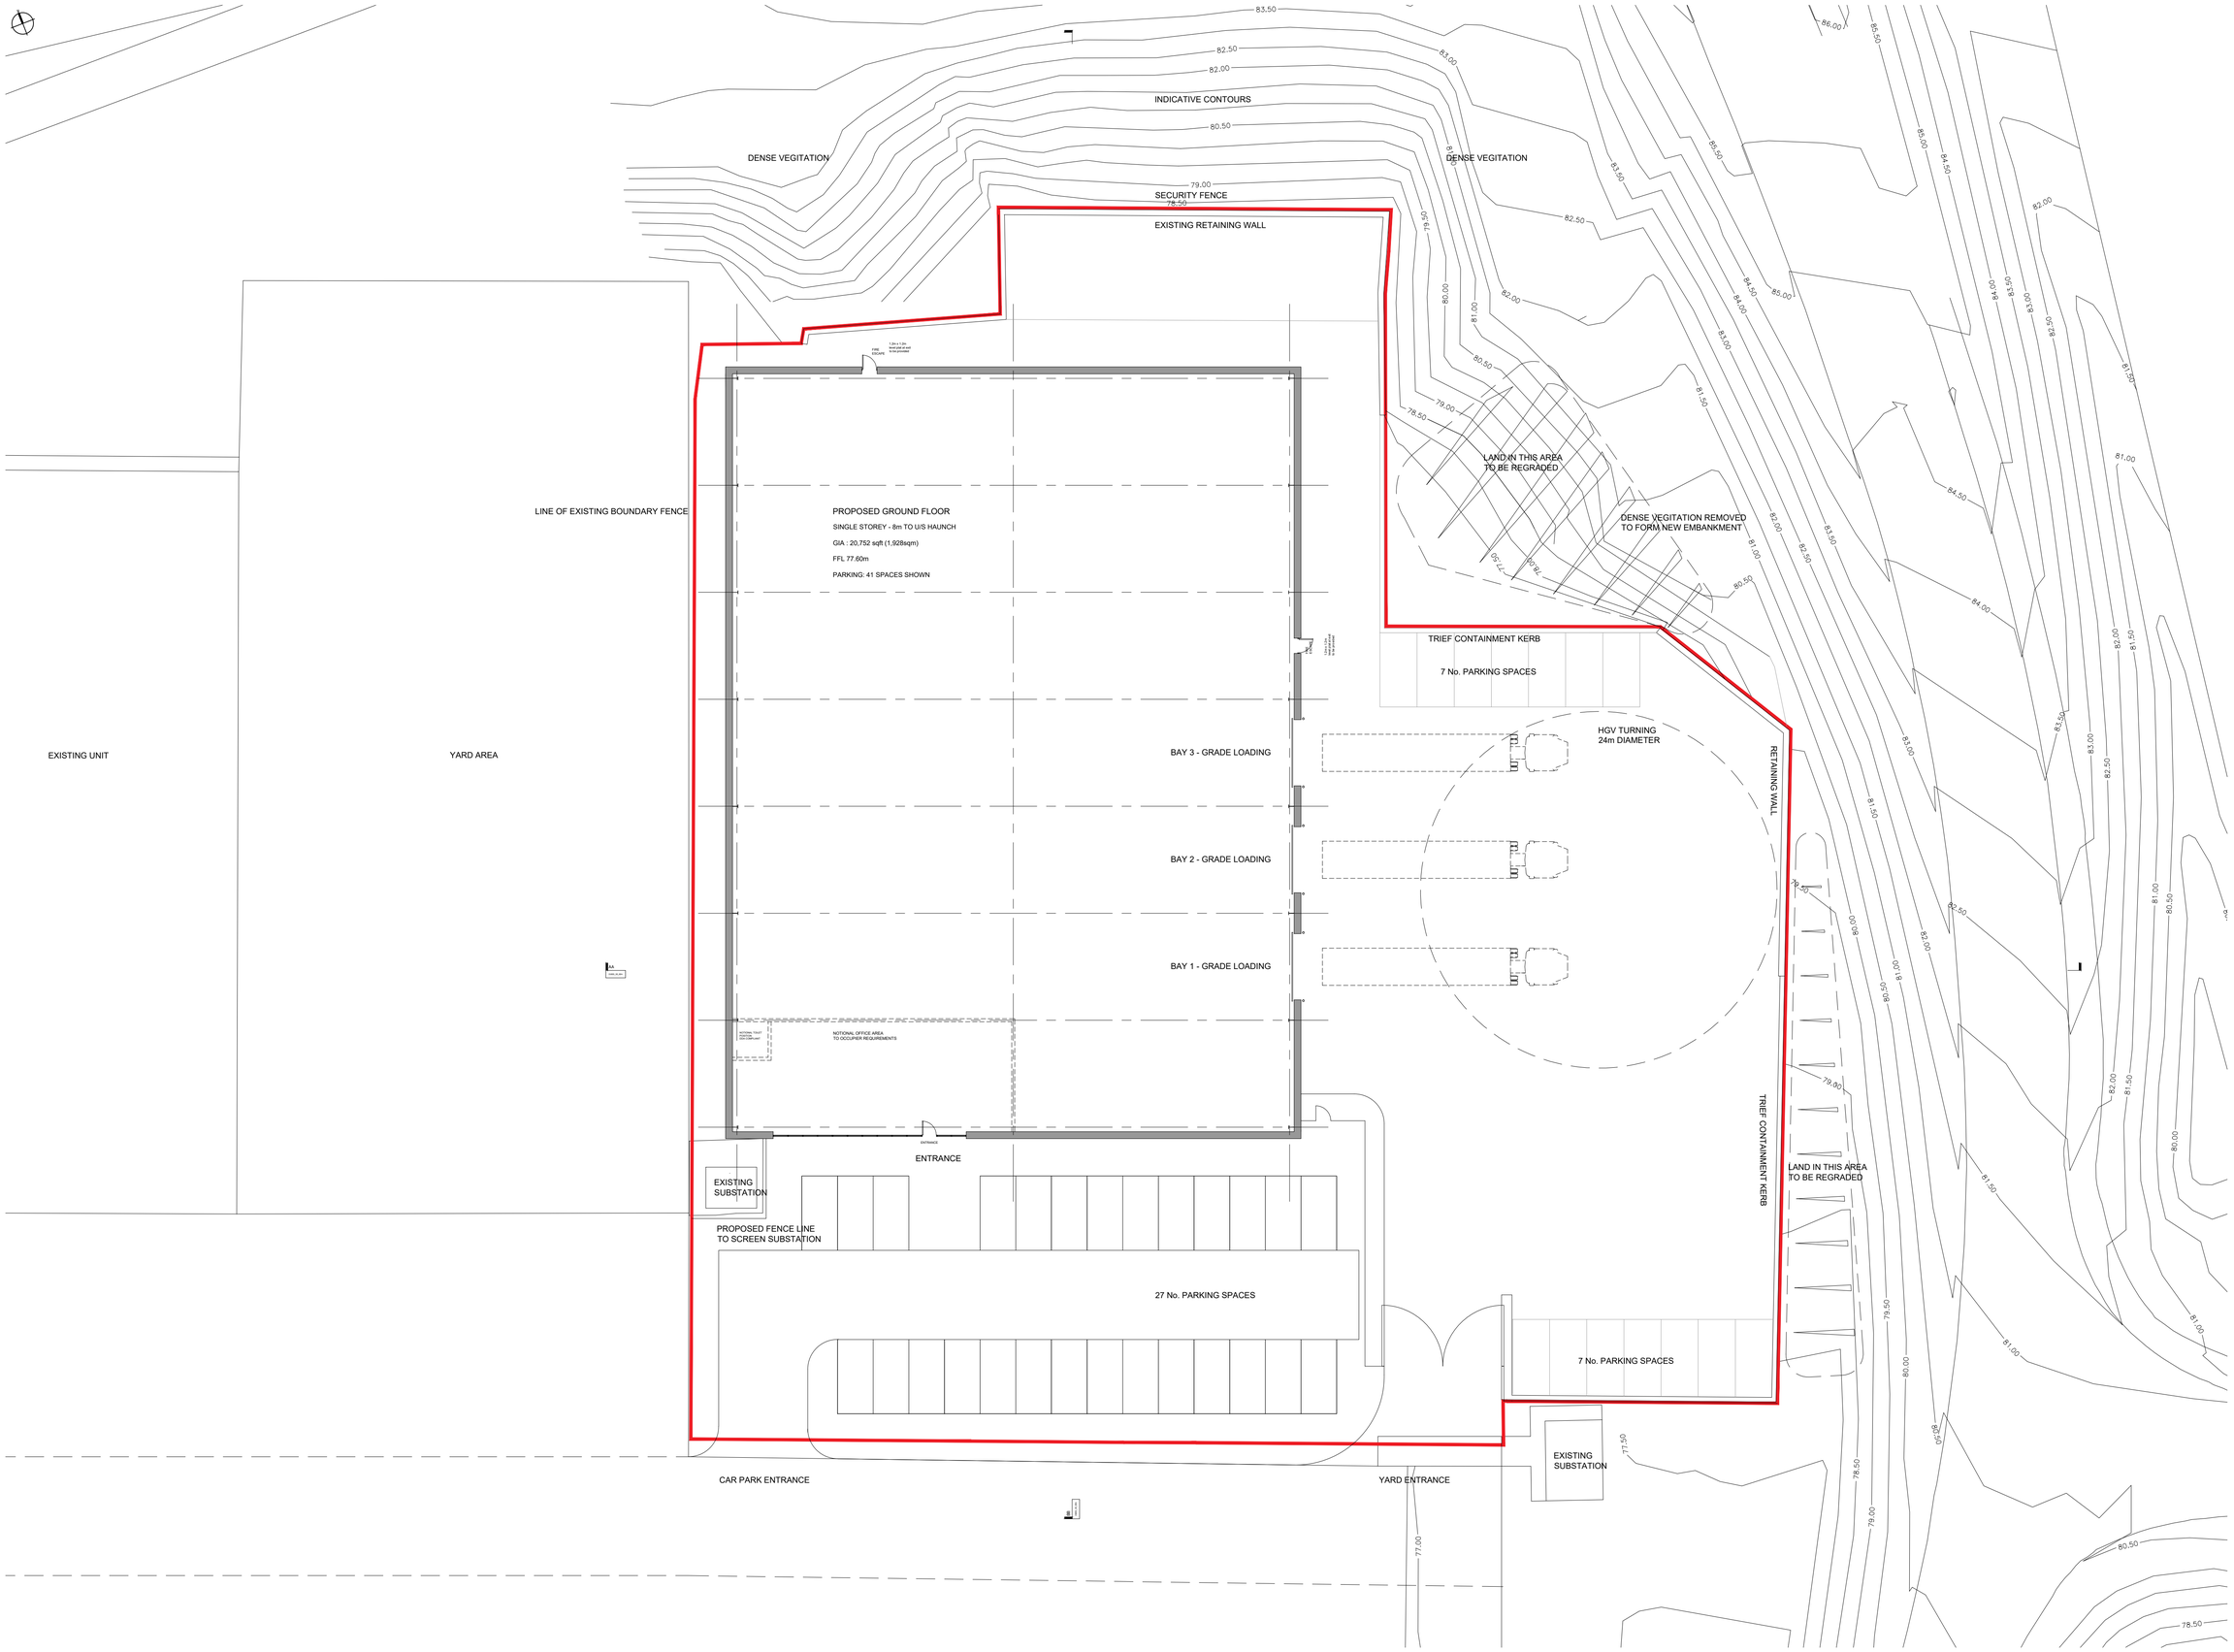

Notes
Do not scale from this drawing. All dimensions to be checked on site prior to construction and any discrepancies reported to the Architect. Copyright reserved.

Unless stated otherwise, the designs shown are subject to detailed site survey, investigations & legal definition, the CDM regulations, and the comments and / or approval of the various relevant Local Authority Officers, Statutory Undertakers & Public Utilities Authorities and Bodies. They are copyright, project specific and confidential and no part is to be used or copied in any way without the express prior consent of HAUS Collective Ltd.

Any areas shown are approximate only and have been measured off preliminary drawings as the likely measured areas at the current state of design using the stated option from the Code of Measuring Practice, RICS. These may be affected by future design development and construction tolerances. Take account of these factors before planning any financial or property development purpose or strategy and seek confirmation of latest areas before decision making.

Rev	Description	Date	Drawn	Checked
P00	Planning Application.	06/05/21	JW	GS

Client
Northwood Investors

Project title
PROPOSED INDUSTRIAL UNIT
M8 INTERLINK,
KIRKSHAWS RD, COATBRIDGE

Drawing Title
PROPOSED BLOCK PLAN

Scale	Size	Date	Drawn	Checked
1:200	A1	06/05/21	JW	GS

Project No	Drawing No	Rev
210003	(10)003	P00

Status
PLANNING

0 1m 2m 5m 10m

HAUS