




Channings, Kingsway, BN3 4FU fox & sons

welcome to

Channings

A large and spacious three bedroom ground floor flat with a balcony and allocated parking situated on Hove seafront. The Channings is a very popular building which has just gone under a lot a refurbishment to bring it up to the standard it is today.



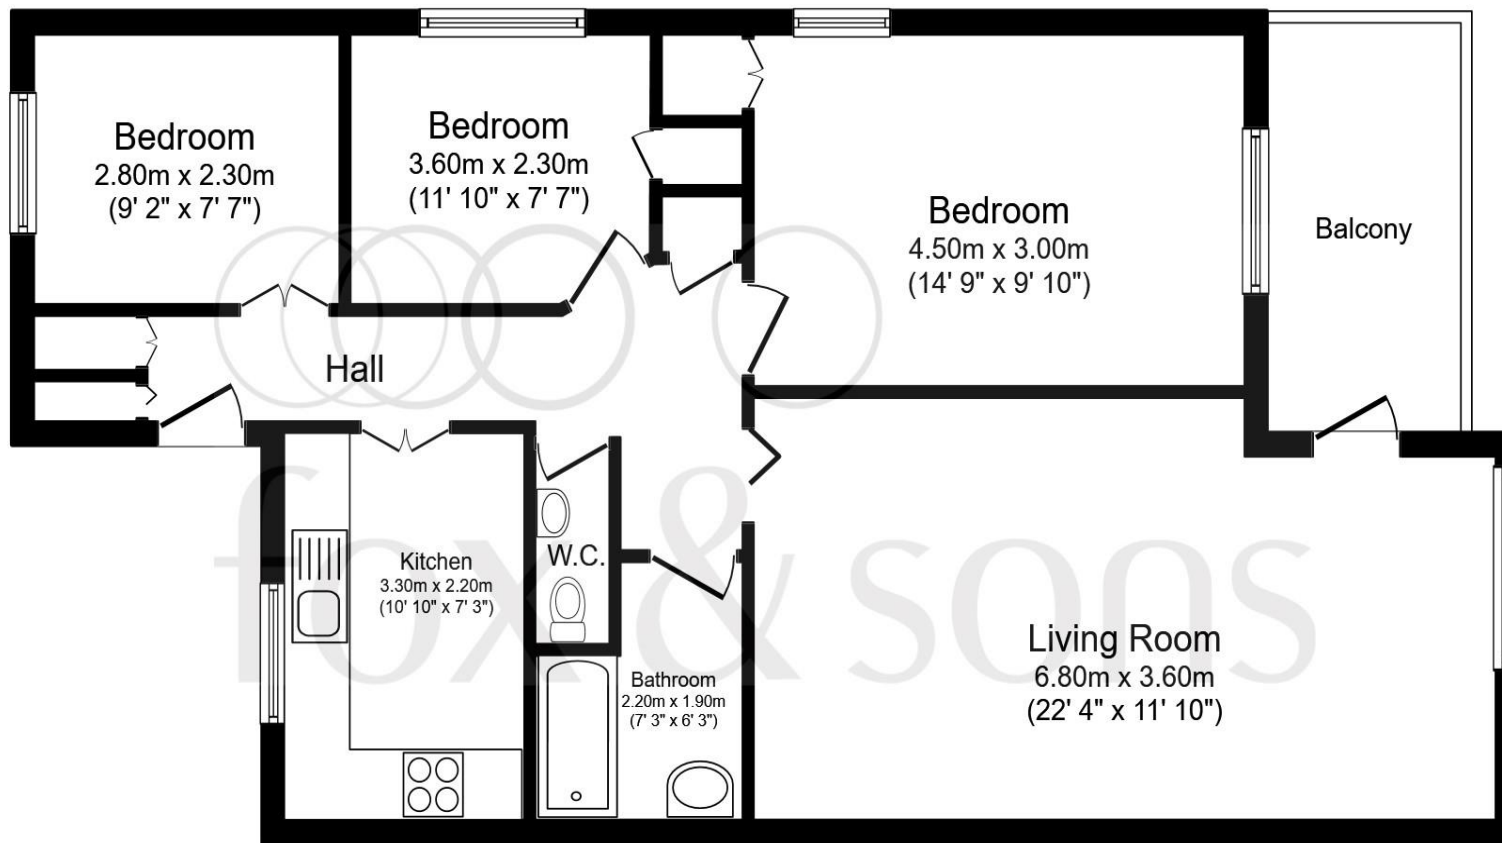

Floor Plan

Total floor area 74.0 sq. m. (797 sq. ft.) approx

This plan is for illustration purposes only and may not be representative of the property. Plan not to scale.

Powered by audioagent.com

A large and spacious three bedroom ground floor flat situated on Hove seafront. The Channings is a very popular building which has just gone under a lot a refurbishment to bring it up to the standard it is today.

This property comes with an allocated parking space and a balcony, plus a share of freehold.

Located in an idyllic spot, this three bedroom flat is ideal for anyone looking for a seaside getaway. It has recently been refurbished and is now ready for the next owner to really enjoy. Hove seafront and promenade is ideal for summertime and has fantastic amenities.

Entering through the private entrance, this flat comprises of a large living room leading onto the balcony, a separate kitchen, three good sized bedrooms and a modern bathroom. It is also offered with a share of freehold and no ongoing chain.

welcome to Channings

- SPACIOUS 3 BEDROOM FLAT
- WELL-PRESENTED THROUGHOUT
- ALLOCATED PARKING SPACE
- SHARE OF FREEHOLD
- HOVE SEAFRONT

Tenure: Leasehold EPC Rating: C

offers in excess of

£290,000



Please note the marker reflects the
postcode not the actual property

check out more properties at fox-and-sons.co.uk

see all our properties on zoopla.co.uk | rightmove.co.uk | fox-and-sons.co.uk

We currently hold lease details as displayed above, should you require further information please contact the branch. Please note additional fees could be incurred for items such as leasehold packs.



Property Ref:
CRH105955 - 0005

1. MONEY LAUNDERING REGULATIONS Intending purchasers will be asked to produce identification documentation at a later stage and we would ask for your co-operation in order that there is no delay in agreeing the sale. 2. These particulars do not constitute part or all of an offer or contract. 3. The measurements indicated are supplied for guidance only and as such must be considered incorrect. Potential buyers are advised to recheck measurements before committing to any expense. 4. We have not tested any apparatus, equipment, fixtures or services and it is in the buyers interest to check the working condition of any appliances. 5. Where an EPC, or a Home Report (Scotland only) is held for this property, it is available for inspection at the branch by appointment. If you require a printed version of a Home Report, you will need to pay a reasonable production charge reflecting printing and other costs. 6. We are not able to offer an opinion either written or verbal on the content of these reports and this must be obtained from your legal representative. 7. Whilst we take care in preparing these reports, a buyer should ensure that his/her legal representative confirms as soon as possible all matters relating to title including the extent and boundaries of the property and other important matters before exchange of contracts.


fox & sons



01273 820280



hove@fox-and-sons.co.uk



161 Church Road, HOVE, East Sussex, BN3 2AD



fox-and-sons.co.uk