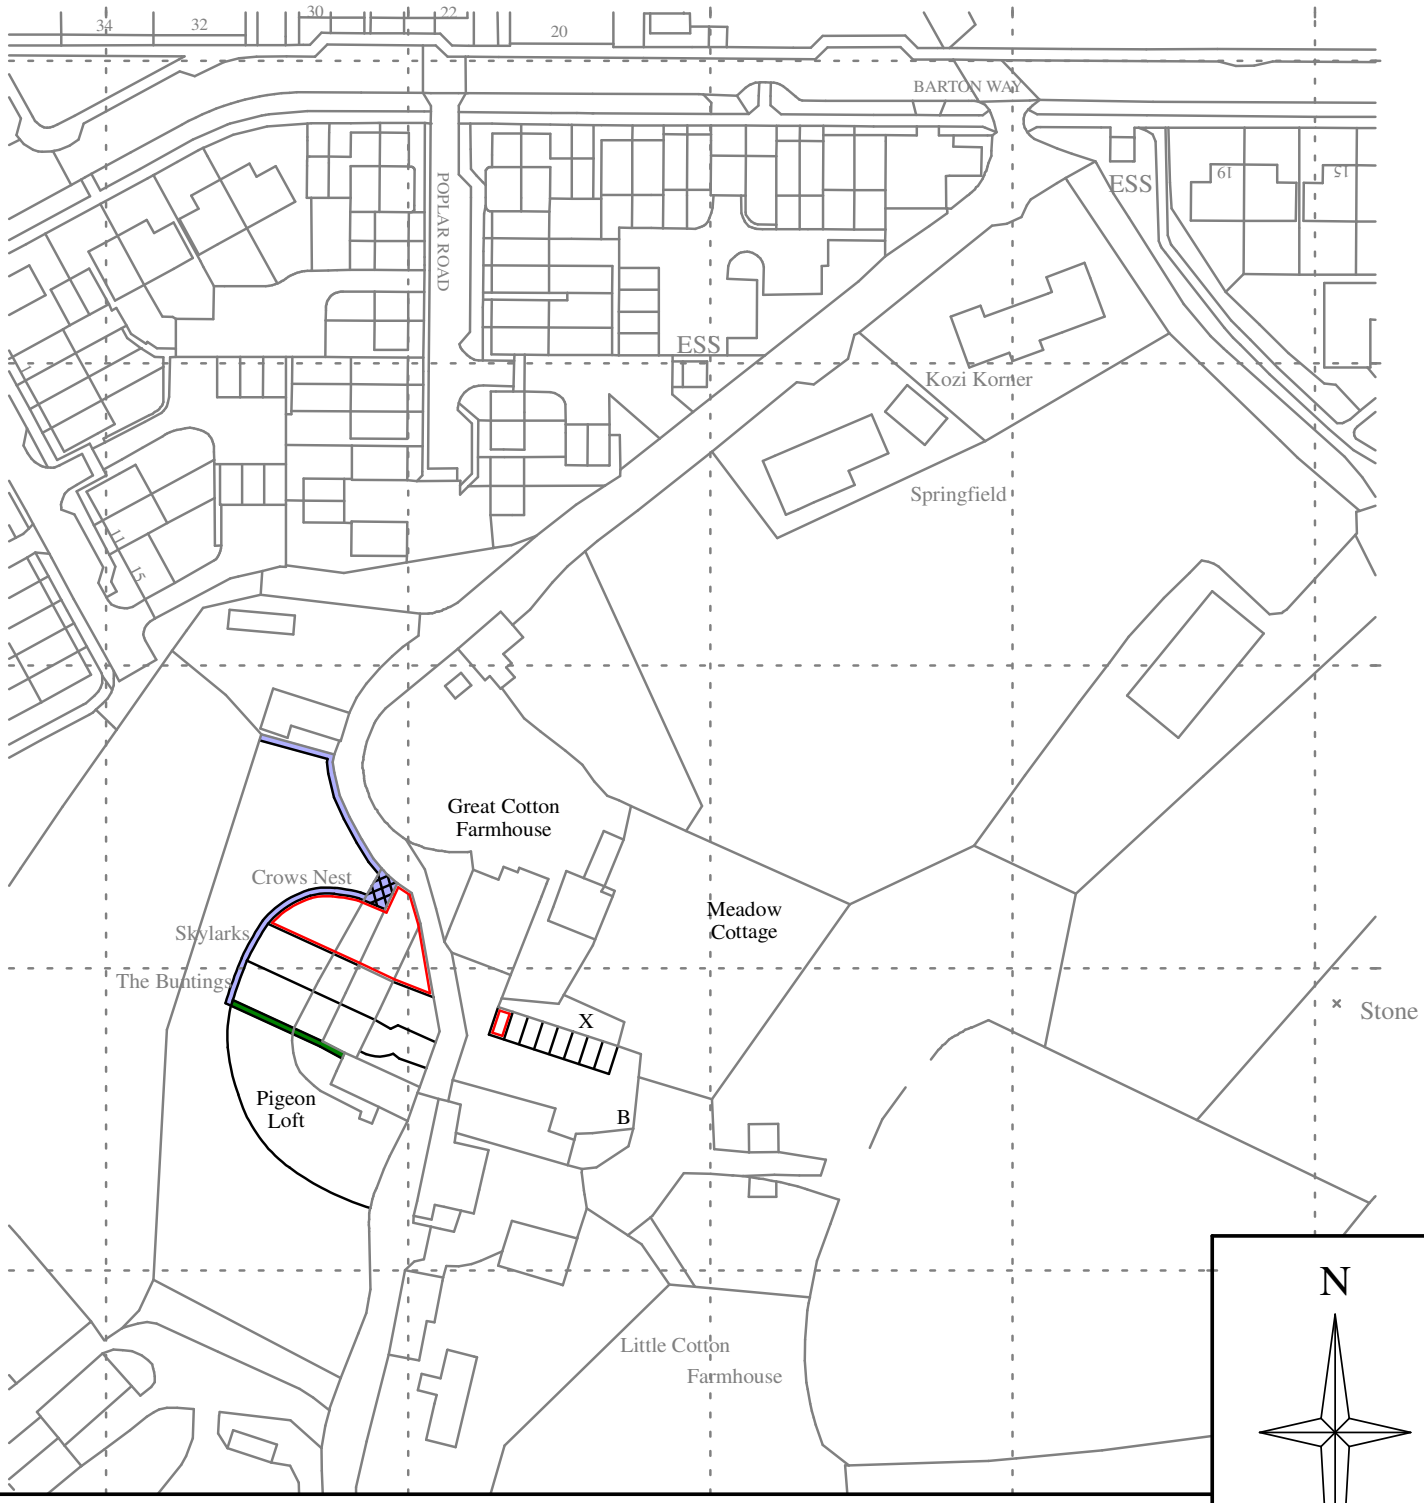

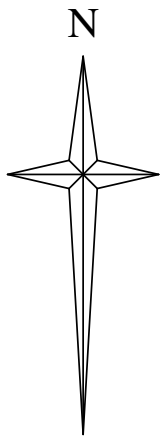

Notes

1) Parts in grey are Ordnance Survey (c) Crown Copyright 2025. All rights reserved. Licence number 100022432

2) Parts in black are Centre Line Surveys data

3) Measurements scaled from this plan may not match measurements between the same points on the ground

CENTRE LINE SURVEYS

20 Dartmouth Road
Paignton
Devon
TQ4 5AQ
Tel: 01803-524015
e-mail: admin@cenline.co.uk

Survey at

CROWS NEST
GREAT COTTON FARM
DARTMOUTH
TQ6 0LB

Scale 1:1250 @ A4	File: LUS325
Date of survey: 13/01/2025	Sheet 1 of 1

Drwg. No. LUS325_LRP_CN	Rev 1