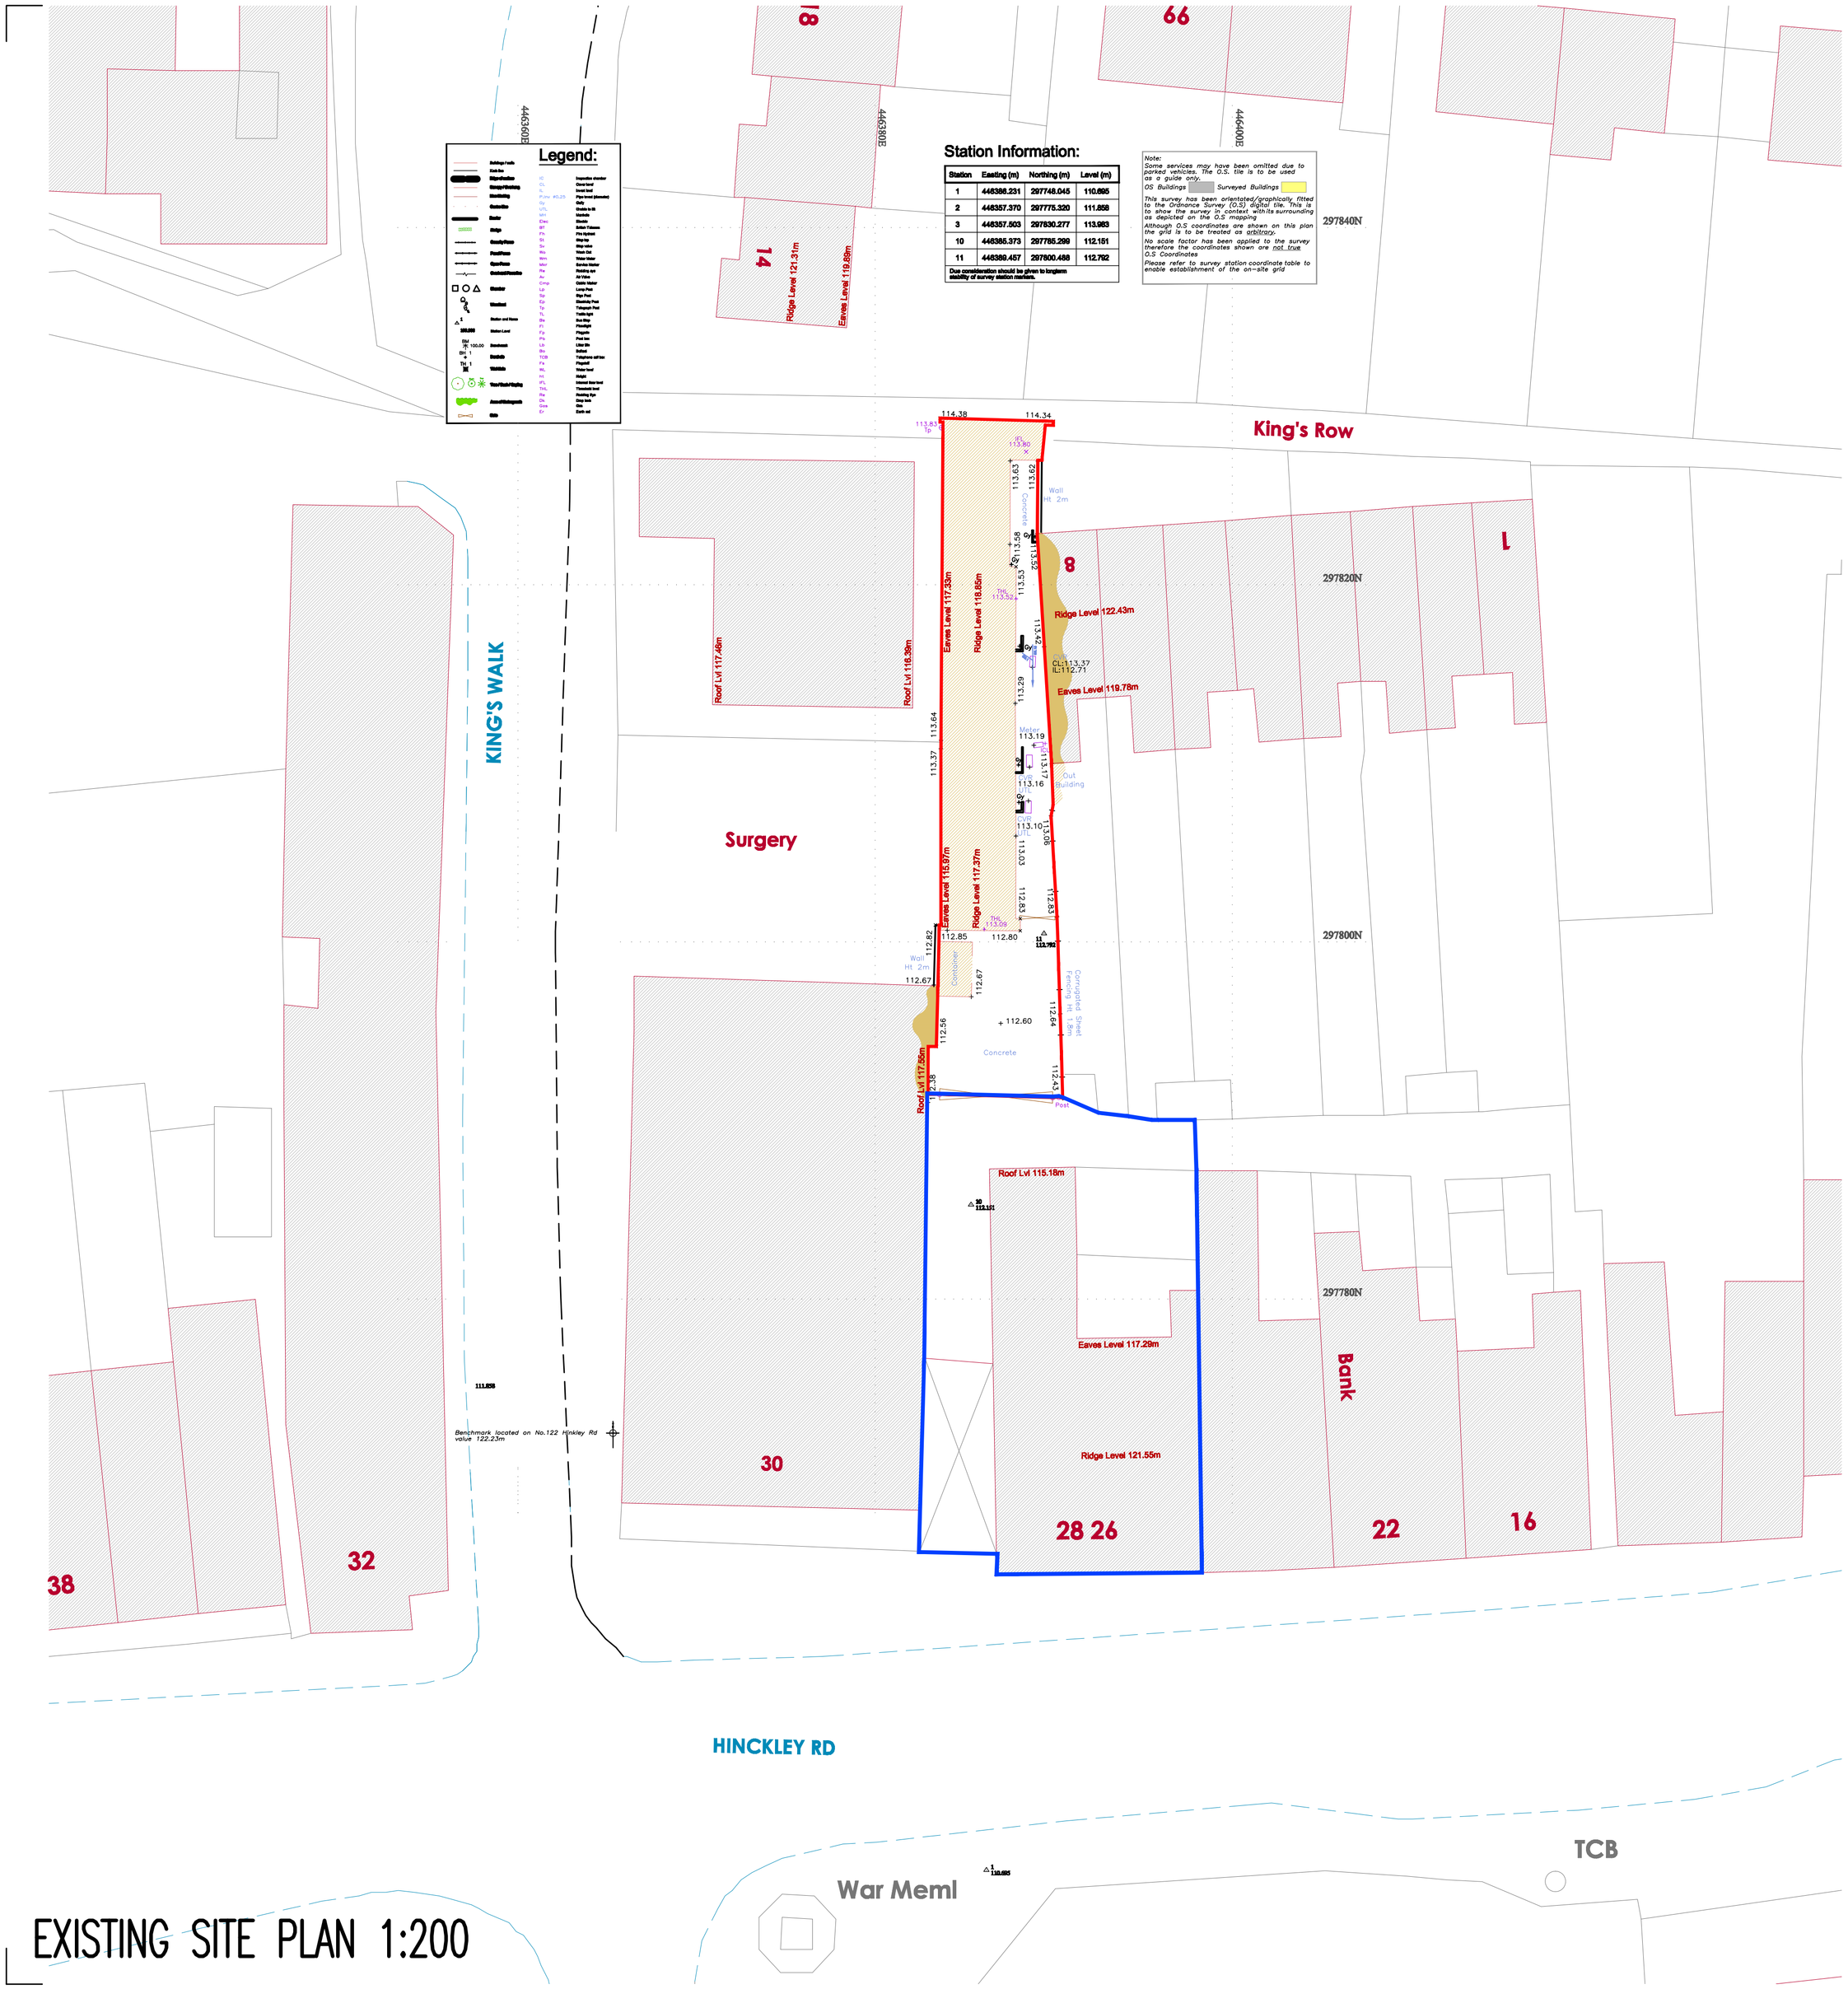

EXISTING SITE PLAN 1:200

THIS DRAWING IS COPYRIGHT
DIMENSIONS ARE NOT TO BE SCALED FROM THIS DRAWING
ELECTRONIC DATA IS NOT TO BE AMENDED/DELETED WITHOUT AXON PERMISSION

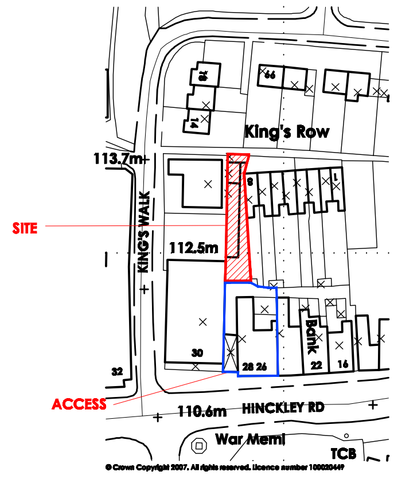

LOCATION PLAN 1:1250

REV	DATE	INIT	DESCRIPTION

BECKETT ASSOCIATES
23A MOUNT ROAD, HINCKLEY,
LEICESTERSHIRE, LE10 1AD
T/F : 01455 633556
M : 07929 309908

CLIENT: Seven Tyne Ltd	
PROJECT: Proposed 2 No Dwellings King's Row Earl Shilton, Leicestershire	DRAWN: NJA CHECKED: CB
STATUS: Survey	DATE: 01-08-07
DRAWING: Existing Site and Location Plans	SCALE: 1:200@A1
DRAWING No.: 06/815 - 20001	REVISION: -