DeanWood
ESTATE AGENTS EST. 1986



903 Kings Court, Ramsey, Isle Of Man, IM8 1LP

Asking Price £162,500

- Spacious ninth-floor three-bedroom apartment in the popular Kings Court, with lift access and level walking to local amenities
- In need of modernisation, offering excellent potential, plus separate bathroom and ample storage throughout
- Generous layout including large living room with balcony, separate dining room, and kitchen
- Master bedroom with en suite and private balcony enjoying sea views over Ramsey



Positioned on the ninth floor of the ever-popular Kings Court, this spacious three-bedroom apartment offers an excellent opportunity to create a superb coastal home tailored to your own taste. With lift access to all floors and level access on exit to nearby amenities, the property combines convenience with elevated living.

Although in need of modernisation, the apartment boasts generous proportions and fantastic potential throughout. The large living room opens onto a private balcony, providing an ideal space to relax and enjoy the outlook, while a separate dining room and kitchen offer flexibility for both everyday living and entertaining.


The master bedroom benefits from an en suite and its own balcony, where you can take in attractive sea views and watch Ramsey life unfold from an impressive vantage point. Two further bedrooms, a separate bathroom, and ample storage complete the accommodation.

This is a rare opportunity to acquire a well-located apartment with outstanding potential in a sought-after development.







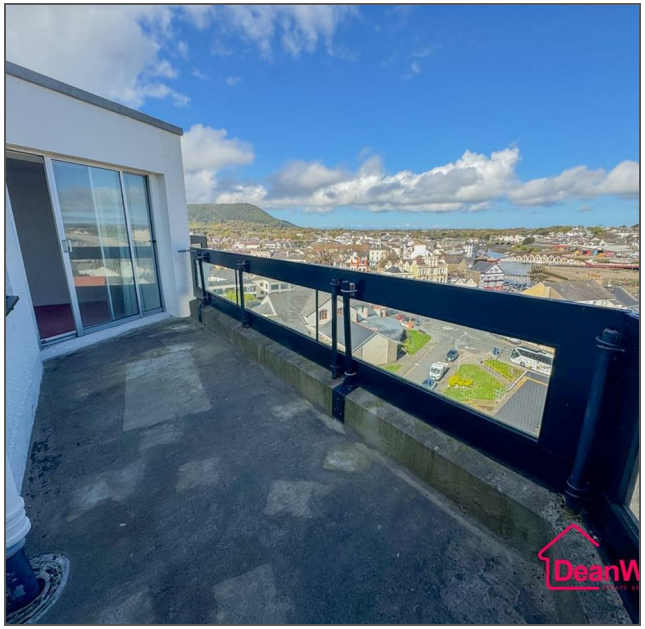























DeanWood
ESTATE AGENTS EST. 198

 

 


 

 



NINETH FLOOR
1487 sq.ft. (138.2 sq.m.) approx.

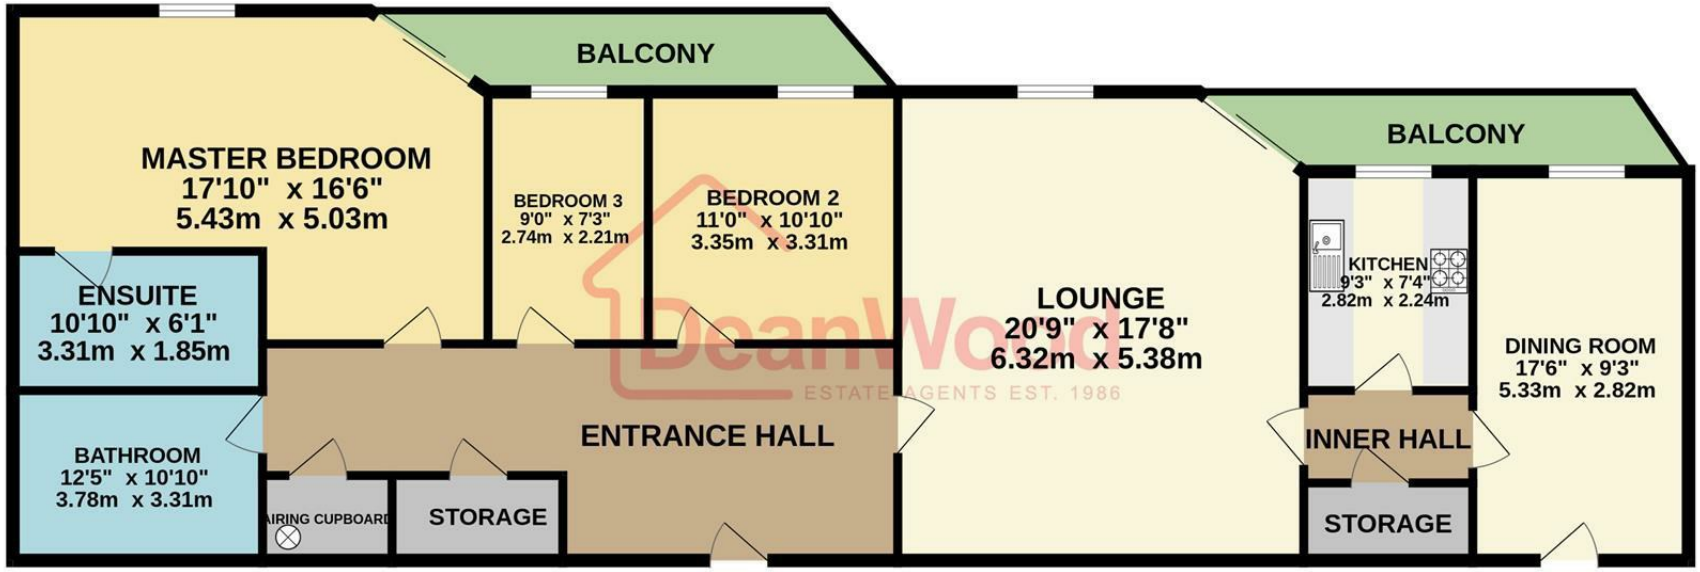

TOTAL FLOOR AREA : 1487 sq.ft. (138.2 sq.m.) approx.

Not to scale-for identification purposes only
Made with Metropix ©2026

DeanWood
ESTATE AGENTS EST. 1986

DOUGLAS
37 VICTORIA STREET
DOUGLAS
ISLE OF MAN IM1 2LF
T 01624 620606
F 01624 677363
E info@deanwood.co.im

CASTLETOWN
COMPTON HOUSE
9 CASTLE STREET CASTLETOWN
ISLE OF MAN IM9 1LF
T 01624 825995
F 01624 825996
E castletown@deanwood.co.im

RAMSEY
LEZAYRE HOUSE
87 PARLIAMENT STREET
RAMSEY ISLE OF MAN IM8 1AQ
T 01624 816111
F 01624 816588
E ramsey@deanwood.co.im

These particulars are for information purposes only. They do not constitute or form any contract nor should any statement contained herein be relied upon as a representation of fact. Neither the vendor nor DeanWood Agencies Limited ('the firm'), nor any officer or employee of the firm accept liability or responsibility for any statement contained herein. The vendor does not by these particulars, nor does the firm, nor does any officer or any employee of the firm have any authority to make or give any representation or warranty whatsoever as regards the property or otherwise. It is the sole responsibility of any person interested in the property described in these particulars to make all proper enquiries and searches to verify the description of the property and all other particulars herein.

FOR MORE PROPERTIES VISIT OUR WEBSITE @ deanwood.im