


Low Moor Lane, Scotton

Knaresborough

Guide Price **£650,000**

MYRINGS



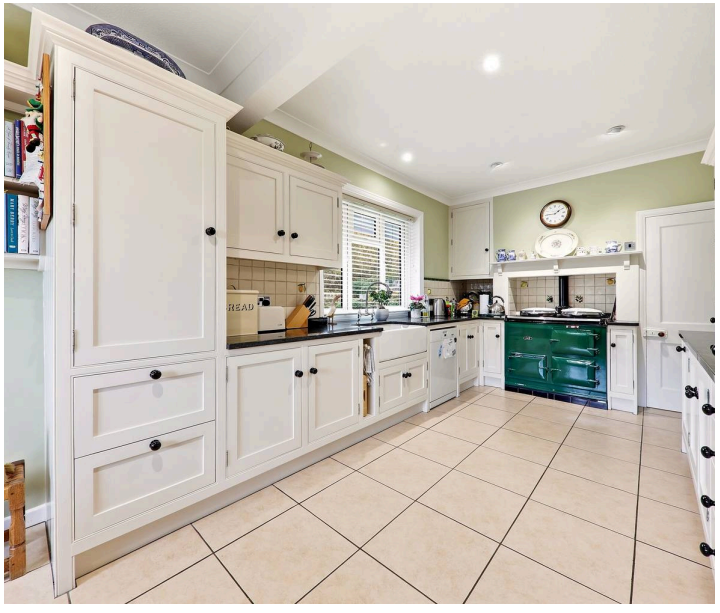



Low Moor Lane

Scotton, Knaresborough

A spacious and characterful four-bedroom detached home enjoying generous gardens, extensive outbuildings, driveway parking and a garage, situated in the idyllic village of Scotton, just outside Knaresborough.
Council Tax band: F

Tenure: Freehold

- FOUR-BEDROOM DETACHED HOME
- IDYLLIC VILLAGE LOCATION IN SCOTTON
- MODERN KITCHEN/DINING ROOM WITH AGA
- GENEROUS GARDENS WITH PATIO AND LAWN
- EXTENSIVE OUTBUILDINGS
- GATED DRIVEWAY PARKING AND GARAGE

MYRINGS












MYRINGS
Harrogate's Family Estate Agent

Approx. Gross Internal Floor Area 2,765 sq. ft / 256.77 sq. m

Illustriation for identification purposes only, measurements are approximate and not to scale, unauthorized reproduction is prohibited.



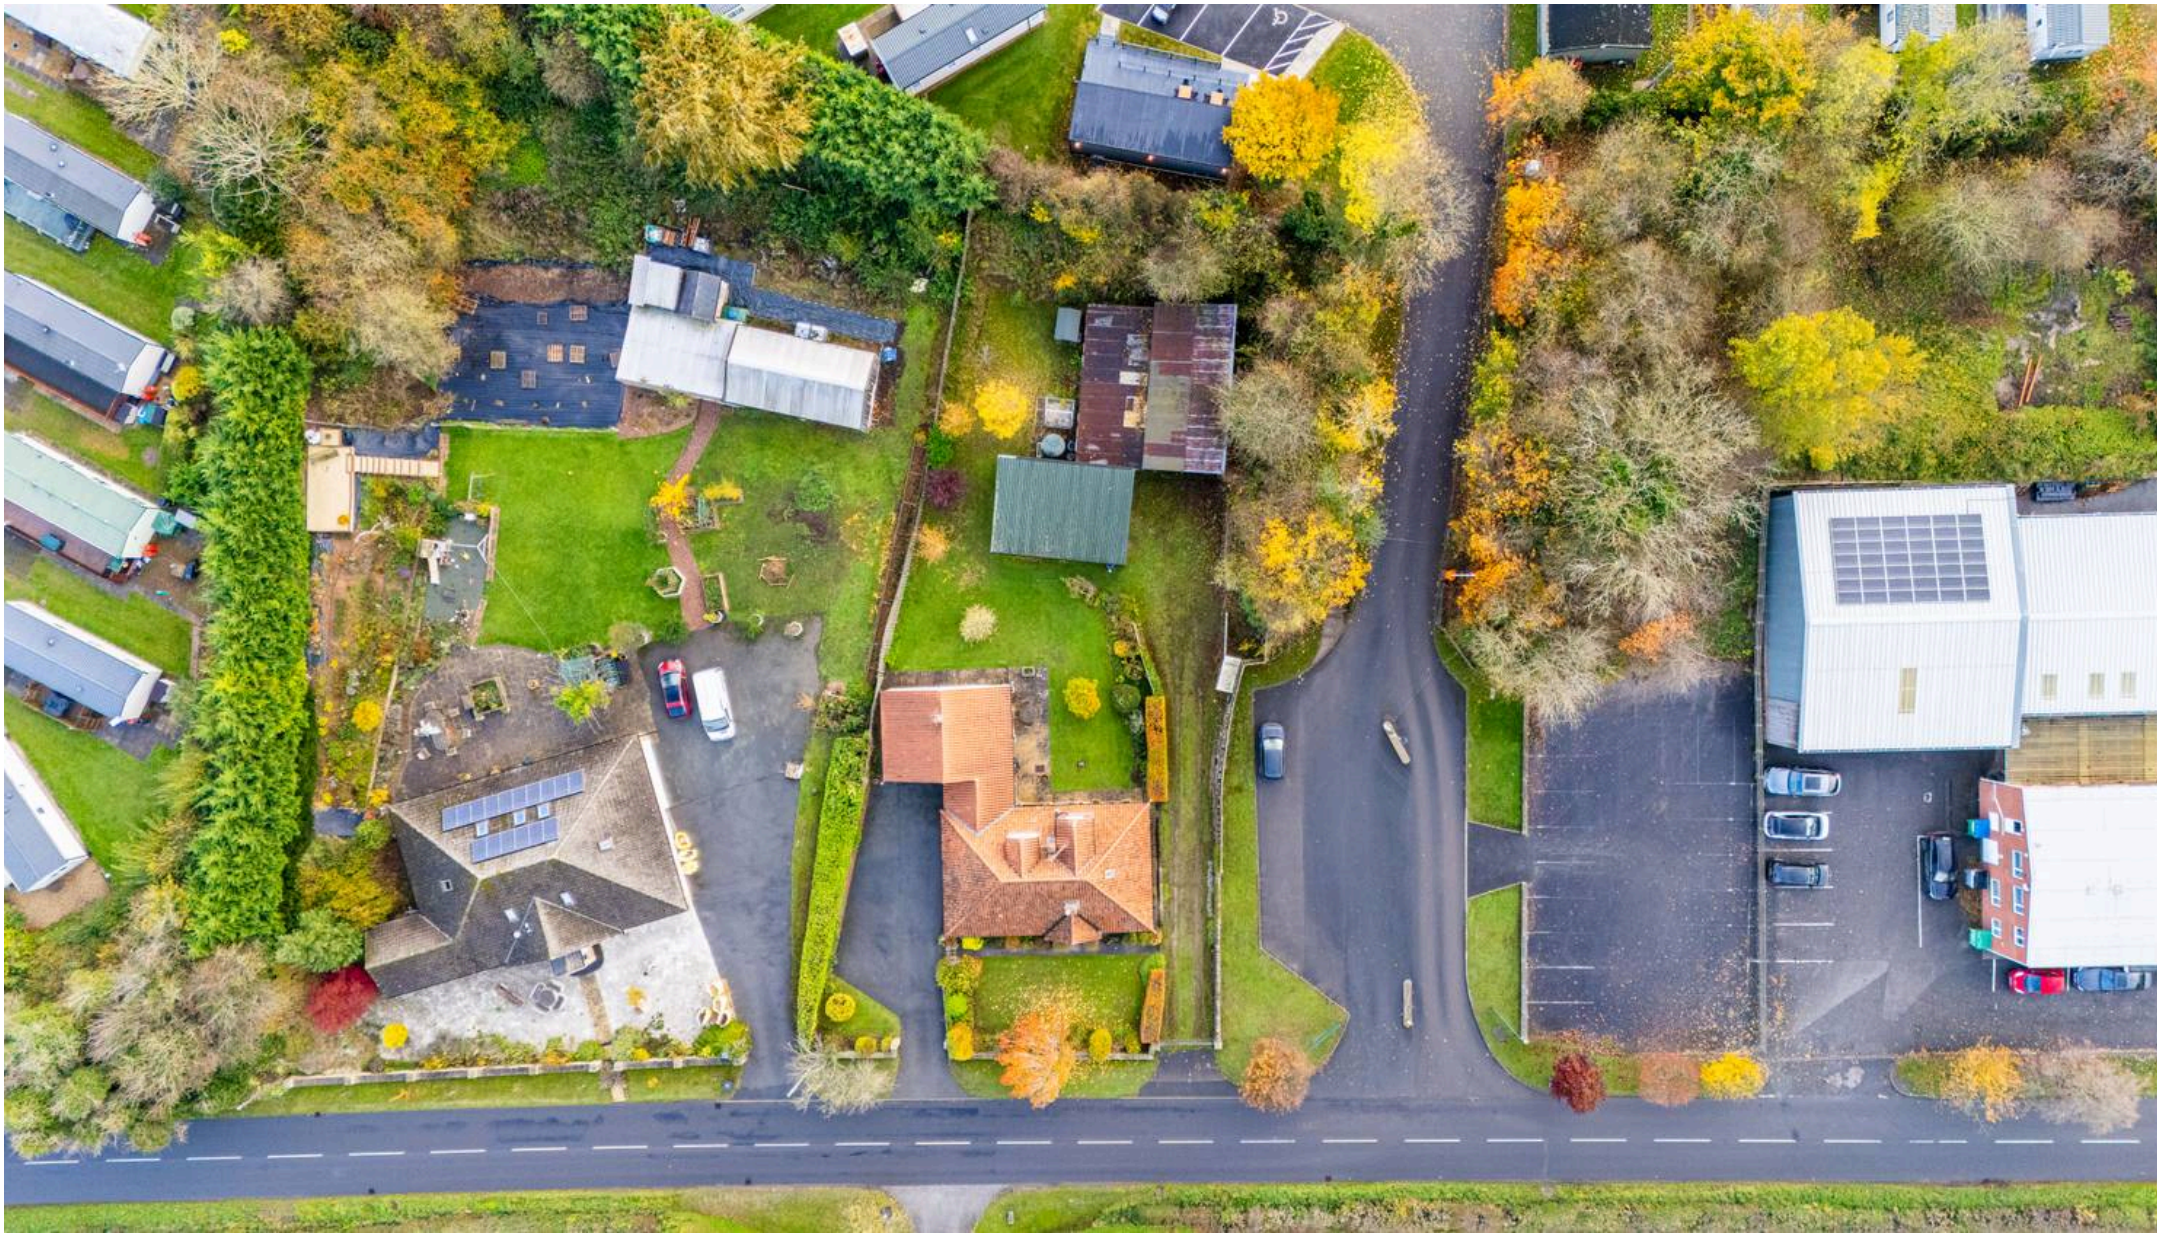

Myrings Estate Agents

Myrings Estate Agents Ltd, 10 Princes Square - HG1 1LX

01423 566400 ▪ enquiries@myringsestateagents.com ▪ http://myringsestateagents.com/

Proud to support Martin House Children's Hospice
Here when families need us most
Registered Charity No. 517919