

16 Lowndes Park, Driffield

Driffield

Guide Price £395,000

16 Lowndes Park

Driffield

Executive three-bedroom detached bungalow on a sizeable corner plot in Driffield. Spacious, single-level living, large gardens, ample parking, two garages, gas central heating, uPVC windows.
Council Tax band: E

Tenure: Freehold

EPC Energy Efficiency Rating: D

EPC Environmental Impact Rating:

- LARGE DETACHED BUNGALOW
- GREAT CORNER PLOT WITH GARDENS TO ALL SIDES
- GAS CENTRALLY HEATED AND UPVC DOUBLE GLAZED
- DINING KITCHEN
- STUDY AND HOBBIES ROOM
- TWO GARAGES
- TARMAC DRIVEWAY WITH PARKING FOR SEVERAL VEHICLES
- TWO SHOWER ROOMS
- THREE BEDROOMS













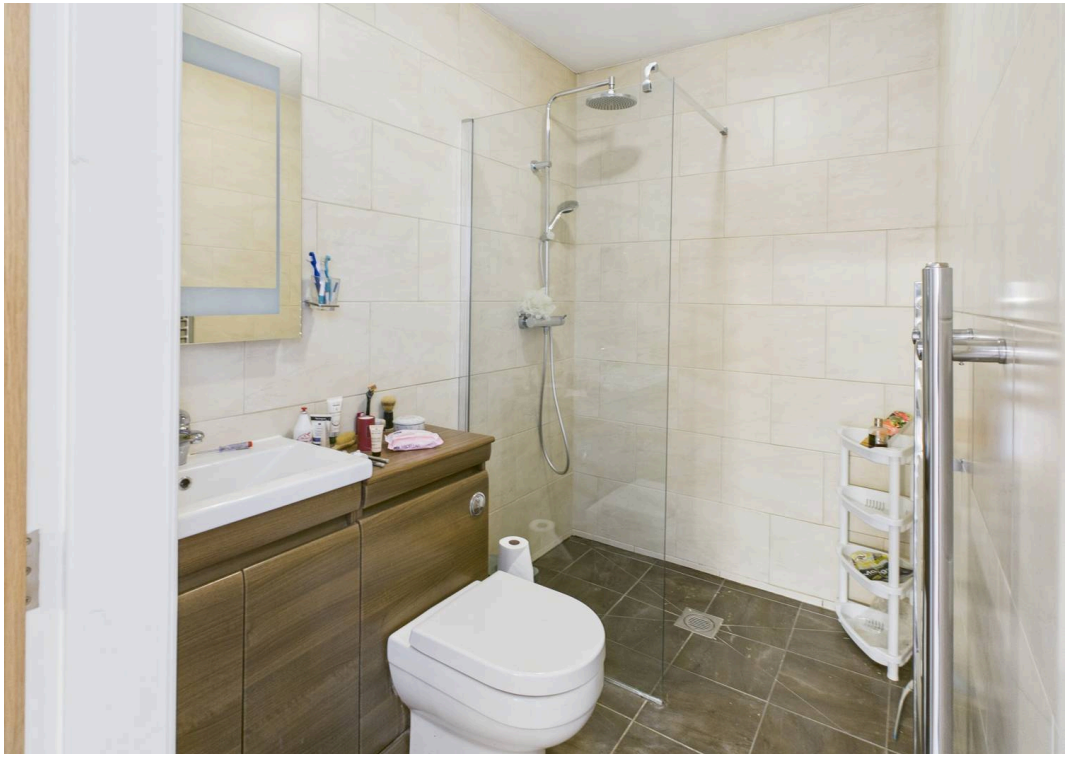



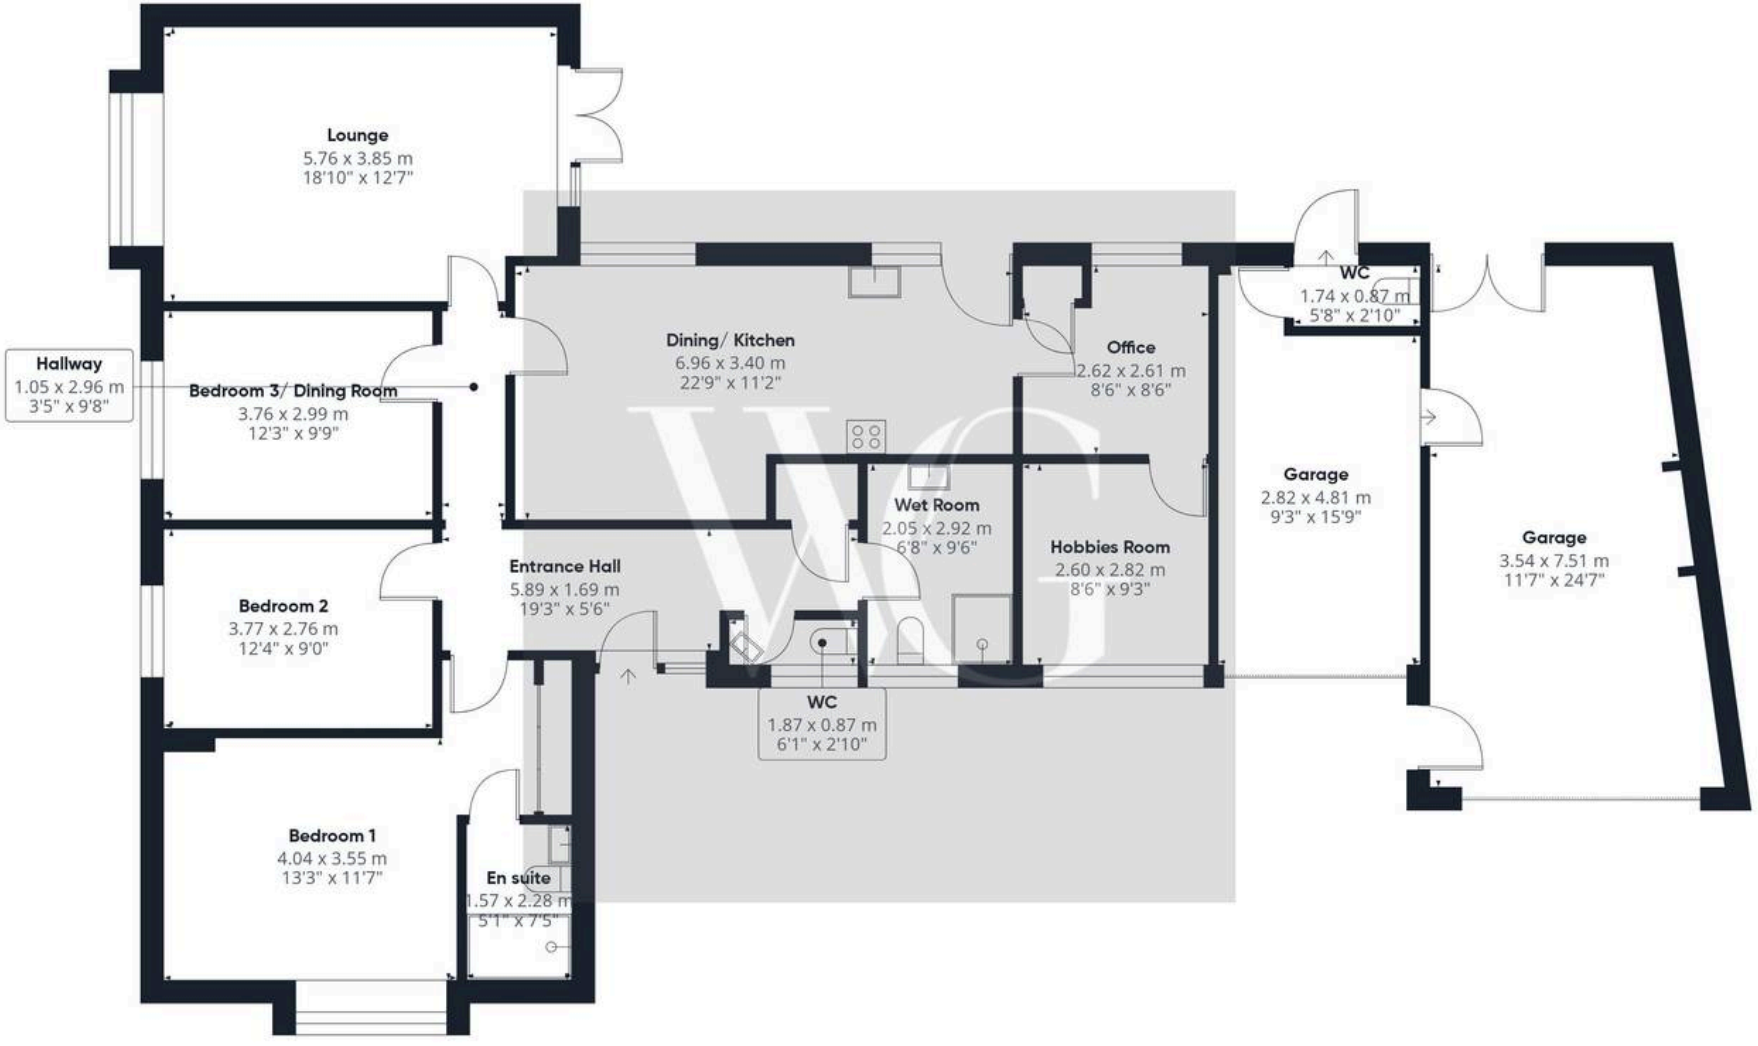

Approximate total area(1)

167 m²

1799 ft²

(1) Excluding balconies and terraces

Calculations reference the RICS IPMS 3C standard. Measurements are approximate and not to scale. This floor plan is intended for illustration only.

GIRAFFE360