MEACOCK & JONES

4 /5 Bedrooms

Chalet Bungalow - Detached

Located in Hutton

£950,000

enquiries@meacockjones.co.uk www.meacockjones.co.uk 01277 218485

Firbank, 4 Long Meadow Hutton

Brentwood | Essex | CM13 2HJ

Occupying an impressive south-facing plot of approximately 0.231 acre, this highly appealing four/five-bedroom detached chalet-style residence is located in a particularly attractive, leafy position and offers exceptionally versatile accommodation arranged over two floors, complemented by generous off-street parking and a beautifully established rear garden. Comprising 2,128 square feet of accommodation, which includes the integral garage, the property has the benefit of well proportioned and versatile family accommodation.

Shenfield mainline railway station and Elizabeth Line terminus is within easy reach, providing fast and frequent services into London, while Shenfield Broadway offers an excellent selection of shops, cafés, restaurants and everyday amenities. Offered to the market with no onward chain, the property is also conveniently placed for a number of highly regarded schools, including St Martin's School and Brentwood School, subject to the usual admissions criteria.

MEACOCK & JONES

MEACOCK & JONES

MEACOCK & JONES

MEACOCK & JONES

MEACOCK & JONES

Firbank, 4 Long Meadow

£950,000 Freehold

- Four/Five Bedrooms
- Open Plan Kitchen/Breakfast Room & Utility Room
- Approx. 2128 Sq Ft, including Integral Garage
- 0.231 Acre Southerly Plot
- Walking Distance To Shenfield Station & Good Local Schools
- Two Bath/Shower Rooms
- 27'5 Principal Reception Room
- Galleried Landing
- 92' x 60' Rear Garden
- No Onward Chain

MEACOCK & JONES

MEACOCK & JONES

MEACOCK & JONES

MEACOCK & JONES

MEACOCK & JONES

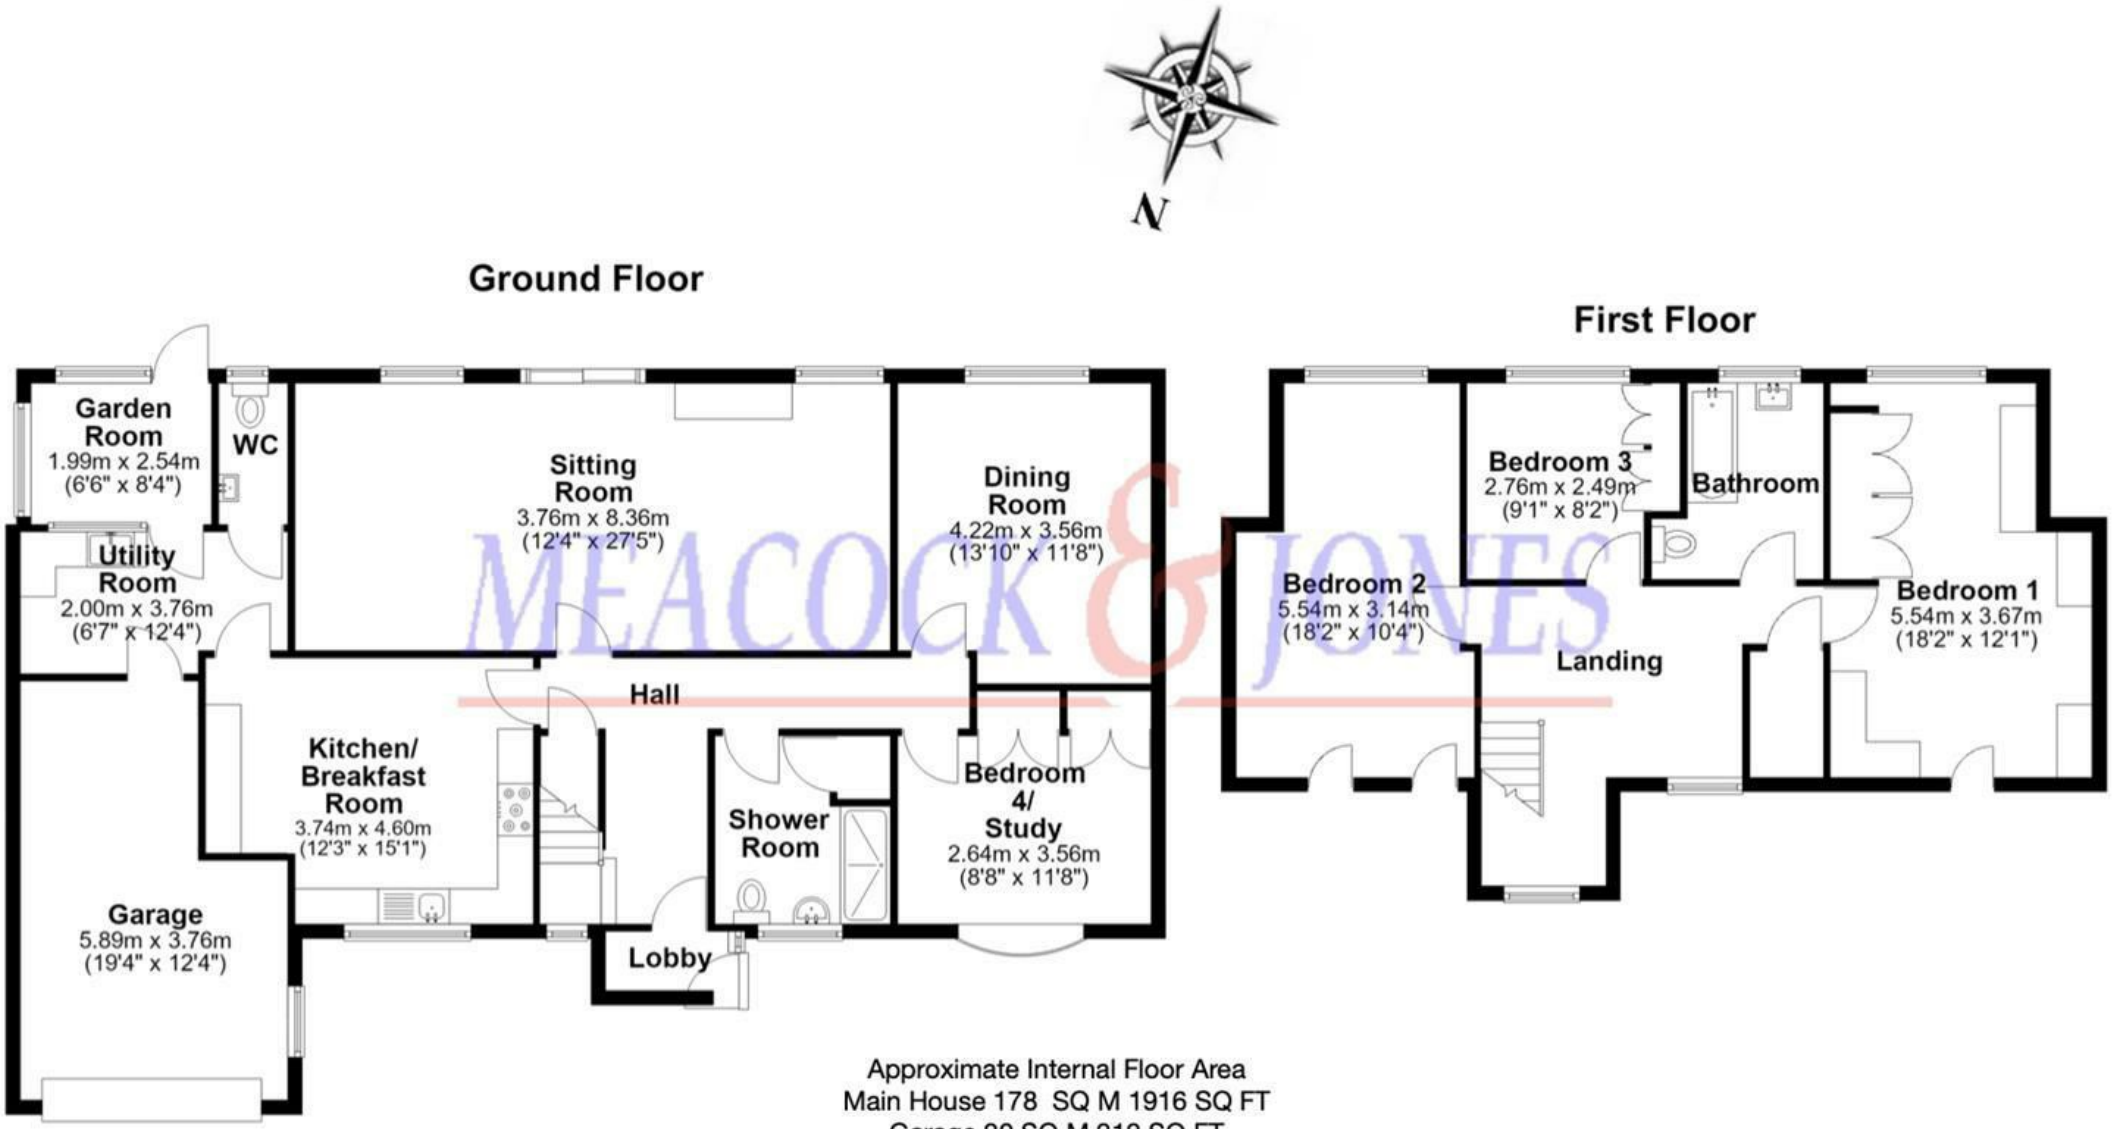

Approximate Internal Floor Area
Main House 178 SQ M 1916 SQ FT
Garage 20 SQ M 212 SQ FT
Total 198 SQ M 2128 SQ FT
This floor plan is for guidance to layout only and is NOT TO SCALE.

Whilst every care is taken in the preparation of this plan, please check all dimensions, shapes & compass bearings before making any decisions reliant upon them.

Copyright Meacock & Jones

efficient property marketing

MEACOCK & JONES

106 Hutton Road
Shenfield
Essex
CM15 8NB

01277 218485
enquiries@meacockjones.co.uk

www.meacockjones.co.uk

Council Tax Band: G

Local Authority: Brentwood Borough Council

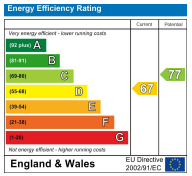

Whilst care has been exercised in the preparation of these particulars, statements about the property must not be relied upon as representations or statements of fact. Prospective purchasers must make and rely upon their own enquiries and those of their professional representatives. All measurements, areas and distances given are approximate. We have not tested any apparatus, equipment, fixtures, fittings or services and so cannot verify they are in working order. Any fixtures or fittings detailed in these particulars are not necessarily included in the sale price and Meacock & Jones and their staff accept no liability for any errors contained therein.

ZOOPLA rightmove OnTheMarket.com The Property Ombudsman APPROVED CODE TRADINGSTANDARDS.GOV.UK naea | propertymark PROTECTED