Kent Road, London, W4

Guide Price £1,150,000

WHITMAN & CO.

SALES · LETTINGS · COMMERCIAL

A light and spacious three-double-bedroom Victorian house, presented in excellent order throughout, and ideally situated in this sought-after residential area close to numerous amenities.

The property comprises three bedrooms, large loft, luxury bathroom, 23’ through reception room, 14’ kitchen/breakfast room, utility room, cloakroom, and private 40’ landscaped garden with rear access.

Within close proximity of rail, tube and bus networks, as well as the extensive range of shops, bars and restaurants on Chiswick High Road.

Kent Road, W4

Approximate Gross Internal Area

109.02 sq m / 1173 sq ft

Key :
CH - Ceiling Height

First Floor

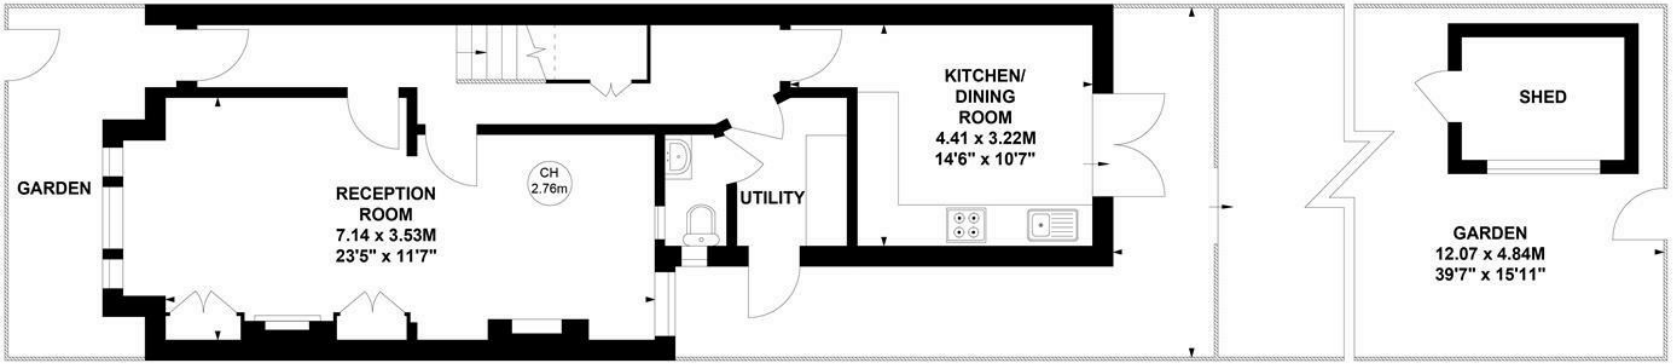

Ground Floor

Not to scale, for guidance only and must not be relied upon as a statement of fact.
All measurements and areas are approximate only

- Through reception room
- Luxury bathroom
- Kitchen/breakfast room
- Three bedrooms
- Large loft
- Private landscaped garden

Tenure - Freehold
Local Authority - Ealing
Council Tax - Band F

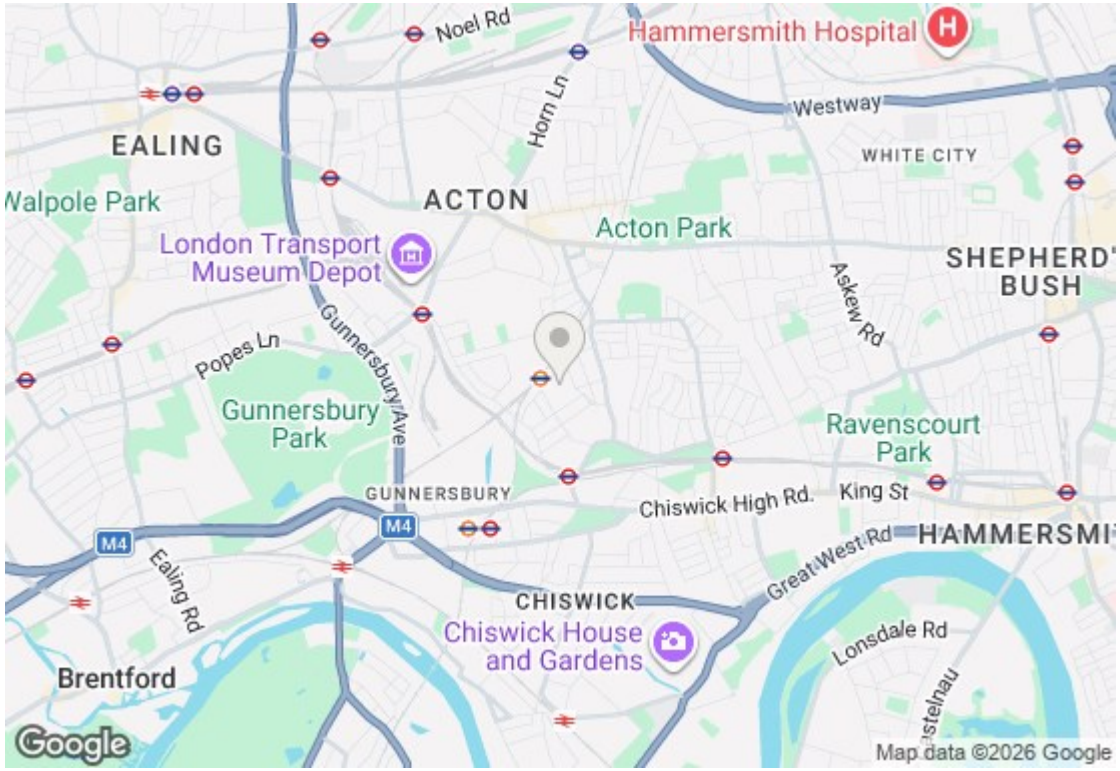
Noel Rd
Hammersmith Hospital
Horn Ln
Westway
EALING
WHITE CITY
Walpole Park
ACTON
Acton Park
London Transport Museum Depot
SHEPHERD'S BUSH
Askew Rd
Popes Ln
Gunnersbury Ave
Gunnersbury Park
Ravenscourt Park
GUNNERSBURY
Chiswick High Rd.
King St
M4
M4
HAMMERSMI
Great West Rd
Ealing Rd
CHISWICK
Chiswick House and Gardens
Lonsdale Rd
Brentford
Google
Map data ©2026 Google