Flat 5, South Beach Apartments Sea Road, Bexhill-On-Sea, East Sussex TN40 1FJ

Offers In Excess Of £230,000 Leasehold

About this property

A luxurious ground floor apartment, presented to an extremely high standard by the current vendors, comprising entrance hallway, living/ dining room, modern fitted kitchen, two double bedrooms with the main benefitting from ensuite and separate bathroom suite. Other internal benefits include electric heating system and double glazed windows and doors throughout.

Externally, the property boasts use of a private sun terrace which comes extensive in size, ideal for 'Alfresco dining' and enclosed to all sides offering privacy and seclusion. The property also benefits from underground secure car parking.

The property is situated in the heart of Bexhill's town centre, within easy reach of local amenities and a stones throw from the seafront, and public transport routes.

Viewings are highly recommended by Rush, Witt & Wilson sole agents.

The current vendors also have ownership of a brick built beach chalet which can be viewed and negotiated if any purchasers are interested

RUSH
WITT &
WILSON

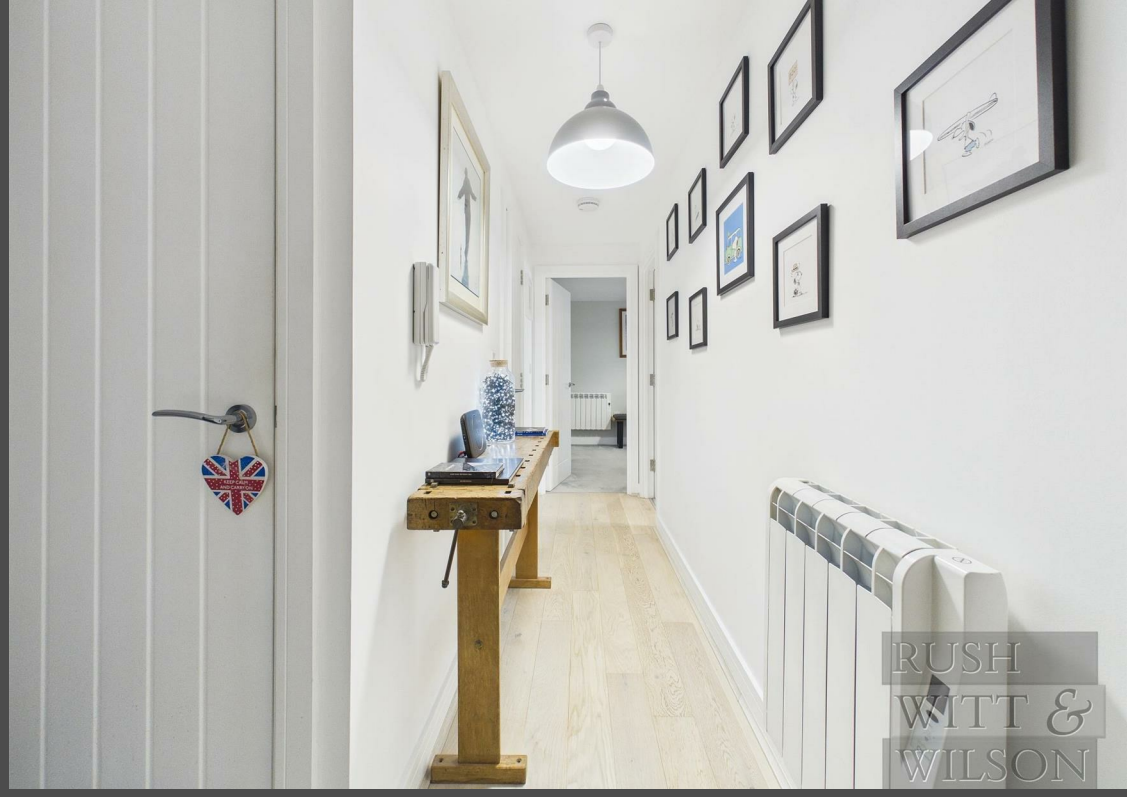
RUSH
WITT &
WILSON

RUSH
WITT &
WILSON

RUSH
WITT &
WILSON

RUSH
WITT &
WILSON

RUSH
WITT &
WILSON

RUSH
WITT &
WILSON

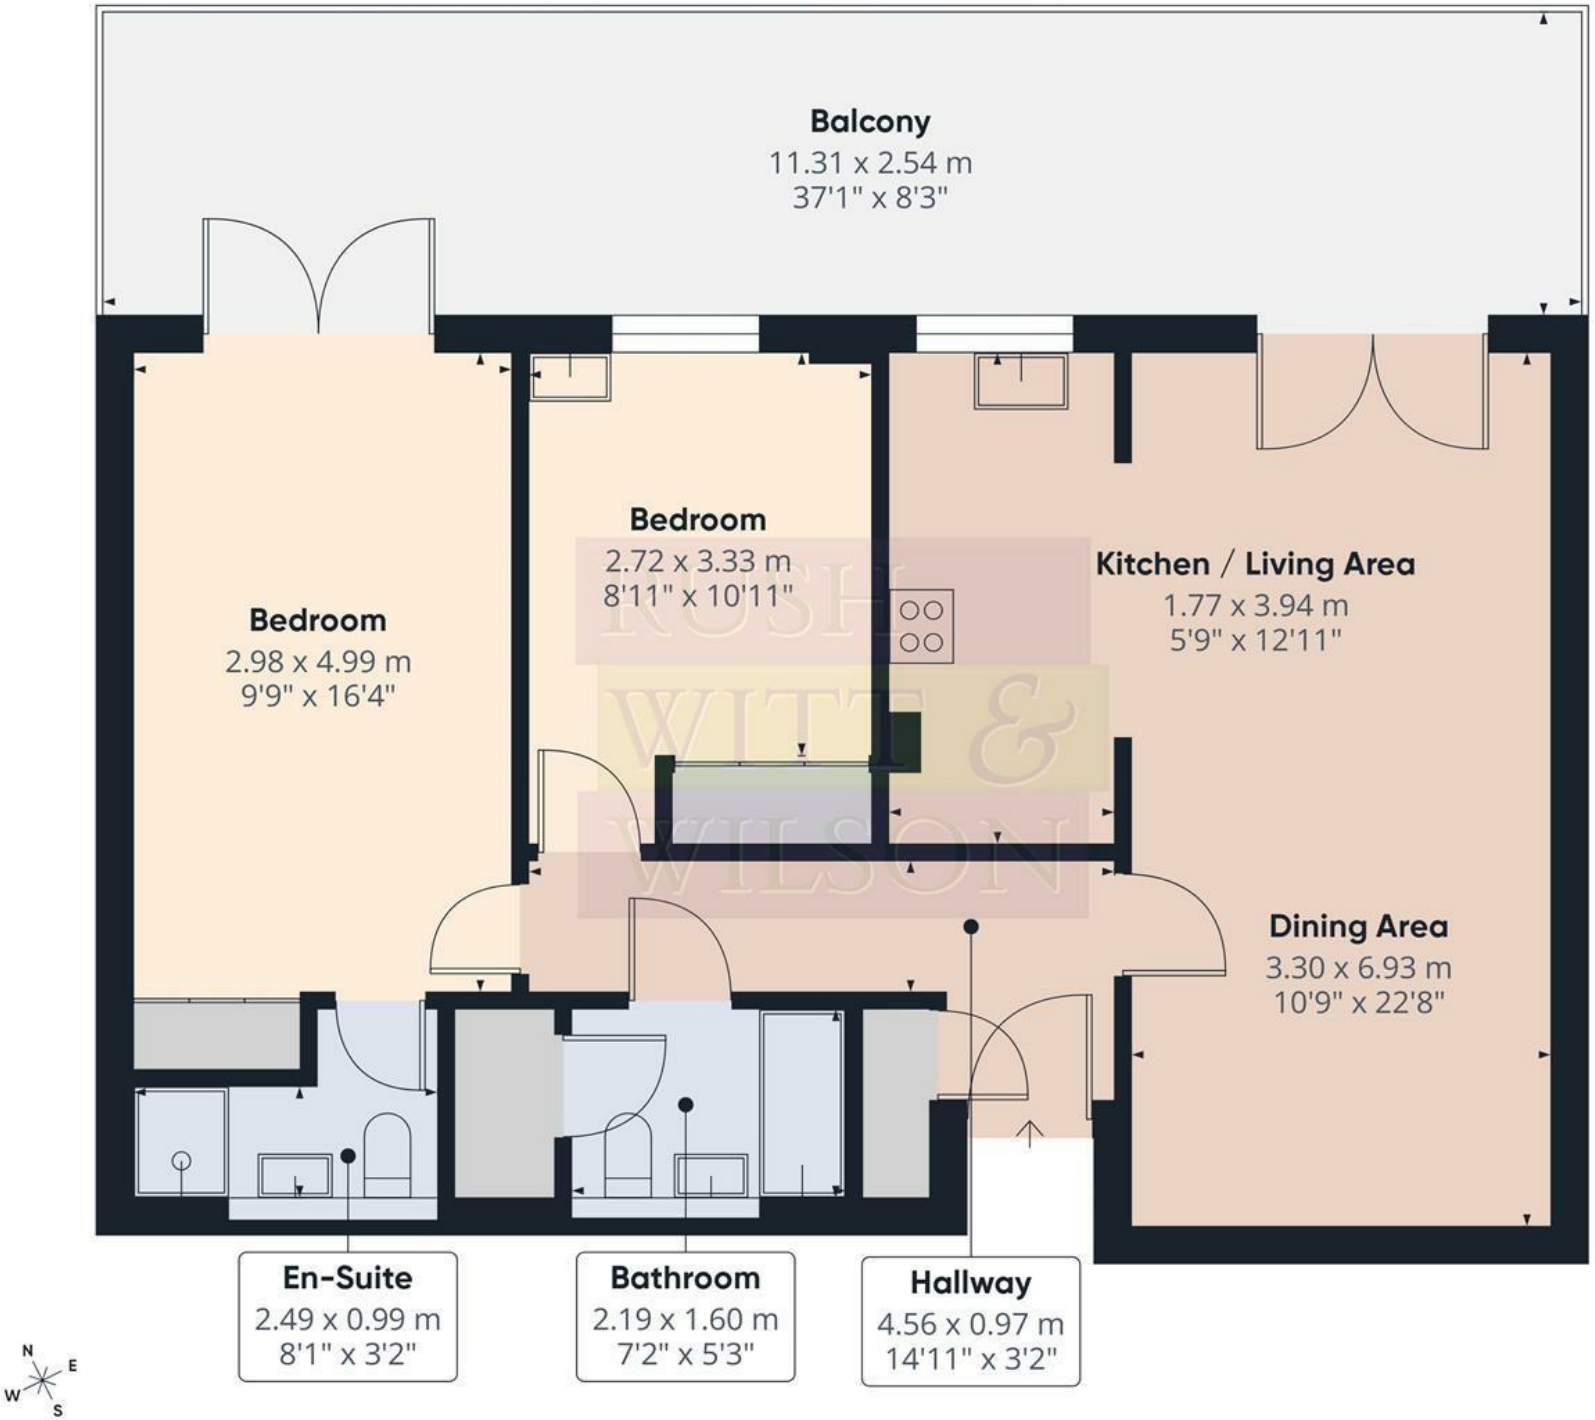

RUSH WITT & WILSON

Approximate total area(1)

71.4 m²

769 ft²

Balconies and terraces

28.6 m²

308 ft²

(1) Excluding balconies and terraces

Calculations reference the RICS IPMS 3C standard. Measurements are approximate and not to scale. This floor plan is intended for illustration only.

GIRAFFE360

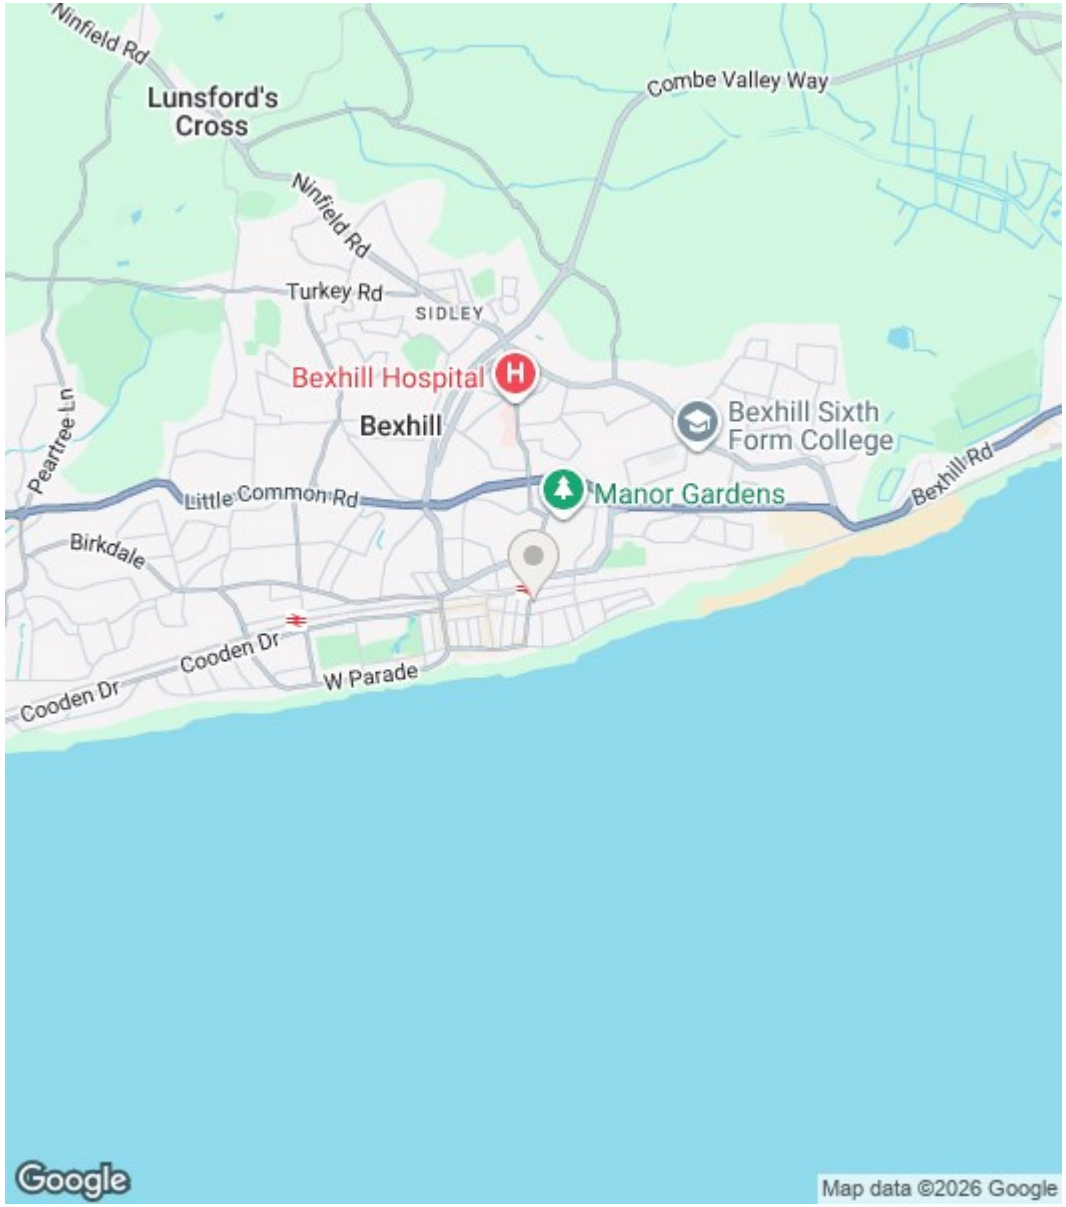

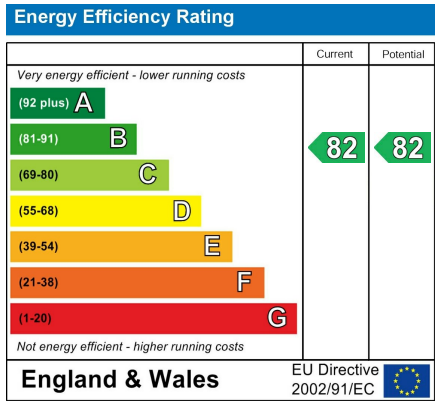

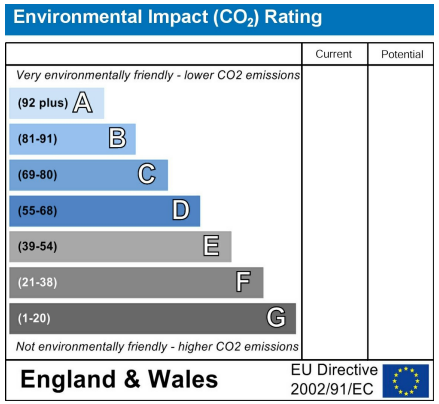

Council Tax Band - C

Fixtures and fittings: A list of the fitted carpets, curtains, light fittings and other items fixed to the property which are included in the sale (or may be available by separate negotiation) will be provided by the Seller's Solicitors.

Important Notice:

1. Particulars: These particulars are not an offer or contract, nor part of one. You should not rely on statements by Rush, Witt & Wilson in the particulars or by word of mouth or in writing ("information") as being factually accurate about the property, its condition or its value. Neither Rush, Witt & Wilson nor any joint agent has any authority to make any representations about the property, and accordingly any information given is entirely without responsibility on the part of the agents, seller(s) or lessor(s).

2. Photos, Videos etc: The photographs, property videos and virtual viewings etc. show only certain parts of the property as they appeared at the time they were taken. Areas, measurements and distances given are approximate only.

3. Regulations etc: Any reference to alterations to, or use of, any part of the property does not mean that any necessary planning, building regulations or other consent has been obtained. A buyer or lessee must find out by inspection or in other ways that these matters have been properly dealt with and that all information is correct.

4. VAT: The VAT position relating to the property may change without notice.

5. To find out how we process Personal Data, please refer to our Group Privacy Statement and other notices at https://rushwittwilson.co.uk/privacy-policy

RUSH WITT & WILSON

Residential Estate Agents
Lettings & Property Management

The Property Ombudsman
Relocation agent network

3 Devonshire Road
Bexhill-on-Sea
East Sussex
TN40 1AH
Tel: 01424 225588
bexhill@rushwittwilson.co.uk
www.rushwittwilson.co.uk