



Flat J 53a Warminster Road, London
£1,800 pcm



Warminster Road

London

Discover stylish modern living in this stunning newly-built one-bedroom duplex apartment, ideally situated on Warminster Road in the heart of South Norwood.


Council Tax band: TBD

Tenure: Freehold

- Gas central heating & double glazing
- Available immediately
- Presented unfurnished
- Close to local amenities and transportation
- One bedroom lower ground floor flat
- Separate kitchen
- Parking available on a first-come, first-serve basis





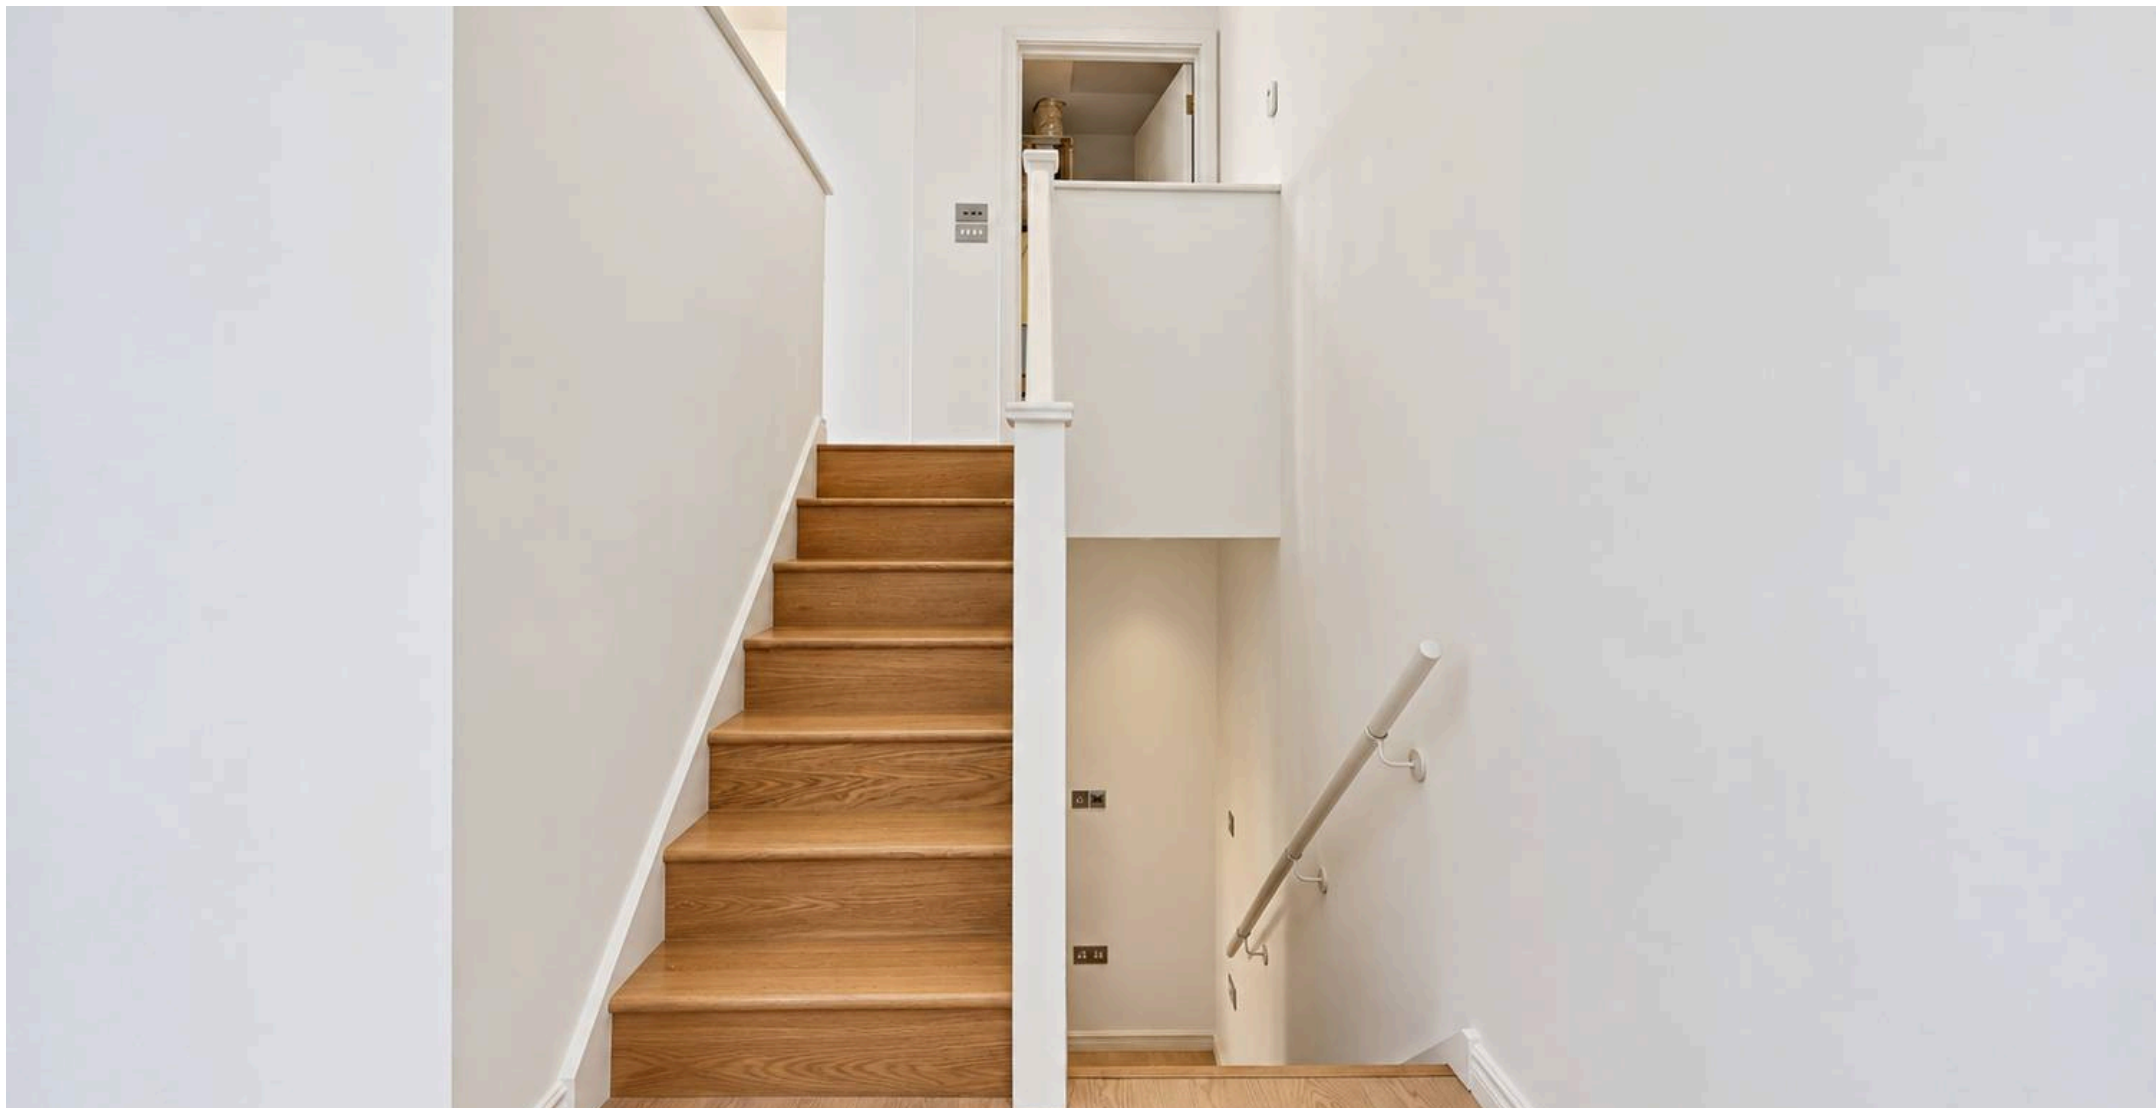

Truuli

Truuli, Southbridge House, Southbridge Place, Croydon - CR0 4HA


03300430002

hello@truuli.co.uk

truuli.co.uk/



Warminster Road, SE25

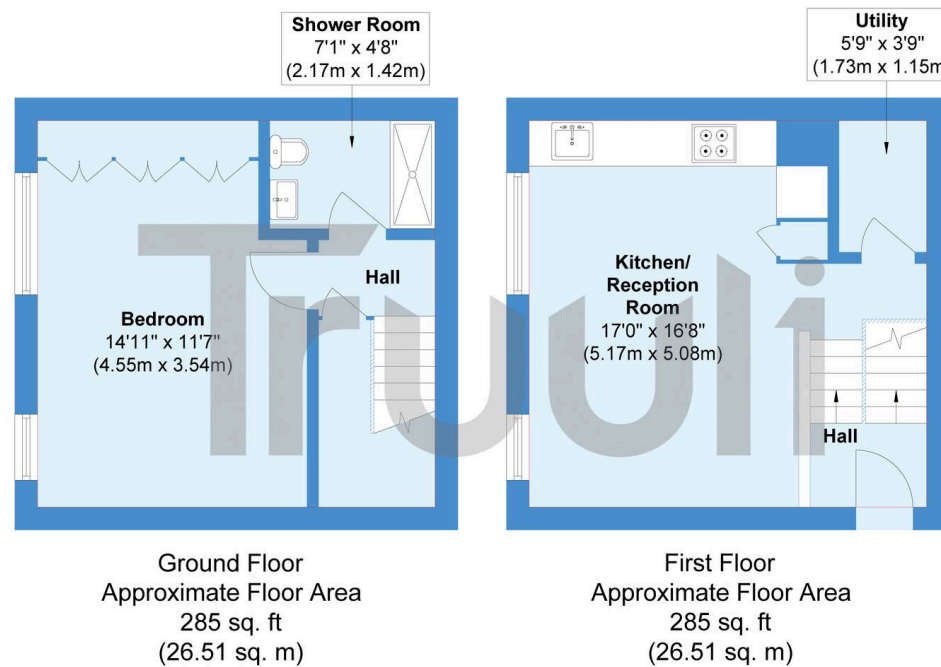

Approximate Gross Internal Area = 53.03 sq m / 570 sq ft

This floor plan is not to scale and measurements and areas are approximate and therefore should be used for illustrative purposes only. maximum widths and lengths are represented on the floor plan. The plan has been prepared in accordance with the RICS Code of Measuring Practice and whilst we have confidence in the information produced, it must not be relied on if there is any aspect of particular importance, you should carry out or commission your own inspection at the property.