



52 The Belfry, Hailsham

Hailsham

Guide Price £270,000



52 The Belfry

Hailsham

This well-presented two-bedroom semi-detached home offers comfortable and modern living in a sought-after location and a private driveway providing generous off-road parking with electric charger.

Council Tax band: C

Tenure: Freehold

EPC Energy Efficiency Rating: E

EPC Environmental Impact Rating: E


- Well presented two bedroom semi-detached home
- Bright living room with conservatory overlooking the garden
- Garden room ideal for home working
- Private driveway with off-road parking and EV charging point
- Flat level rear garden with patio

You can include any text here. The text can be modified upon generating your brochure.





The Belfry

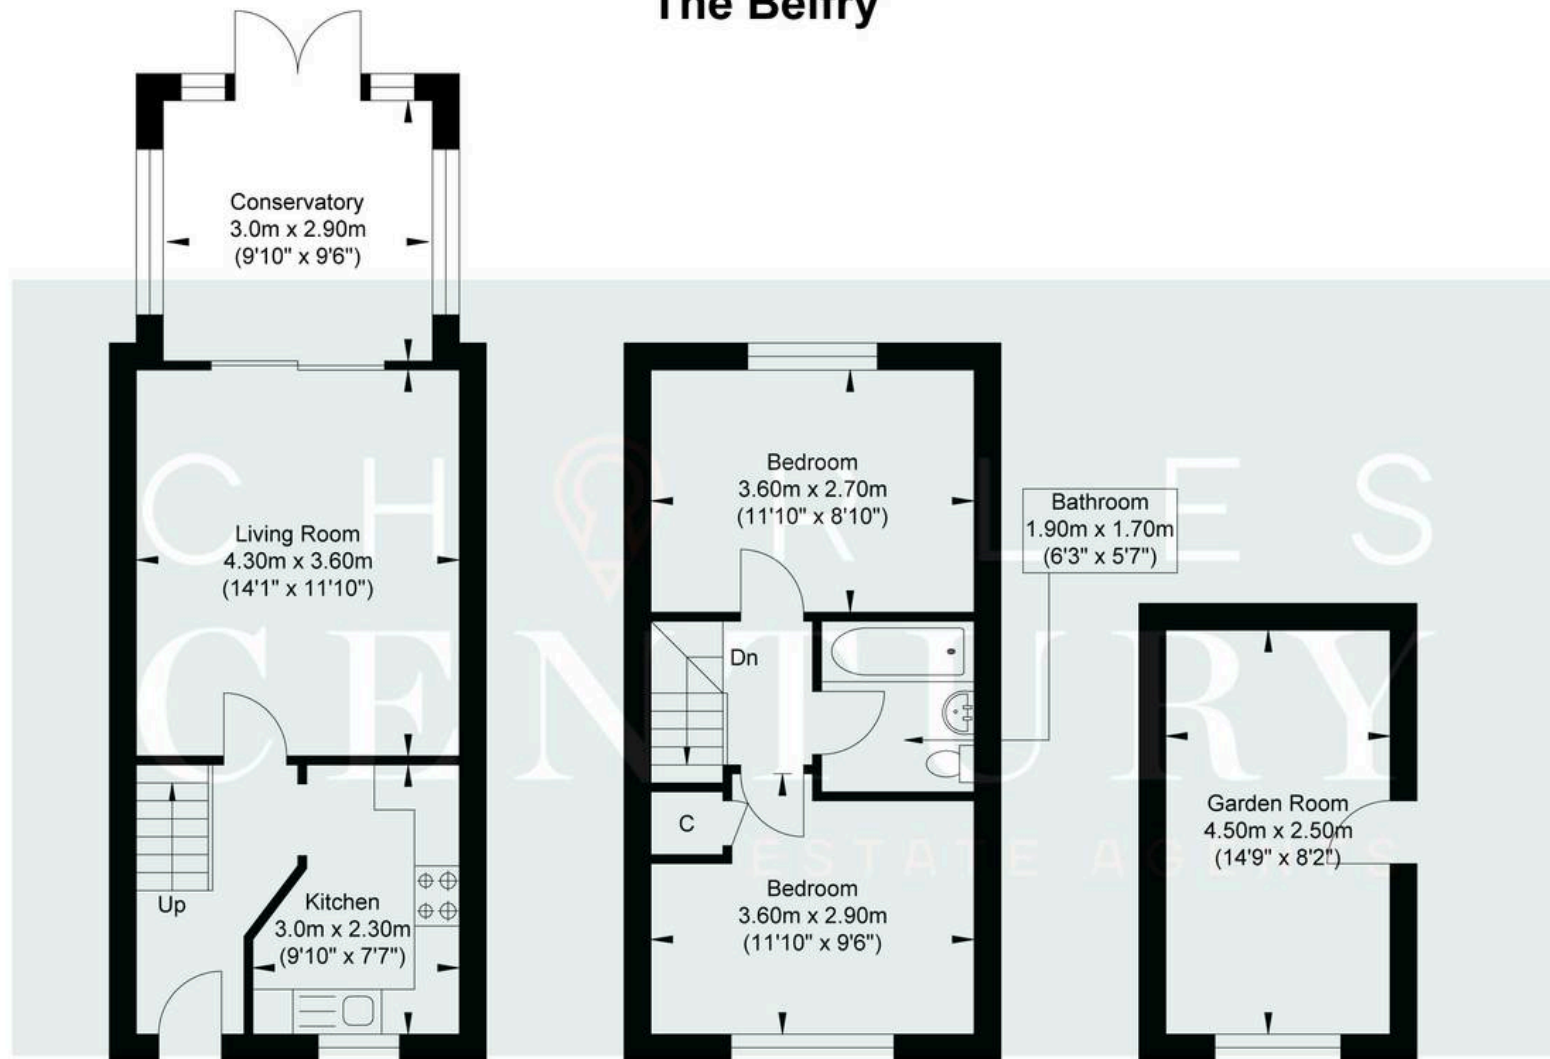

Ground Floor
Approximate Floor Area
383.62 sq ft
(35.64 sq m)

First Floor
Approximate Floor Area
286.75 sq ft
(26.64 sq m)

Outbuilding
Approximate Floor Area
121.09 sq ft
(11.25 sq m)



Approximate Gross Internal Area (Excluding Outbuilding) = 62.28 sq m / 670.37 sq ft
Illustration for identification purposes only, measurements are approximate, not to scale.



Charles Century Estate Agents

Unit 1 The Quintins North Street, Hailsham – BN27 1DP

01323302226 • hailsham@charlescentury.co.uk • charlescentury.co.uk/

CHARLES
CENTURY
ESTATE AGENTS