



Hinton Road, SE24 | £475,000

02087029555

hernehill@pedderproperty.com

pedder
We live local



In General

- Communal roof terrace
- Private terrace off principal bedroom
- Spacious accommodation
- Secure parking bay
- Immaculately presented
- Two double bedrooms
- Bathroom & ensuite shower
- Close to transport links
- Long lease

In Detail

Early viewings are highly recommended for this well-proportioned two double bedroom, two bathroom purpose-built top-floor apartment, situated within Lord Stanley Court, a low-rise residential development on Hinton Road, SE24.

The property offers generously sized accommodation, a private terrace, secure allocated parking and access to an impressive communal roof terrace, boasting panoramic views across South East London towards The City.

The large reception room benefits from two side-facing windows, allowing plenty of natural light, alongside double doors to a Juliet balcony. The separate kitchen has recently been updated with new wall and base units and is equipped with an oven, hob and dishwasher, and space for a fridge/freezer.


The principal bedroom is particularly spacious, featuring three windows, two built-in wardrobes, new carpeting and sliding doors onto a private terrace. This outdoor space provides the perfect setting for al fresco dining or relaxing with a book. The bedroom is further complemented by an en-suite shower room. The second double bedroom also benefits from newly carpeting. A well-appointed family bathroom completes the accommodation.

Further benefits include a secure allocated parking space, accessed via double electric gates on Wingmore Road.

The location is well served by transport links, with Loughborough Junction railway station nearby and several bus routes, including the 35, 45, 345 and P4, providing convenient connections to Central and South East London.

The popular centre of Herne Hill is also within easy reach, offering a selection of independent shops, restaurants and cafés, alongside Herne Hill railway station, with services to Victoria, Thameslink and Blackfriars. Alternatively, Brixton offers a diverse range of shops, restaurants & bars, alongside excellent transport connections, and the trendy Ritzy Cinema.

EPC: C | Council Tax Band: E | Lease: 900 years remaining | SC: £1,700 pa | GR: £220 pa | BI: Incl. in SC

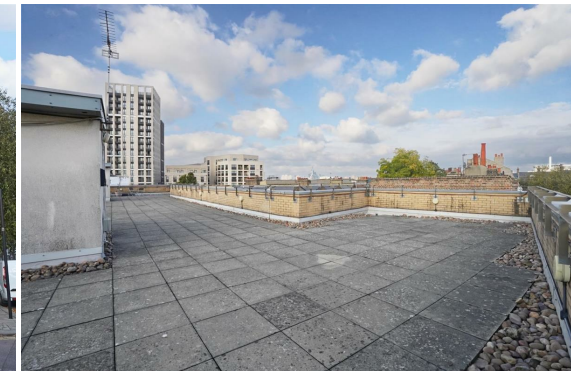

Floorplan



Lord Stanley Court, SE24

Total* = 82.3 sq. m / 885.5 sq. ft

Second Floor = 82.3 sq. m / 885.5 sq. ft

□ = Reduced head room below 1.5m

pedder
We live local

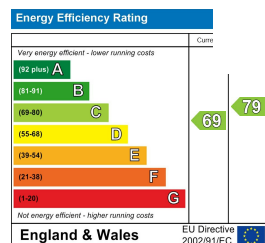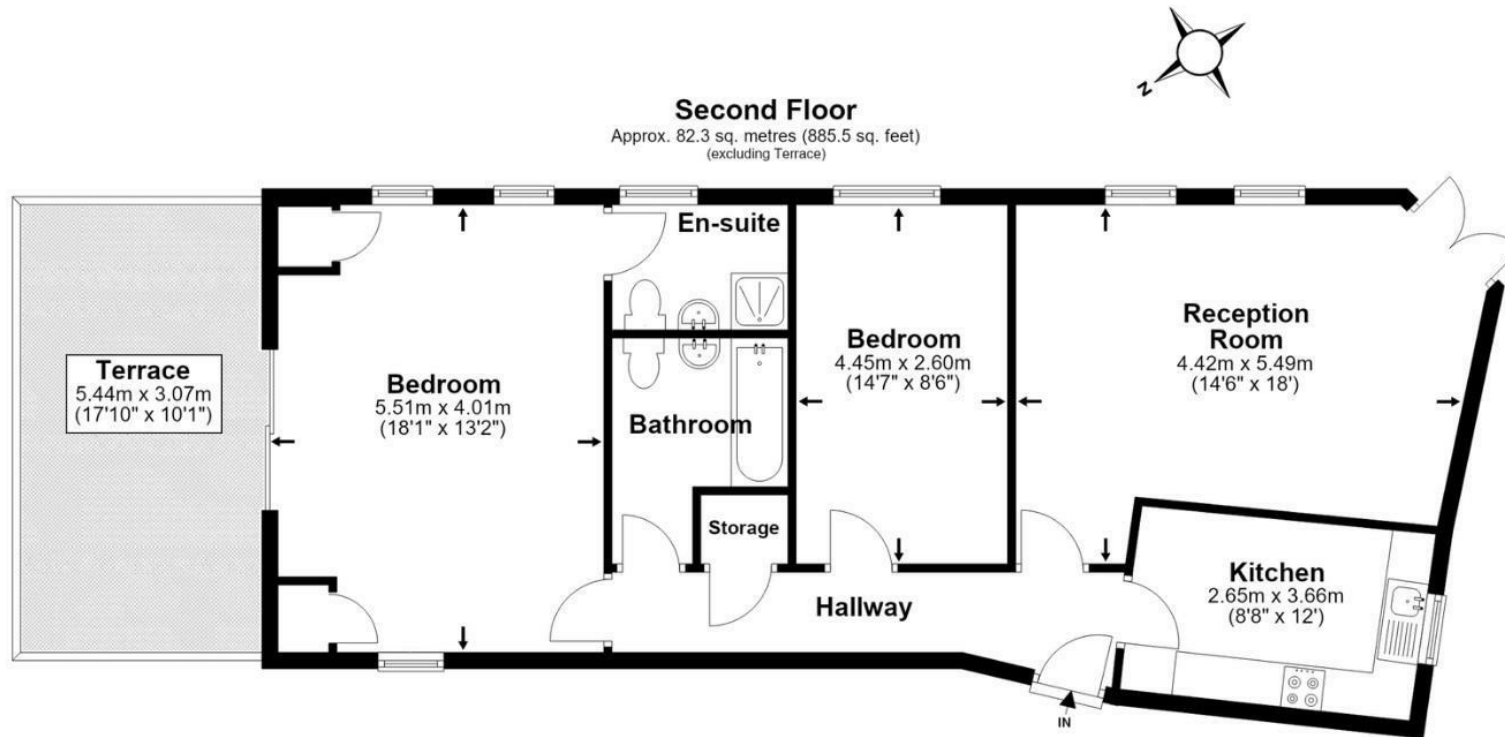

*All measurements are approximate and do not include eaves space. The plans are for representation purposes only as defined by RICS - 'Code of Measurement Practice'. The plans are not to scale. Please personally check all sizes, dimensions, shapes and compass bearings before making any decisions reliant upon them. Copyright The Pedder Group © 2026.

Pedder Property Ltd trading as Pedder for themselves and for the vendor/landlord of this property whose agents they are, give notice that (1) these particulars do not constitute any part of an offer or contract, (2) all statements contained within these particulars are made without responsibility on the part of Pedder or the vendor/landlord, (3) whilst made in good faith, none of the statements contained within these particulars are to be relied upon as a statement of representation or fact, (4) any intending purchaser/tenant must satisfy him/herself by inspection or otherwise as to the correctness of each of the statements contained within these particulars, (5) the vendor/landlord does not make or give either Pedder or any person in their employment any authority to make or give representation or warranty whatsoever in relation to this property.