



Clarendon Road, Ealing, London W5 1AB

Price £965,000 Freehold - No Chain

GRIMSHAW

Clarendon Road, Ealing, London W5 1AB

Price £965,000 Freehold - No Chain

In a much sought-after Ealing W5 residential location (Greystoke Park Estate) - a 1930s, 3-bedroom semi-detached residence on two floors with period details, offering a desirable family home. Outside, is a large rear lawn garden of approx 135ft, front garden and a garage at the rear with shared drive. The property has been in the same family for over 50 years and offers potential to extend at the rear, convert the loft and refurbish to taste (subject to usual regulations).

Ground floor - entrance hall leads to 2 good sized reception rooms (the rear reception with a door to the garden) and fitted kitchen (also with access to the garden).

First floor - 3 bedrooms and a family bathroom with shower and a separate WC.

Outside - the large rear garden is mainly laid to lawn with some trees, shrubs and plants. The garage is at the rear with a shared drive.

Local schools include Montpelier and St Gregory's Primaries, St Augustine's Priory, Ada Lovelace CofE High, Notting Hill & Ealing High and St Benedict's.

Transport links include **Hanger Lane** station (with local shops) and also access (with buses on hand) to **Ealing Broadway** station with Elizabeth Line connection for central London and beyond. **Ealing Broadway** town centre has numerous shopping facilities, bars and restaurants. Hanger Hill Park is nearby (approx 150m). **Pitshanger Lane** has shopping facilities, bars and restaurants and the lovely open spaces of Pitshanger Park.

Road connections nearby for A406, A4, A40 and M4 & M40 motorways.





EPC Rating: D

Council tax band: F (£3,088.98 for 2026 / 2027)

Local authority: London Borough of Ealing

Parking: Garage at the rear with shared drive and CPZ: Hanger Hill Extension Zone O

Connected services and utilities: Electricity: mains gas (gas condenser boiler and gas heating); mains drainage: broadband connected: landline connected

Surface water: 'Very low' means less than 0.1% chance of a flood each year.

Rivers and sea: 'Very low' means less than 0.1% chance of a flood each year.

All subject to confirmation.

VIEWING BY APPOINTMENT - All negotiations should be conducted through Grimshaw & Company, who will be pleased to arrange appointments and provide further information.





Clarendon Road, London, W5

Approximate Area = 1091 sq ft / 101.3 sq m

Garage = 272 sq ft / 25.2 sq m

Total = 1363 sq ft / 126.6 sq m

For identification only - Not to scale

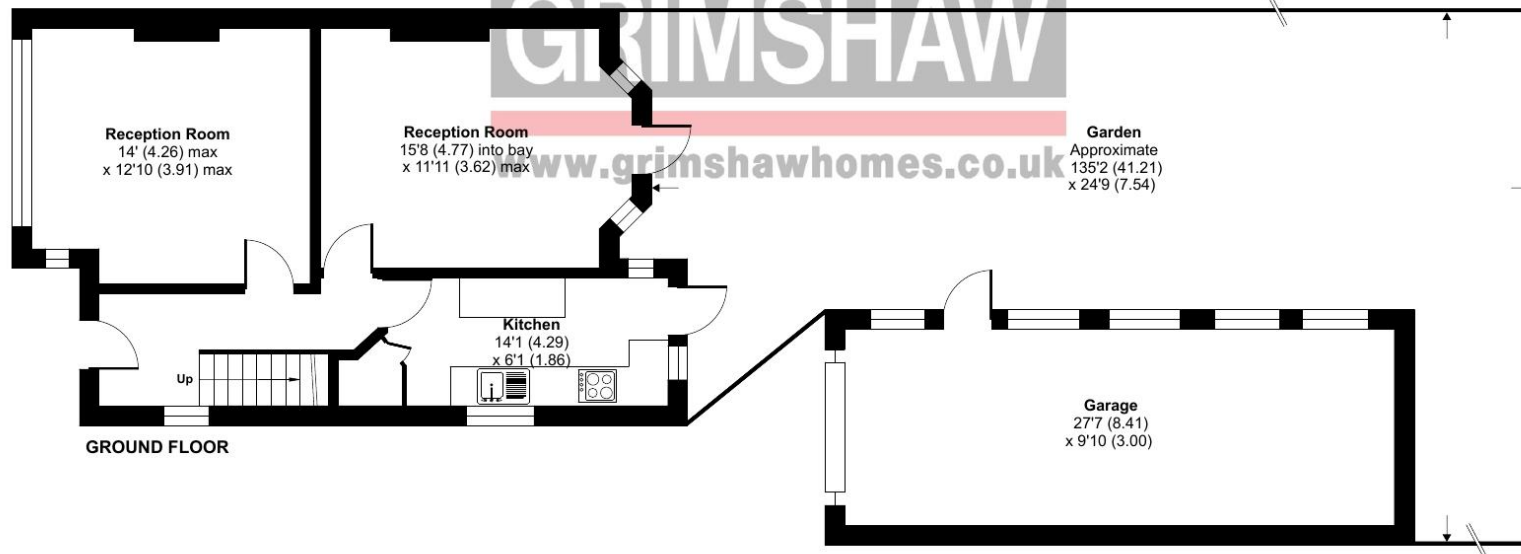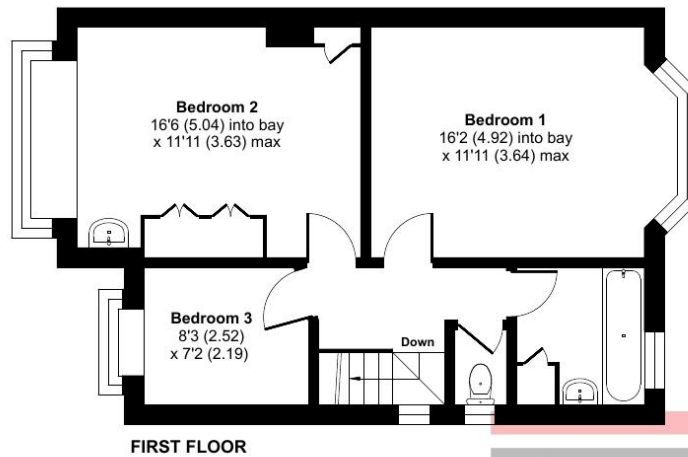

Floor plan produced in accordance with RICS Property Measurement 2nd Edition, Incorporating International Property Measurement Standards (IPMS2 Residential). © nichcom 2026. Produced for Grimshaw & Co. REF: 1525167



020 8992 5661

5 Station Parade, Uxbridge Road, Ealing, London W5 3LD

grimshawhomes.co.uk

Any reference to the term "period" denotes period-style. Services, heating, appliances, any security and drainage systems have not been tested. Internal photographs are reproduced for general information only and it must not be inferred that any item shown therein is included with the property. Where double-glazing is mentioned, it must not be inferred that each and every door and window in the property is double-glazed. Trade Names: Where trade names are mentioned, you are advised to verify these with the vendor to your own satisfaction. All property measurements are approximate and have been taken with an electronic tape into bays and alcoves as appropriate. These particulars do not form part of any offer or contract nor can their accuracy be relied upon by purchasers, who should satisfy themselves by inspection or otherwise. Neither Grimshaw & Company nor any person in their employment has any authority to make or give any warranty whatever in relation to any property. No responsibility can be accepted for any loss of expenses incurred in viewing in relation to any property.

29.09.2026 Ref: 10110