




Newchurch Close, South Knighton

£500,000 Freehold

Spacious four-bedroom detached home in South Knighton with kitchen diner, two reception rooms, en-suite to principal bedroom, driveway, garage and enclosed rear garden. No upward chain.



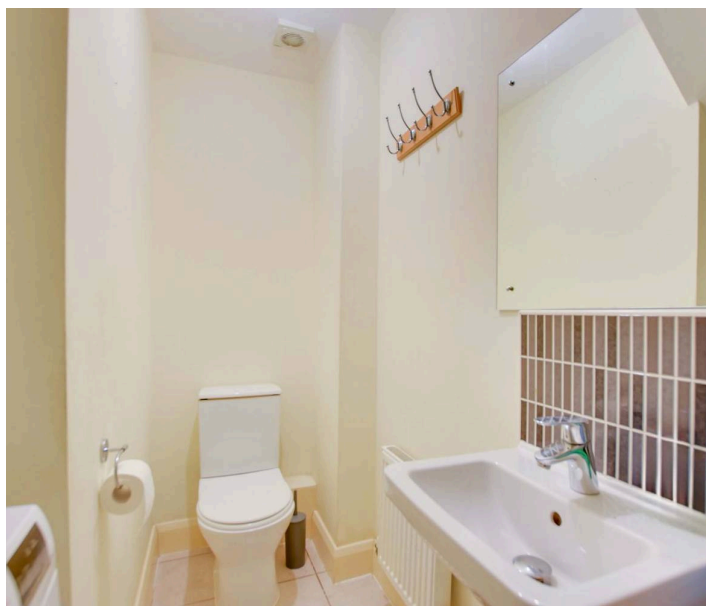

Entrance Hall

Includes stairs to the first floor, an internal door to the garage, and a radiator.

Ground Floor WC

6' 8" x 5' 10" (2.02m x 1.79m)

(narrowing to 0.9m) Includes a low-level WC, a wash hand basin, plumbing for a washing machine, tiled floor, and a heated towel rail.

Reception Room/Sitting Room

21' 4" x 10' 7" (6.50m x 3.22m)

Features a double-glazed bay window to the front elevation, a TV point, and two radiators.

Reception Room/Dining Room

10' 9" x 9' 5" (3.28m x 2.87m)

Includes double-glazed French doors to the rear garden and a radiator.

Kitchen Diner

17' 5" x 10' 9" (5.30m x 3.27m)

Features double-glazed French doors and a window to the rear elevation, stainless steel sink and drainer unit, wall units with under-unit lighting, base units with work surfaces, built-in Bosch oven and electric hob with stainless steel splashback and chimney hood, built-in dishwasher, built-in fridge and freezer, tiled floor, inset ceiling spotlights, and a radiator.



First Floor Landing

Includes an airing cupboard and loft access.

Bedroom One

16' 8" x 10' 9" (5.09m x 3.28m)

Features a double-glazed window to the front elevation, two built-in double wardrobes, and two radiators.

En-Suite Shower Room

6' 6" x 4' 10" (1.97m x 1.47m)

Includes a double-glazed window to the front elevation, a tiled shower cubicle, a low-level WC, a pedestal wash hand basin, a heated chrome towel rail, and a tiled floor.

Bedroom Two

12' 7" x 16' 1" (3.84m x 4.90m)

Includes a double-glazed window to the rear elevation and a radiator.

Bedroom Three


11' 7" x 9' 6" (3.54m x 2.90m)

Features a double-glazed window to the rear elevation and a radiator.


Bedroom Four

11' 11" x 11' 4" (3.63m x 3.45m)

Includes a double-glazed window to the front elevation, built-in wardrobes and a radiator.

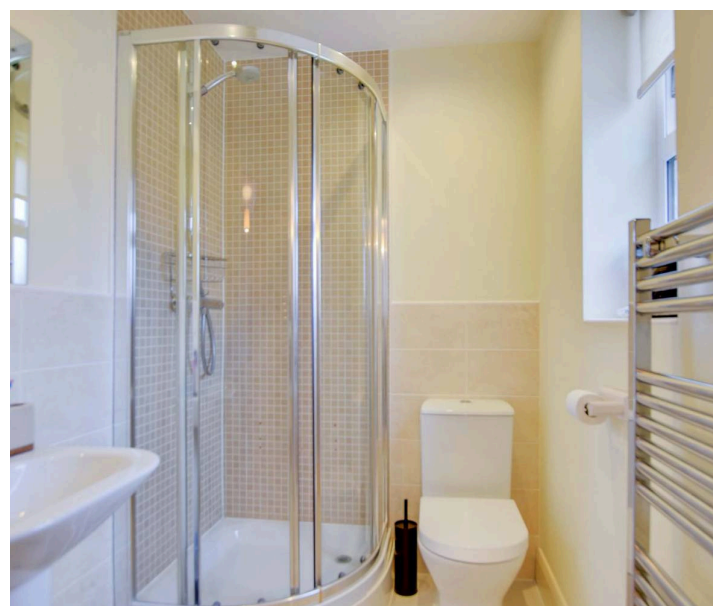



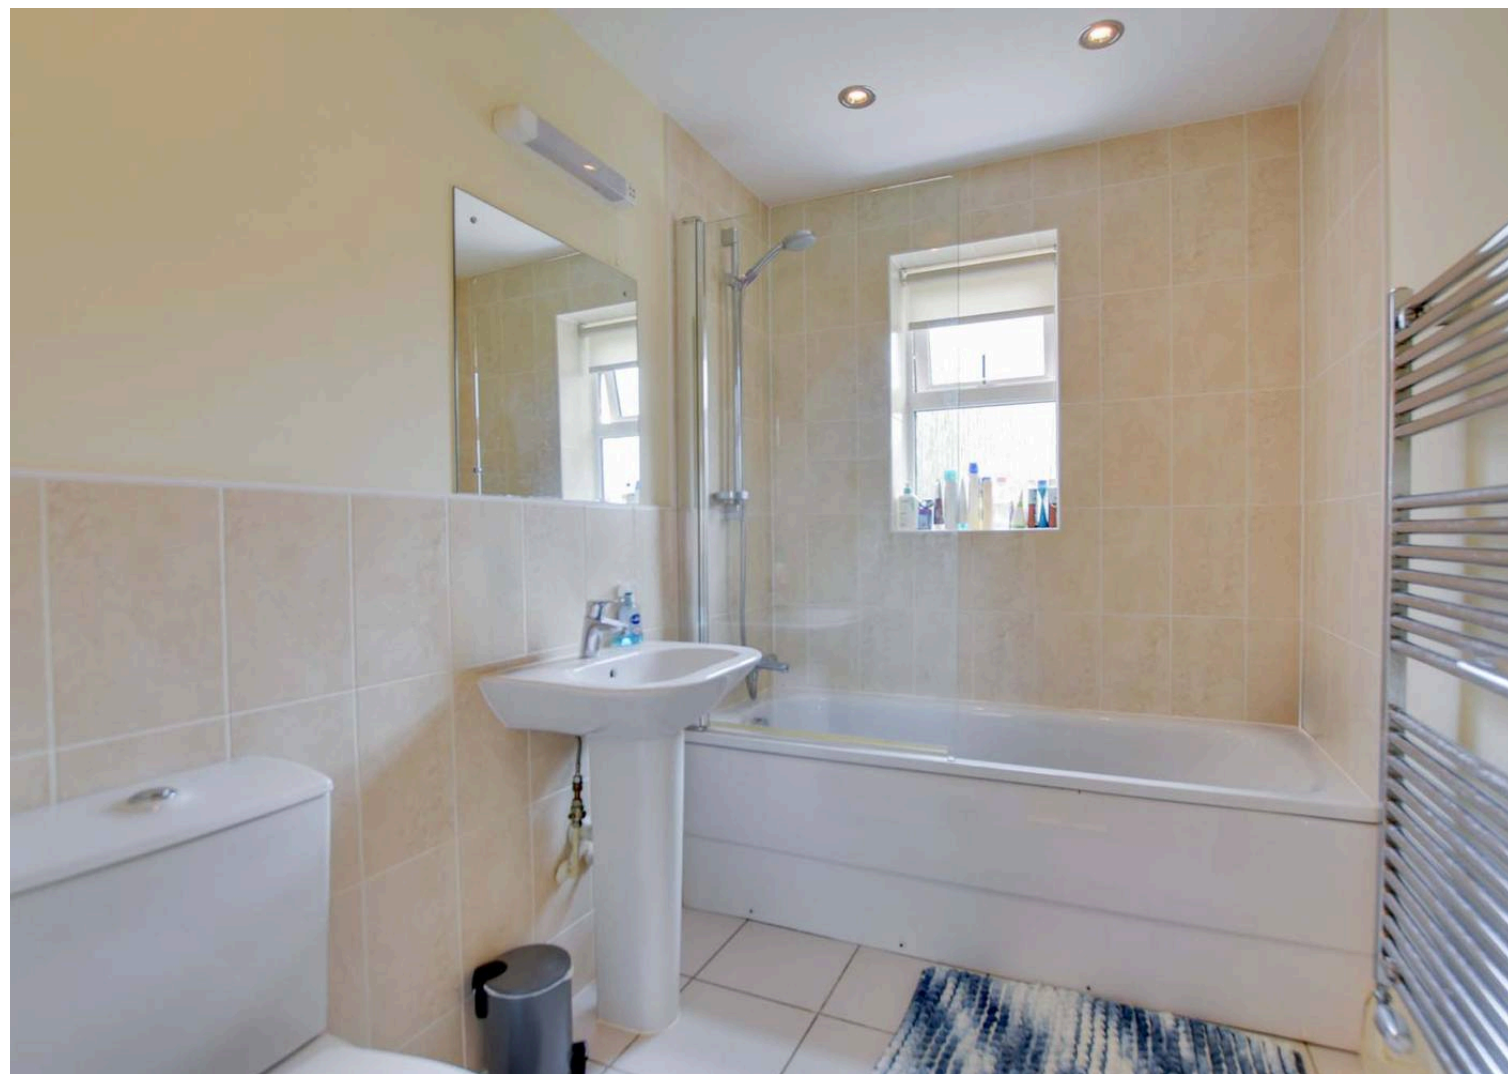



Bathroom

8' 3" x 5' 7" (2.52m x 1.71m)

Includes a double-glazed window to the rear elevation, a bath with a mixer tap/shower attachment, a pedestal wash hand basin, a low-level WC, inset ceiling spotlights, tiled flooring, and a heated chrome towel rail.

Front Garden

Mainly lawned front garden with paved path and flower bed with inset shrubs.

Rear Garden


Features a paved patio with lawned area and gravelled area, shrubs to borders, fencing to perimeter, a gate for side access, and an outside tap.

Driveway


block-paved driveway providing off-road parking leading to the garage.

Garage

(measuring 5.57m x 2.66m) Features an up-and-over door to the front elevation, a wall-mounted boiler, power, and lighting.

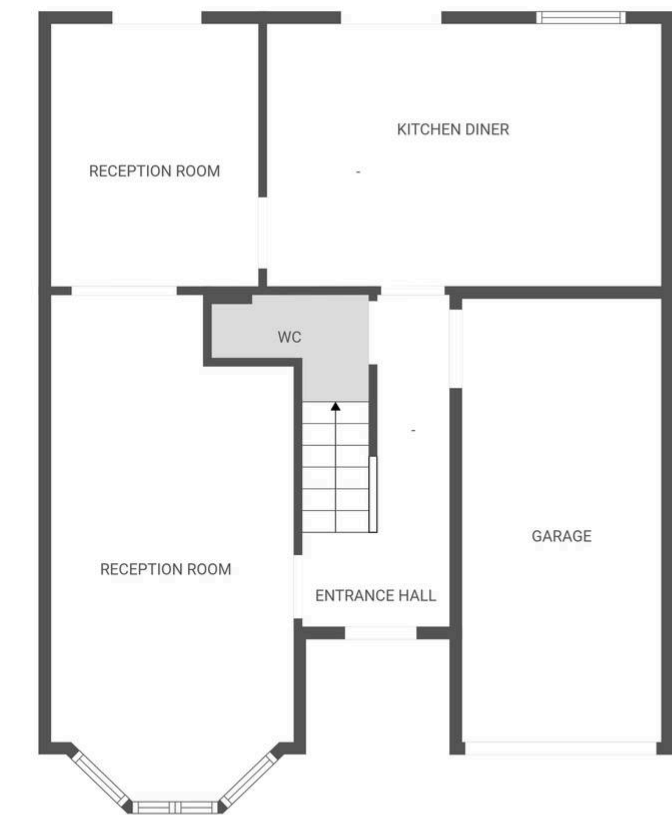

Ground floor

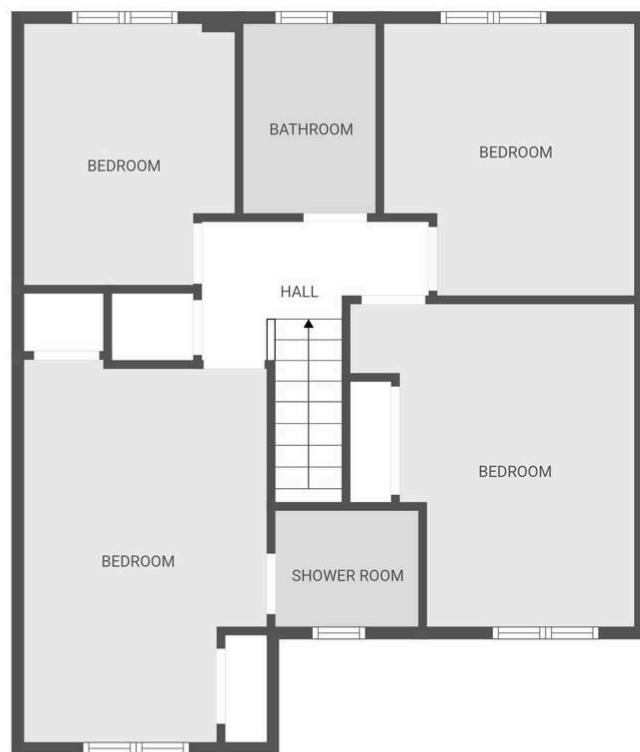

1st floor

FLOOR PLAN CREATED BY CUBICASA APP. MEASUREMENTS DEEMED HIGHLY RELIABLE BUT NOT GUARANTEED.





Council Tax band: E

Tenure: Freehold

EPC Energy Efficiency Rating: C

We'll keep you moving...



We must inform all prospective purchasers that the measurements are taken by an electronic take and are provided as a guide only and they should not be used as accurate measurements. We have not tested any mains services, gas or electric appliances, or fixtures and fittings mentioned in these details, therefore, prospective purchasers should satisfy themselves before committing to purchase. Intending purchasers must satisfy themselves by inspection or otherwise to the correctness of the statements contained in these particulars. Knightsbridge Estate Agents (nor any person in their employment) has any authority to make any representation or warranty in relation to the property. The floor plans are not to scale, and are intended for use as a guide to the layout of the property only. They should not be used for any other purpose. We are required by law to conduct anti-money laundering checks on all those selling or buying a property. Whilst we retain responsibility for ensuring checks and any ongoing monitoring are carried out correctly, the initial checks are carried out on our behalf by Lifetime Legal who will contact you once you have agreed to instruct us in your sale or had an offer accepted on a property you wish to buy. The cost of these checks is £60 (incl. VAT), which covers the cost of obtaining relevant data and any manual checks and monitoring which might be required. This fee will need to be paid by you in advance of us publishing your property (in the case of a vendor) or issuing a memorandum of sale (in the case of a buyer), directly to Lifetime Legal, and is non-refundable. We will receive some of the fee taken by Lifetime Legal to compensate for its role in the provision of these checks.