



# DUNHEVED MARKET STREET

| LLANFYLLIN | POWYS | SY22 5BX



This characterful three storey six bedroom Victorian terraced property is conveniently situated a short walk from the Llanfyllin High Street. The property has been improved by the current owners and offers generous rooms with great views over the town from the second floor. The accommodation comprises of an entrance porch, entrance hall, W.C., living room with multifuel stove, dining room (flowing into) refitted kitchen with granite work surfaces, cellar, split level landing, refitted shower room, family bathroom, large principal bedroom, further double bedroom, third bedroom/study and second floor landing with three further bedrooms. There is a pleasant courtyard garden to the rear with off road parking. This great family home must be viewed to be fully appreciated.

**Offers in the region of £300,000**

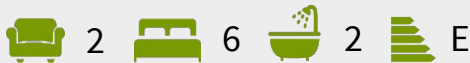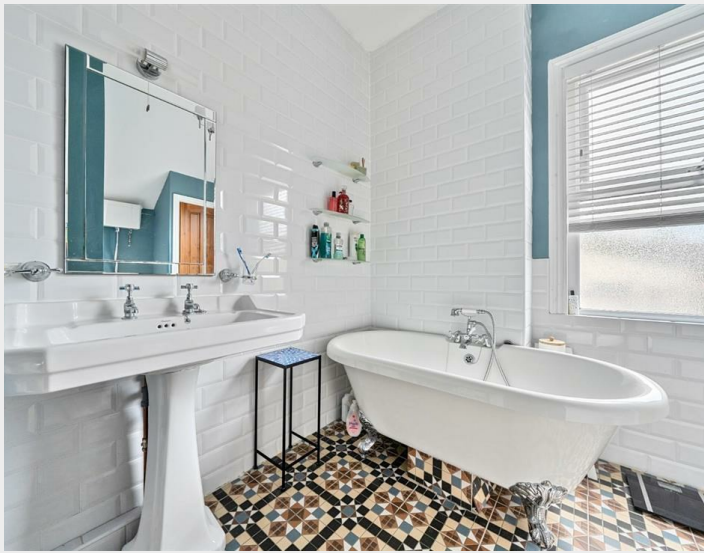

- Characterful three-storey Victorian terraced property
- Conveniently located a short walk from Llanfyllin High Street
- Improved by current owners
- Generous rooms with great views over the town from the second floor
- Pleasant courtyard garden to the rear
- Off-road parking
- Ideal family home that must be viewed to be appreciated

UPVC double glazed entrance door leading into

### ENTRANCE PORCH

Minton tiled floor, stained glass window above entrance door, fuse board, glazed door leading into

### ENTRANCE HALL

Radiator, Minton tiled floor, stairs off, glazed door to Dining Room.

### W.C.

Low level W.C., wash hand basin set on vanity unit with storage cupboard under, extractor fan, Minton tiled floor, part tiled walls.

### LIVING ROOM

Double glazed bay window to front elevation, exposed floorboards, inset multifuel stove set on slate hearth with exposed brick backing, picture rail, cove ceiling, feature radiator, gas meter, Openreach socket.

### DINING ROOM

Tiled floor, radiator, exposed brick feature chimney breast with tiled hearth, double glazed window to rear elevation, door to Cellar, opens into



### KITCHEN

Refitted with a range of wall and base units with polished granite worktops, splashbacks and windowsill, one and a half bowl ceramic sink with mixer tap, plumbing and space for washing machine, under unit lighting, integrated dishwasher, Siemens electric hob and extractor canopy, electric double oven, space for fridge freezer, radiator, tiled floor, breakfast bar, double glazed side access door leading into rear courtyard, double glazed window to side elevation.

### CELLAR

Concrete floor, power, light, window to front elevation, coal shoot.

### SPLIT LEVEL LANDING

Radiator, stairs off.

### SHOWER ROOM

Refitted with walk in shower electric shower, low level W.C., recess spotlights, extractor fan, part tiled walls, Minton tiled flooring, pedestal wash hand basin, heated chrome towel rail.

### BATHROOM

Claw foot roll top bath with central mixer tap and shower attachment, pedestal wash hand basin, Minton style tiled flooring, part tiled walls, heated towel rail, frosted double glazed window to rear elevation, high level W.C., cupboard housing Worcester gas fired boiler.

### PRINCIPAL BEDROOM

Double glazed bay window to front elevation and further double glazed window creating a bright and airy room, exposed and painted floorboards, radiator, built in triple wardrobes and storage lockers above.



### BEDROOM TWO

Double glazed window to rear elevation, radiator.

### BEDROOM THREE/ STUDY

Double glazed window to front elevation, radiator.

### LANDING

Double glazed roof light, loft access.

### BEDROOM FOUR

Double glazed windows to front elevation, radiator, exposed ceiling beams, views over the rooftops of surrounding countryside.

### BEDROOM FIVE

Double glazed window to rear elevation with views over the rooftops of surrounding countryside, radiator, exposed ceiling beams.

### BEDROOM SIX

Double glazed roof light, radiator, window to landing.

### EXTERNALLY

To the front, the property has gated pedestrian access with steps up to the front door. There is an access passage way leading along the side of the property to double doors, which lead into the rear courtyard garden. The rear courtyard garden has an outside tap, courtesy light, steps lead up to gravelled seating area with stocked borders, gate providing access to blocked paved parking space beyond.

### SERVICES

Mains electricity, water, drainage and gas heating are connected at the property. None of these services have been tested by Halls.



### LOCAL AUTHORITY/TAX BAND

Powys County Council, Ty Maldwyn, Brook Street, Welshpool, SY21 7PH. Telephone: 01938 553001  
The property is in band 'C'

### DIRECTIONS

Postcode for the property is SY22 5BX

What3Words Reference is special.precluded.scout

### VIEWINGS

Strictly by appointment only with the selling agents:  
Halls, 14 Broad Street, Welshpool, Powys, SY21 7SD.

### ANTI MONEY LAUNDERING CHECKS

We are legally obligated to undertake anti-money laundering checks on all property purchasers. Whilst we are responsible for ensuring that these checks, and any ongoing monitoring, are conducted properly; the initial checks will be handled on our behalf by a specialist company, Movebutler, who will reach out to you once your offer has been accepted.

The charge for these checks is £36 (including VAT) per purchaser, which covers the necessary data collection and any manual checks or monitoring that may be required. This cost must be paid in advance, directly to Movebutler, before a memorandum of sale can be issued, and is non-refundable. We thank you for your cooperation.

### WEBSITES

Please note all of our properties can be viewed on the following websites:


[www.hallsgb.com](http://www.hallsgb.com)

[www.rightmove.co.uk](http://www.rightmove.co.uk)

[www.onthemarket.com](http://www.onthemarket.com)


Approximate Area = 2270 sq ft / 210.8 sq m

For identification only - Not to scale

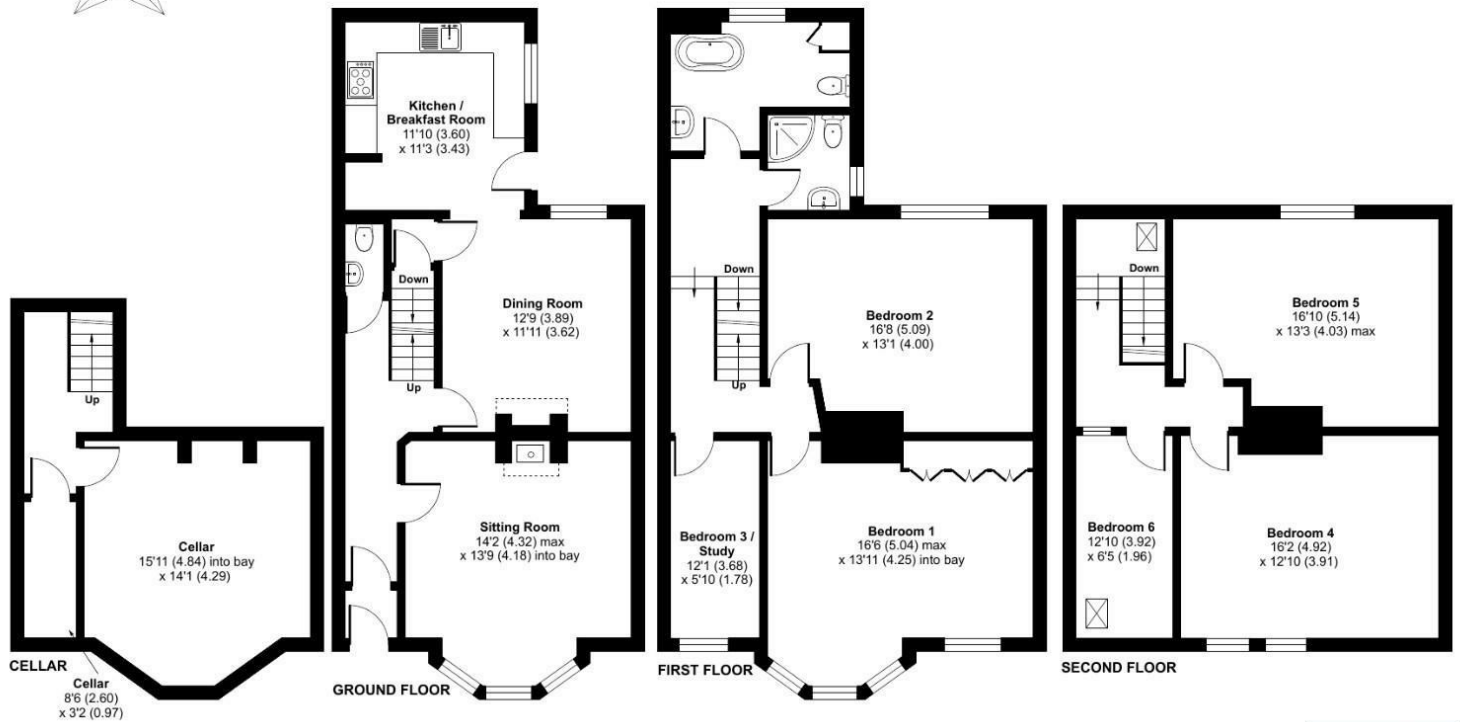

Floor plan produced in accordance with RICS Property Measurement 2nd Edition, Incorporating International Property Measurement Standards (IPMS2 Residential). © nrichcom 2025. Produced for Halls. REF: 1373002

#### Energy Efficiency Rating

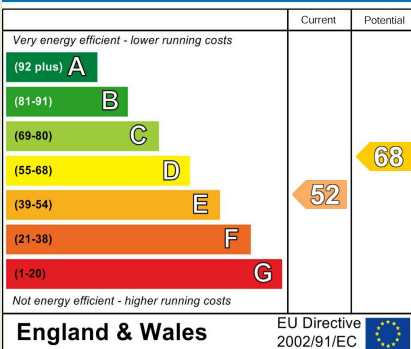

**Property to sell?** We would be delighted to provide you with a free no obligation market assessment of your existing property. Please contact your local Halls office to make an appointment.

**Do you require a mortgage/financial advice?** We are able to recommend an independent financial advisor, who is authorised and regulated by the FCA. Details can be provided upon request.

**Do you require a surveyor?** We can recommend an independent chartered surveyor. Details can be provided upon request.

**Do you require a solicitor?** We can recommend reputable local solicitors. Details can be provided upon request.



#### WELSHPOOL SALES

14 Broad Street | Welshpool | Powys | SY21 7SD

01938 555552 welshpool@halls.gb.com

www.halls.gb.com



1. These sale particulars have been prepared in all good faith to give a fair overall view of the property. If any points are particularly relevant to your interest in the property, please ask for further information. 2. Nothing in these particulars shall be deemed to be a statement that the property is in good structural condition or otherwise, nor that any of the services, appliances, equipment or facilities are in good working order. Purchasers should satisfy themselves of this prior to purchasing. 3. The photograph(s) depict only certain parts of the property. It should not be assumed that any contents/furniture etc. photographed are included in the sale. It should not be assumed that the property remains as displayed in the photograph(s). No assumptions should be made with regard to parts of the property that have not been photographed. 4. Any areas, measurements, aspects or distances referred to are given as a GUIDE ONLY and are NOT precise. If such details are fundamental to a purchase, purchasers must rely on their own enquiries.

5. Where any references are made to planning permission or potential uses, such information is given by HALLS in good faith. Purchasers should make their own enquiries into such matters prior to the purchase. 6. Descriptions of the property are subjective and are used in good faith as an opinion and NOT as a statement of fact. Please make further enquiries to ensure that our description is likely to match any expectations you may have. 7. We are legally obligated to undertake Anti-Money Laundering (AML) checks on all property purchasers. The charge for these checks is £30 (including VAT) per purchaser. 8. We may receive referral fees or commissions for recommending or introducing third-party services, including but not limited to financial services, surveyors, solicitors, and tradespeople. These fees are disclosed in accordance with relevant legal and regulatory requirements. Please note that any referral fees will not affect the cost of services provided to you.

Bishops Castle | Ellesmere | Kidderminster | Oswestry | Shrewsbury | Telford | Welshpool | Whitchurch