© This drawing and the building works depicted are copyright of the Architects and may not be reproduced except by written permission. All dimensions must be checked on site and not scaled from this drawing.

REVISIONS

LETTER	REVISION	DATE	BY

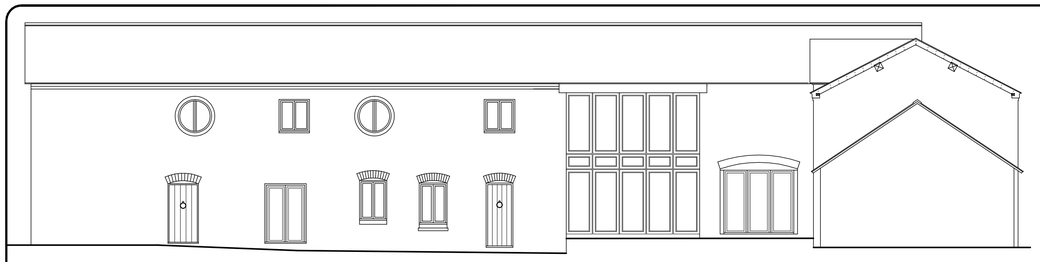

WEST ELEVATION



EAST ELEVATION



NORTH ELEVATION



SOUTH ELEVATION

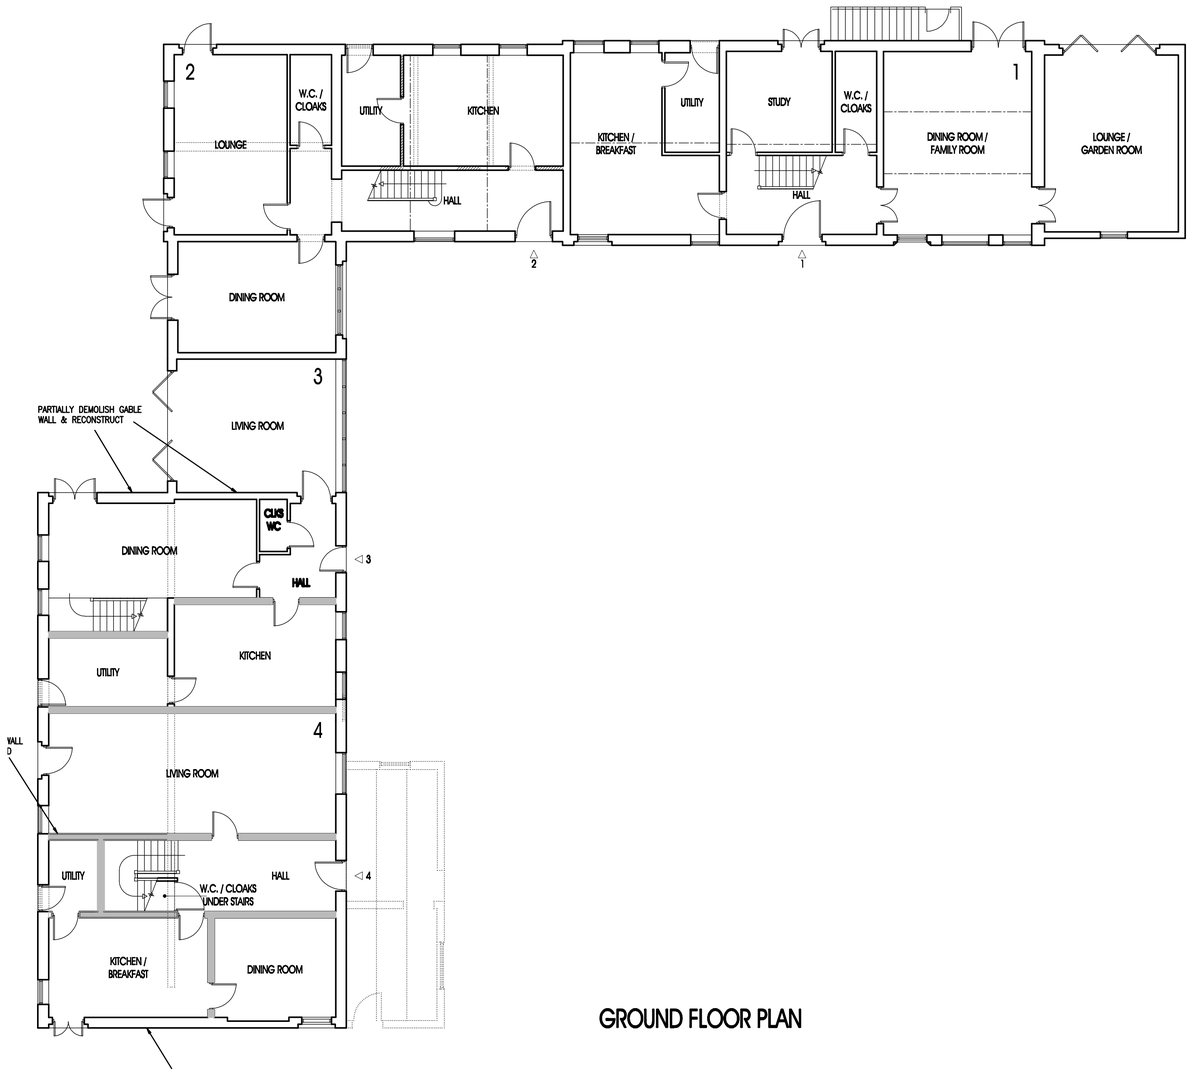

GROUND FLOOR PLAN

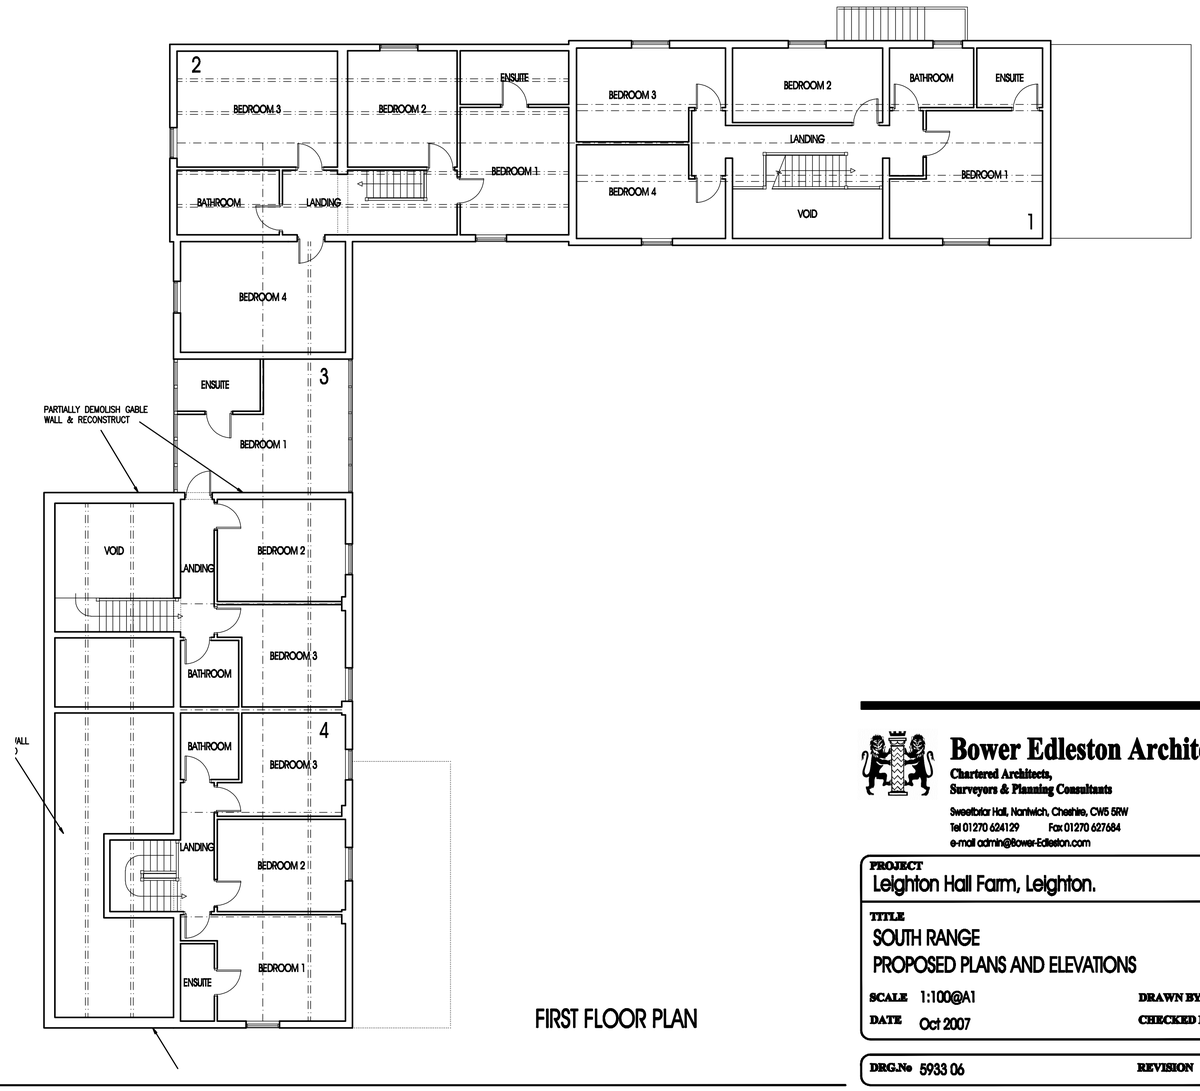

FIRST FLOOR PLAN

Bower Edleston Architects
Chartered Architects,
Surveyors & Planning Consultants
Sweetbriar Hall, Nantwich, Cheshire, CW5 5RW
Tel 01270 624129 Fax 01270 627684
e-mail admin@Bower-Edleston.com

PROJECT
Leighton Hall Farm, Leighton.

TITLE
SOUTH RANGE
PROPOSED PLANS AND ELEVATIONS

SCALE 1:100@A1 DRAWN BY jpb
DATE Oct 2007 CHECKED BY

DRG.No 5933 06 REVISION