



A CHARMING FIVE BEDROOM PERIOD SEMI-DETACHED FAMILY HOME

Chester Road, Northwood, Middlesex, HA6 1BQ

ROBSONS

Chester Road, Northwood, Middlesex, HA6 1BQ

**SEMI-DETACHED • FIVE BEDROOMS • THREE
RECEPTION ROOMS • KITCHEN •
DOWNSTAIRS W/C • THREE BATHROOMS •
LARGE REAR GARDEN • DRIVEWAY PARKING**

Description

Located in the heart of Northwood, this characterful five-bedroom semi-detached family home offers generous living space arranged over three well-appointed floors.

The ground floor boasts a welcoming living room and an elegant dining room, a kitchen, garden room, conservatory, a convenient downstairs w/c and to the side of the property, an adjoining utility room with integrated shed/storage space.

The first floor offers four bedrooms, including one with an en-suite shower room. A family bathroom and an additional shower room complete this floor.

The second floor offers a further bedroom along with an additional room, perfect for storage or potential use as a study.





Outside, the property enjoys a large rear garden with a patio area, ideal for outdoor dining and relaxation.

To the front, a driveway provides valuable off-street parking.

Location

Northwood provides a range of shopping facilities including Waitrose supermarket, a variety of restaurants and other amenities with the Metropolitan Line station providing access to Baker Street and the City. There is a plethora of state and private schooling together with a wide choice of recreational facilities, which include golf courses and fitness centres. The M1, M40 and M25 motorways are also accessible.

NB this property is situated within the proximity of the ULEZ, if your vehicle does not comply charges may apply.

Additional Information

Tenure: Freehold

Local Authority: London Borough of Hillingdon

Council Tax Band: G

Energy Efficiency Rating: C

For additional information, please refer to www.robsonsworld.com or call us on: 01923 835355.



Approximate Gross Internal Area
 Ground Floor = 107.7 sq m / 1,159 sq ft
 First Floor = 88.9 sq m / 957 sq ft
 Second Floor = 48.7 sq m / 524 sq ft
 Utility / Shed = 15.4 sq m / 166 sq ft
 Total = 260.7 sq m / 2,806 sq ft
 (Excluding Eaves)

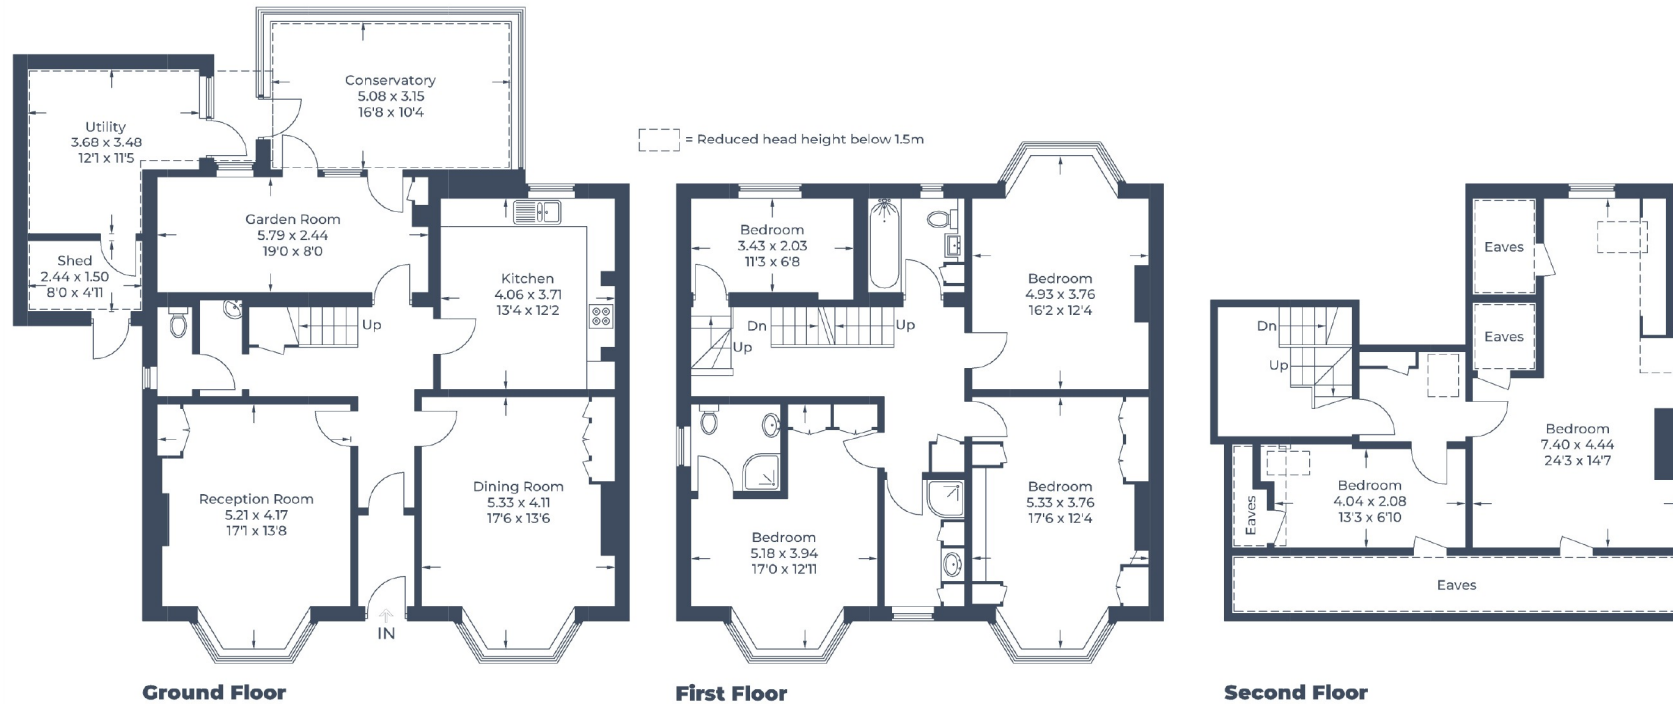


Illustration for identification purposes only,
 measurements are approximate, not to scale.
 © CJ Property Marketing Produced for Robsons

ROBSONS

7 Clive Parade, Northwood, HA6 2QF
 Tel: 01923 835355 Email: northwood@robsonswb.com
www.robsonswb.com

SCAN TO VISIT



OUR WEBSITE

Important notice: Robsons, their clients and any joint agents give notice that 1: They are not authorised to make or give any representations or warranties in relation to the property either here or elsewhere, either on their own behalf or on behalf of their client or otherwise. They assume no responsibility for any statement that may be made in these particulars. These particulars do not form part of any offer or contract and must not be relied upon as statements or representations of fact. 2: Any areas, measurements or distances are approximate. Plot sizes and dimensions are taken from Promap and are approximate. The text, photographs and plans are for guidance only and are not necessarily comprehensive. It should not be assumed that the property has all necessary planning, building regulation or other consents and Robsons have not tested any services, equipment or facilities. Purchasers must satisfy themselves by inspection or otherwise.