



1 Woodhurst North, Ray Mead Road, Maidenhead SL6 8PH

welcome to

1 Woodhurst North, Ray Mead Road, Maidenhead


Ground floor apartment within a highly sought after gated development directly opposite the River Thames. Featuring two generous double bedrooms and two contemporary bathrooms.



Ray Mead Road, Maidenhead, SL6

Approximate Area = 795 sq ft / 73.8 sq m

For identification only - Not to scale

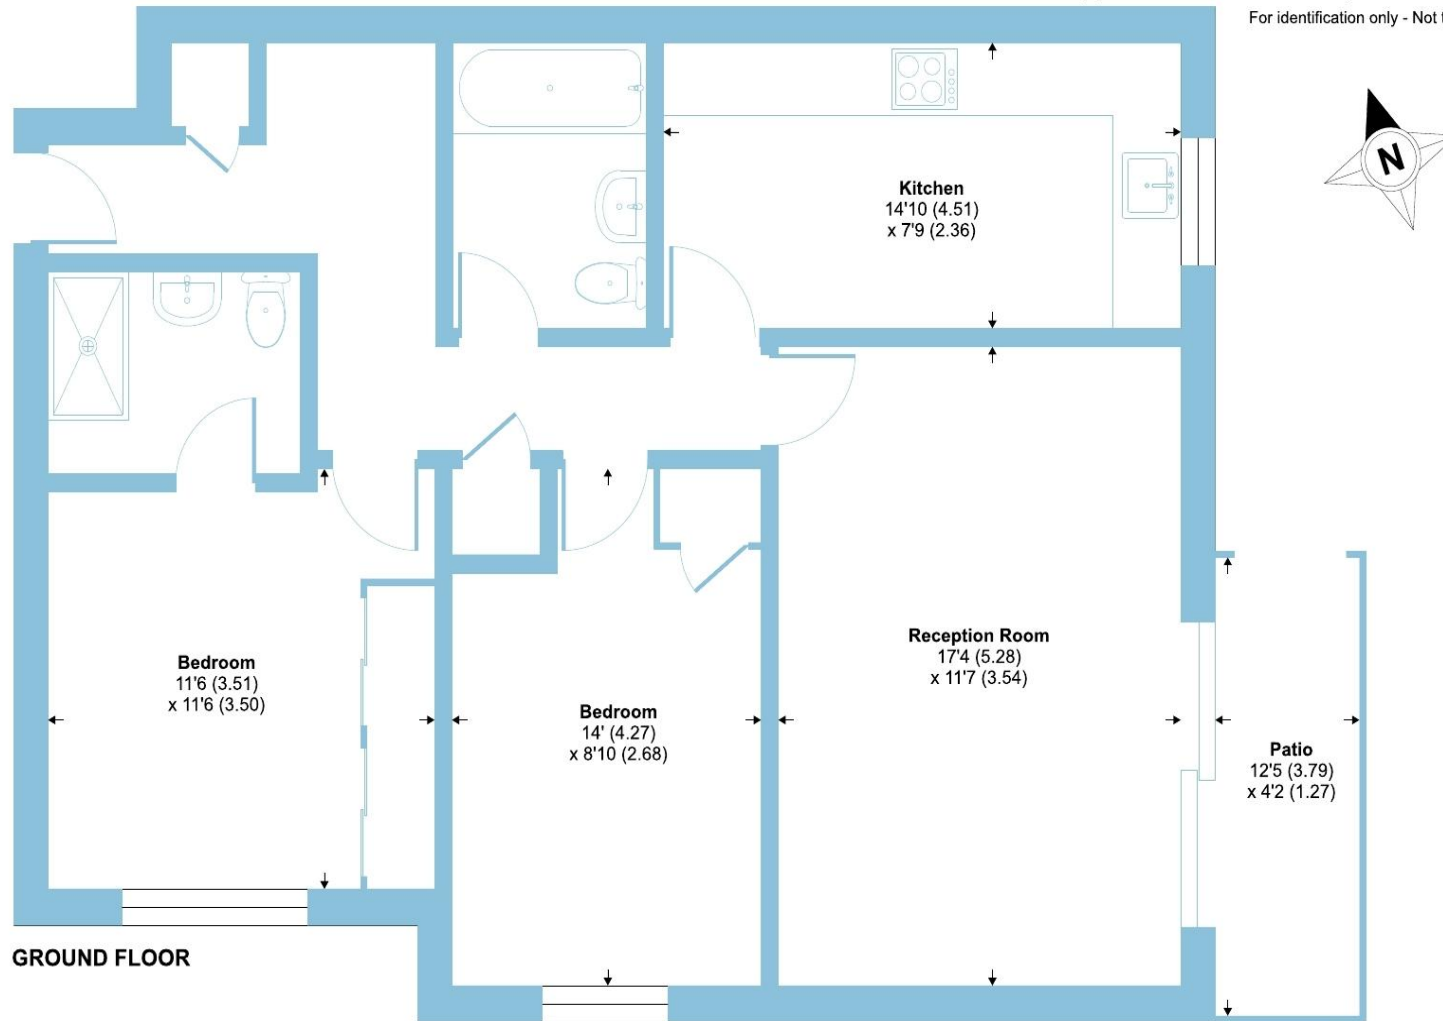

Floor plan produced in accordance with RICS Property Measurement 2nd Edition, Incorporating International Property Measurement Standards (IPMS2 Residential). © nichecom 2026. Produced for Barnard Marcus. REF: 1432229

roger platt

This particularly well presented ground floor apartment offers spacious, modern living within a highly sought-after gated development directly opposite the River Thames. Featuring two generous double bedrooms and two contemporary bathrooms, the property combines style, comfort and an exceptional riverside setting.

A bright and well-proportioned living room opens through double doors onto a private patio terrace, perfectly positioned to enjoy tranquil views of the River Thames — an ideal space for relaxing or entertaining. The modern fitted kitchen provides ample storage and worktop space, designed to meet the needs of everyday living.

The principal bedroom benefits from built-in wardrobes and a sleek en-suite shower room, while the second double bedroom is served by a modern family bathroom, making the layout ideal for guests, sharers or those seeking a dedicated home office.

Residents of this popular development enjoy exclusive access to excellent leisure facilities, including a swimming pool and tennis court. Additional advantages include a garage within the block, a long lease of over 950 years, and the significant benefit of no onward chain.

Offering a rare combination of riverside living, superb amenities and a prime location, this apartment presents an exceptional opportunity for purchasers seeking convenience, lifestyle and quality.

welcome to

1 Woodhurst North, Ray Mead Road

- LOVELY GROUND FLOOR APARTMENT
- SECURE GATED DEVELOPMENT
- RIVERSIDE SETTING
- TWO DOUBLE BEDROOMS
- TWO BATHROOMS
- SWIMMING POOL & TENNIS COURT
- GARAGE IN BLOCK
- NO CHAIN

Tenure: Leasehold EPC Rating: C

Council Tax Band: E Service Charge: 2532.33

Ground Rent: 1652.93

This is a Leasehold property with details as follows; Term of Lease 999 years from 29 Sep 2005. Should you require further information please contact the branch. Please Note additional fees could be incurred for items such as Leasehold packs.

£350,000



Please note the marker reflects the postcode not the actual property

check out more properties at rogerplatt.co.uk



Property Ref:
MHD124394 - 0001

1. MONEY LAUNDERING REGULATIONS Intending purchasers will be asked to produce identification documentation at a later stage and we would ask for your co-operation in order that there is no delay in agreeing the sale. 2. These particulars do not constitute part or all of an offer or contract. 3. The measurements indicated are supplied for guidance only and as such must be considered incorrect. Potential buyers are advised to recheck measurements before committing to any expense. 4. We have not tested any apparatus, equipment, fixtures or services and it is in the buyers interest to check the working condition of any appliances. 5. Where an EPC, or a Home Report (Scotland only) is held for this property, it is available for inspection at the branch by appointment. If you require a printed version of a Home Report, you will need to pay a reasonable production charge reflecting printing and other costs. 6. We are not able to offer an opinion either written or verbal on the content of these reports and this must be obtained from your legal representative. 7. Whilst we take care in preparing these reports, a buyer should ensure that his/her legal representative confirms as soon as possible all matters relating to title including the extent and boundaries of the property and other important matters before exchange of contracts.

Roger Platt is a trading name of Sequence (UK) Limited which is registered in England and Wales under company number 4268443, Registered Office is Cumbria House, 16-20 Hockliffe Street, Leighton Buzzard, Bedfordshire, LU7 1GN. VAT Registration Number is 500 2481 05.

roger platt



01628 773333



Maidenhead@rogerplatt.co.uk



**25-29 Queen Street, MAIDENHEAD, Berkshire,
SL6 1NB**



rogerplatt.co.uk