Stamfords









Lansdowne Road, Hounslow, TW3 1LQ

£575,000

Situated in the heart of Hounslow is this spacious four-bedroom mid-terraced family home, conveniently located within walking distance of Hounslow Town Centre and Hounslow Central Underground Station, providing excellent transport links to Central London and Heathrow Airport. The A4, M4 and M25 are also within easy reach. The accommodation is arranged over three floors and comprises, on the ground floor, an entrance hallway, two separate reception rooms, a modern fitted kitchen and family bathroom. The first floor offers three bedrooms, whilst the second floor boasts a bright and spacious fourth bedroom with an en-suite shower room and WC. Externally, the property benefits from a front garden and a well stocked, mature rear garden with convenient side access. Further benefits include double-glazed windows and gas central heating. An ideal family home in a convenient location. Early viewing is highly recommended. Call now for further details.

A partner of
The Guild *Of* Professional Estate Agents
with a network of over 700 independent estate agents

Associated Office: 121 Park Lane, Mayfair, London W1K 7AG t 020 7318 7075

t 020 8572 2626 w stamfords.co.uk

Stamfords
























Please note that it is not our policy to test services, heating systems and domestic appliances and we cannot verify that they are in working order. The buyer is advised to obtain verification from their solicitor or surveyor.

Whilst we endeavour to make our sales details accurate and reliable, if there is any point, which is of particular importance to you, please contact the office and we will be pleased to verify any information for you. All measurements should not be relied upon for their accuracy and could be subject to a small margin of error.




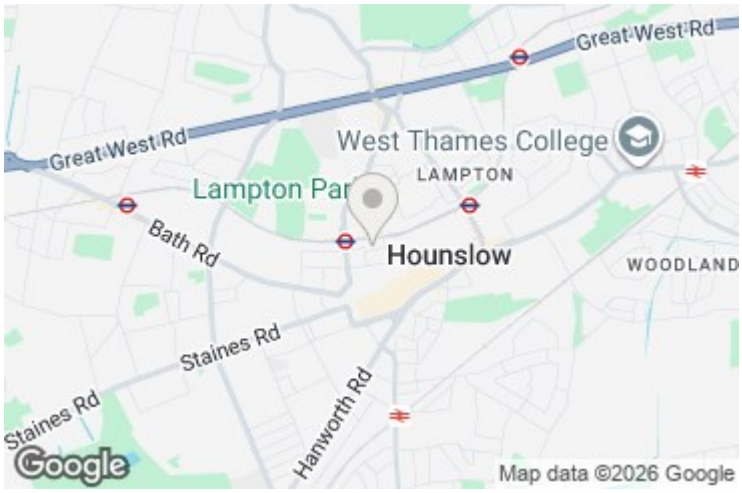




Stamfords

Approximate Area = 1303 sq ft / 121 sq m
Outbuilding = 54 sq ft / 5 sq m
Total = 1357 sq ft / 126 sq m
For identification only - Not to scale

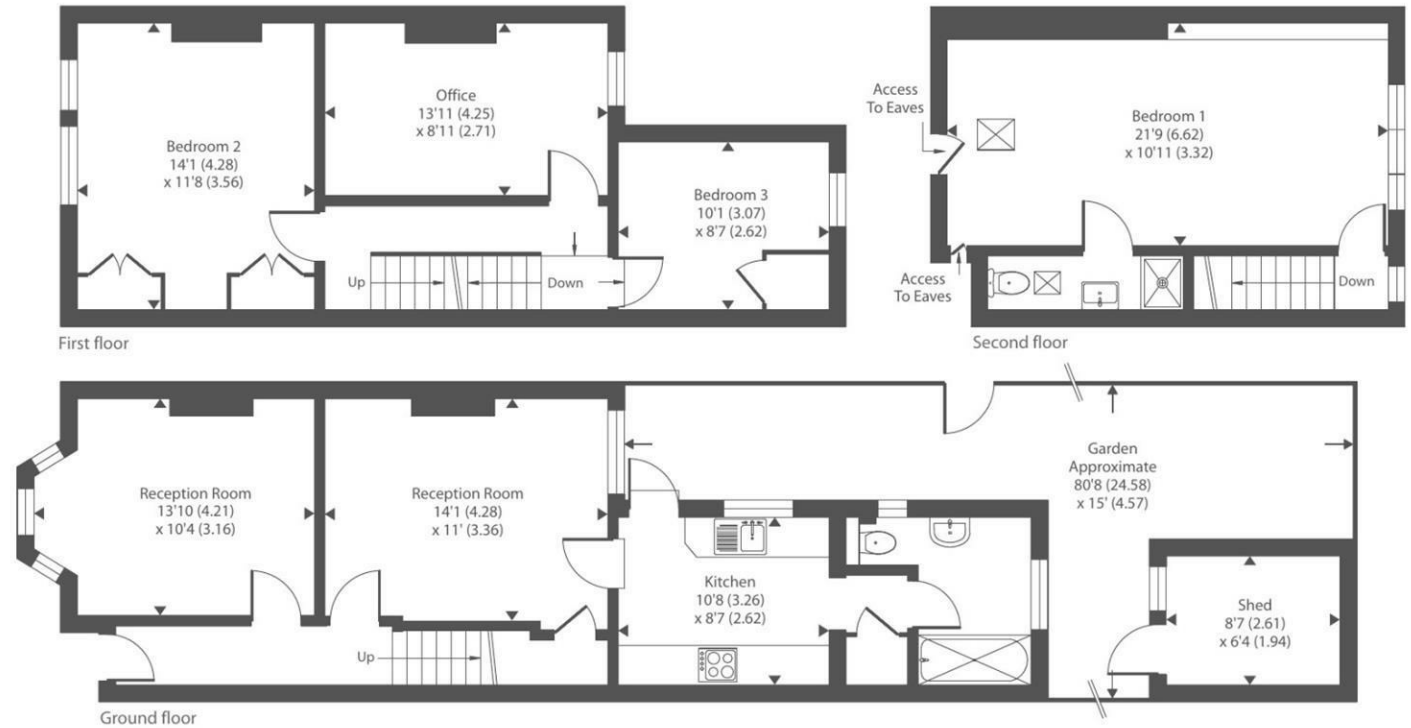

This floor plan is for illustrative purposes only. All dimensions are approximate and subject to change. Actual layout, features and specifications may vary.



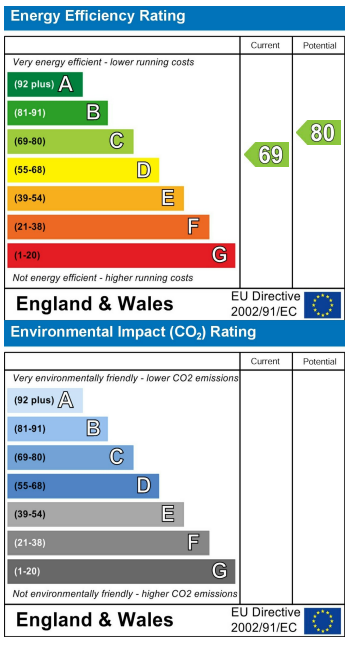

A partner of
The Guild *Of* Professional Estate Agents
with a network of over 700 independent estate agents

Associated Office: 121 Park Lane, Mayfair, London W1K 7AG t 020 7318 7075

t 020 8572 2626 w stamfords.co.uk