



Quick Road, London, W4
Guide Price £1,250,000

WHITMAN & CO.
SALES • LETTINGS • COMMERCIAL



A light and spacious period cottage, ideally located in the sought-after Glebe Estate offering close proximity to numerous facilities and with the added benefit of a 38' secluded south-facing garden.

The property comprises two double bedrooms, large loft space, luxury bathroom, 23' through reception room, 19' kitchen/breakfast room, cloakroom and beautifully landscaped garden.

Situated in this sought after residential street, offering close proximity to Turnham Green tube station and the exclusive range of shops, bars and restaurants on Chiswick High Road. No onward chain.




Quick Road, W4

Approximate gross internal area
103.21 sq m / 1111 sq ft

Key :
CH - Ceiling Height



First Floor

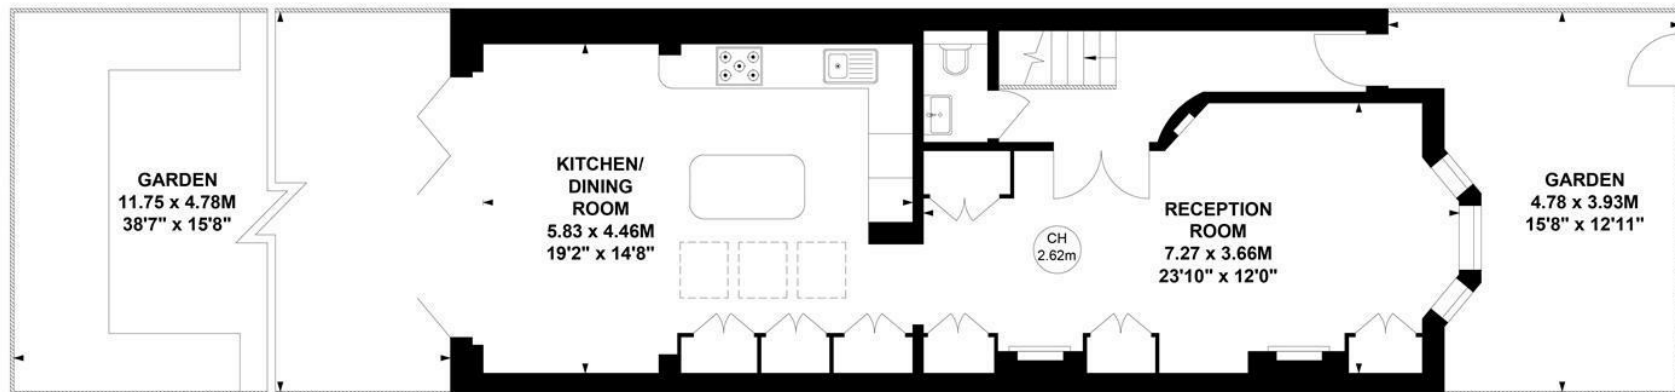

Ground Floor

Not to scale, for guidance only and must not be relied upon as a statement of fact.
All measurements and areas are approximate only

- Sought after 'Glebe Estate' location
- 38' South facing garden
- Close to High Road and tube

- Wrap-around kitchen extension
- Two double beds plus potential for loft conversion
- No onward chain

Tenure - Freehold
Local Authority - Hounslow
Council Tax - Band F

