MEACOCK & JONES

5 Bedrooms

House - Detached

Located in Old Shenfield

£1,600,000

enquiries@meacockjones.co.uk www.meacockjones.co.uk 01277 218485

Wood Edge 2 Worrin Road Old Shenfield

Brentwood | Essex | CM15 8DE

An impressive five bedroom detached family residence of considerable proportions, occupying a secluded plot in one of Old Shenfield's most sought-after locations.

Designed for modern family living, this impressive home extends to approximately 2,678 sq ft of versatile space across two floors, blending generous proportions with a warm contemporary feel.

MEACOCK & JONES

MEACOCK & JONES

MEACOCK & JONES

MEACOCK & JONES

MEACOCK & JONES

Wood Edge 2 Worrin Road

£1,600,000 Freehold

- Substantial five-bedroom detached family home
- Generous plot of around 0.202 acre with private rear garden
- Elegant sitting room with feature fireplace
- Luxury family bathroom with freestanding bath and walk-in shower
- Large Detached garage and extensive driveway parking
- Approximately 2,678 sq ft of well-balanced accommodation
- Impressive open-plan kitchen/dining room ideal for entertaining
- Principal bedroom with en suite plus additional en suite bedroom
- Versatile layout including study and separate snug/family room
- Prime Old Shenfield location within 1 mile of station (Elizabeth Line)

MEACOCK & JONES

MEACOCK & JONES

MEACOCK & JONES

MEACOCK & JONES

MEACOCK & JONES

Ground Floor

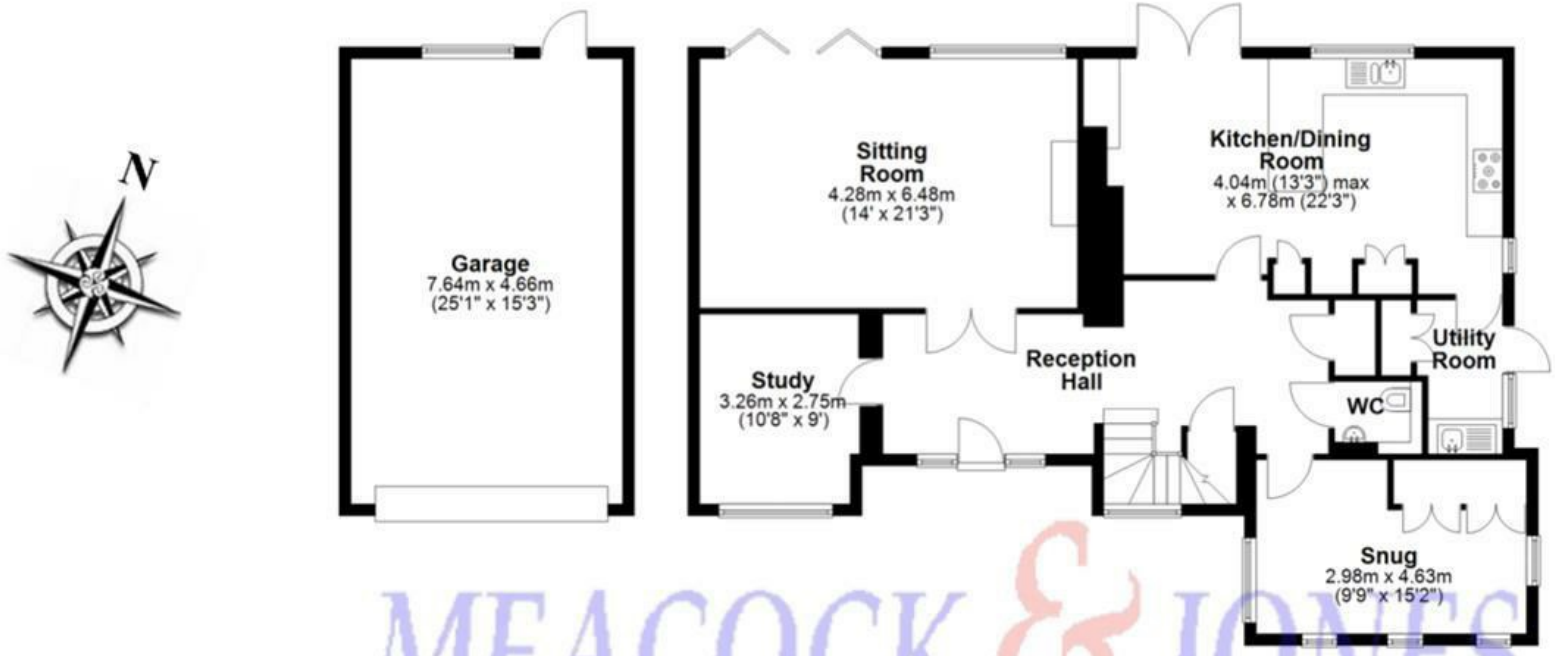

MEACOCK & JONES

First Floor

Approximate Internal Floor Area
Main House 213 SQ M 2295 SQ FT
Garage 36 SQ M 383 SQ FT
Total 249 SQ M 2678 SQ FT
This floor plan is for guidance to layout only and is NOT TO SCALE.

Whilst every care is taken in the preparation of this plan, please check all dimensions, shapes & compass bearings before making any decisions reliant upon them.

Copyright Meacock & Jones

efficient property marketing

MEACOCK & JONES

106 Hutton Road
Shenfield
Essex
CM15 8NB

01277 218485
enquiries@meacockjones.co.uk

www.meacockjones.co.uk

Council Tax Band: G

Local Authority: Brentwood Borough Council

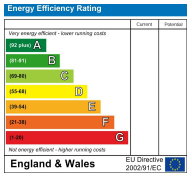

Whilst care has been exercised in the preparation of these particulars, statements about the property must not be relied upon as representations or statements of fact. Prospective purchasers must make and rely upon their own enquiries and those of their professional representatives. All measurements, areas and distances given are approximate. We have not tested any apparatus, equipment, fixtures, fittings or services and so cannot verify they are in working order. Any fixtures or fittings detailed in these particulars are not necessarily included in the sale price and Meacock & Jones and their staff accept no liability for any errors contained therein.

ZOOPLA rightmove OnTheMarket.com The Property Ombudsman APPROVED CODE TRADINGSTANDARDS.GOV.UK naea | propertymark PROTECTED