



Smiths
your property experts

The Limes

The Walled Gardens, Gaddesby

- Brand new high-specification detached home
- Set in a small development in the village of Gaddesby
- Generous net floor area of approx. 1,778 square feet
- Beautiful 'living' kitchen with direct garden access
- Light-filled sitting room and a useful study
- Three good-sized bedrooms and three bathrooms
- Private shared driveway and a detached double garage
- Lawned gardens and a substantial high-quality patio terrace

General Description

Smiths Property Experts are favoured with instructions to market this exceptional development of two brand-new, high-specification and eco-friendly detached homes. Set in the sought-after and highly regarded Leicestershire village of Gaddesby. The site is a former orchard and working garden. Located in the heart of the village and a short walk from the local public house, The Cheney Arms.





The Limes

The Limes is a spacious three-bedroom detached home boasting a net floor area of approximately 1,778 square feet laid across two floors and including the detached adjacent double garage. Nestled in this small development of two unique village homes, set back behind a private shared driveway, gravel-laid, with excellent side-by-side parking. To the rear are lawned gardens with a substantial high-quality contemporary patio terrace spanning over the width of the main house. There are beautiful, mature Limes to the rear and an established privet hedge; landscaping features are highly unusual in a brand-new home.

Internally, the property is finished to an excellent specification. With an air source heat pump, wet-piped underfloor heating through the ground floor, PV solar panels, and is paired with high levels of all-round insulation. This home is exceptionally eco-friendly and set to benefit from low utility bills. Laid across two floors and extending to 1,778 square feet or thereabouts, including a detached double garage.

The accommodation is flexible and bright and centres around a spacious entrance hall with stairs rising to the first-floor landing. There is a separate sitting room, a downstairs bedroom and a shower room. Of particular note is the stunning three-zoned 'living' kitchen, with dining and living areas, and glazed doors leading to the rear. The kitchen is of a high quality, installed by the highly regarded Gaddesby Kitchens. Fitted in a contemporary shaker-style with Quartz work surfaces and a choice of integrated appliances. Upstairs are two double bedrooms, both suites with separate bathrooms, and a useful study.





Agents Note

- The eventual purchaser has the benefit of choosing floor coverings and integrated appliances.
- The properties will be finished to an exacting standard and sold with a 7-year structural warranty.
- Constructed by local developer Amey Homes, who have an excellent track record of delivering high-class homes over the past 10 years.
- There is provision for an EV charger and battery storage should the eventual purchaser wish to have it installed.

The Location

Gaddesby is a highly regarded conservation village in the Wreake Valley, convenient for commuting to Melton Mowbray, Loughborough, and Leicester. The village has a superb primary school with a good Ofsted rating, a bustling public house, the Cheney Arms, and a village church. Ratcliffe College is less than 10 minutes away. The nearby market town of Syston (4 miles) offers a full host of facilities and amenities. There is an abundance of beautiful countryside walks on the doorstep, and the village street scene is particularly attractive with a mix of period houses and cottages.




Property Information

EPC A | Air Source Heat Pump | Underfloor Heating | Solar PV | High Levels of Insulation | EV/Battery Provision

Important Information

Every care has been taken with the preparation of these Sales Particulars, but complete accuracy cannot be guaranteed. In all cases, buyers should verify matters for themselves. Where property alterations have been undertaken buyers should check that relevant permissions have been obtained. These particulars do not constitute any part of an offer or contract. All measurements should be treated as approximate and for general guidance only. Photographs are provided for general information, and it cannot be inferred that any item shown is included in the sale. Plans are provided for general guidance and are not to scale. Any outline plans within these particulars are based on Ordnance Survey data and are provided for reference only.



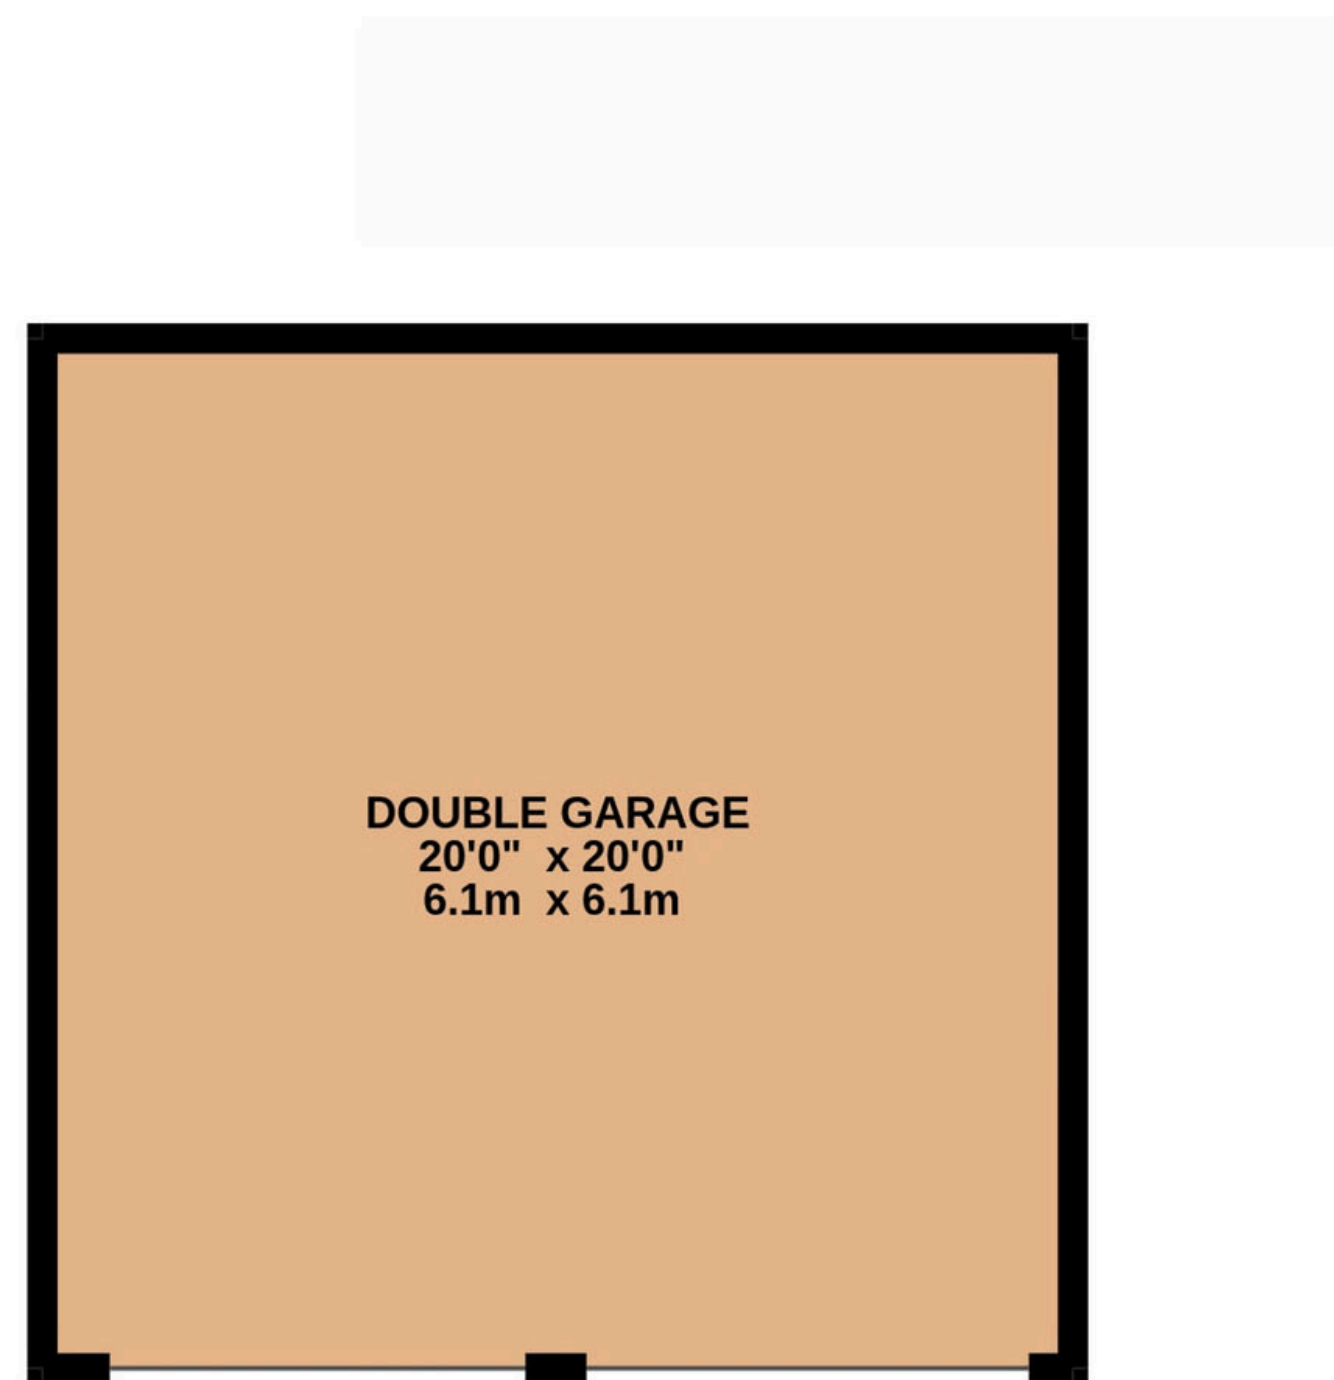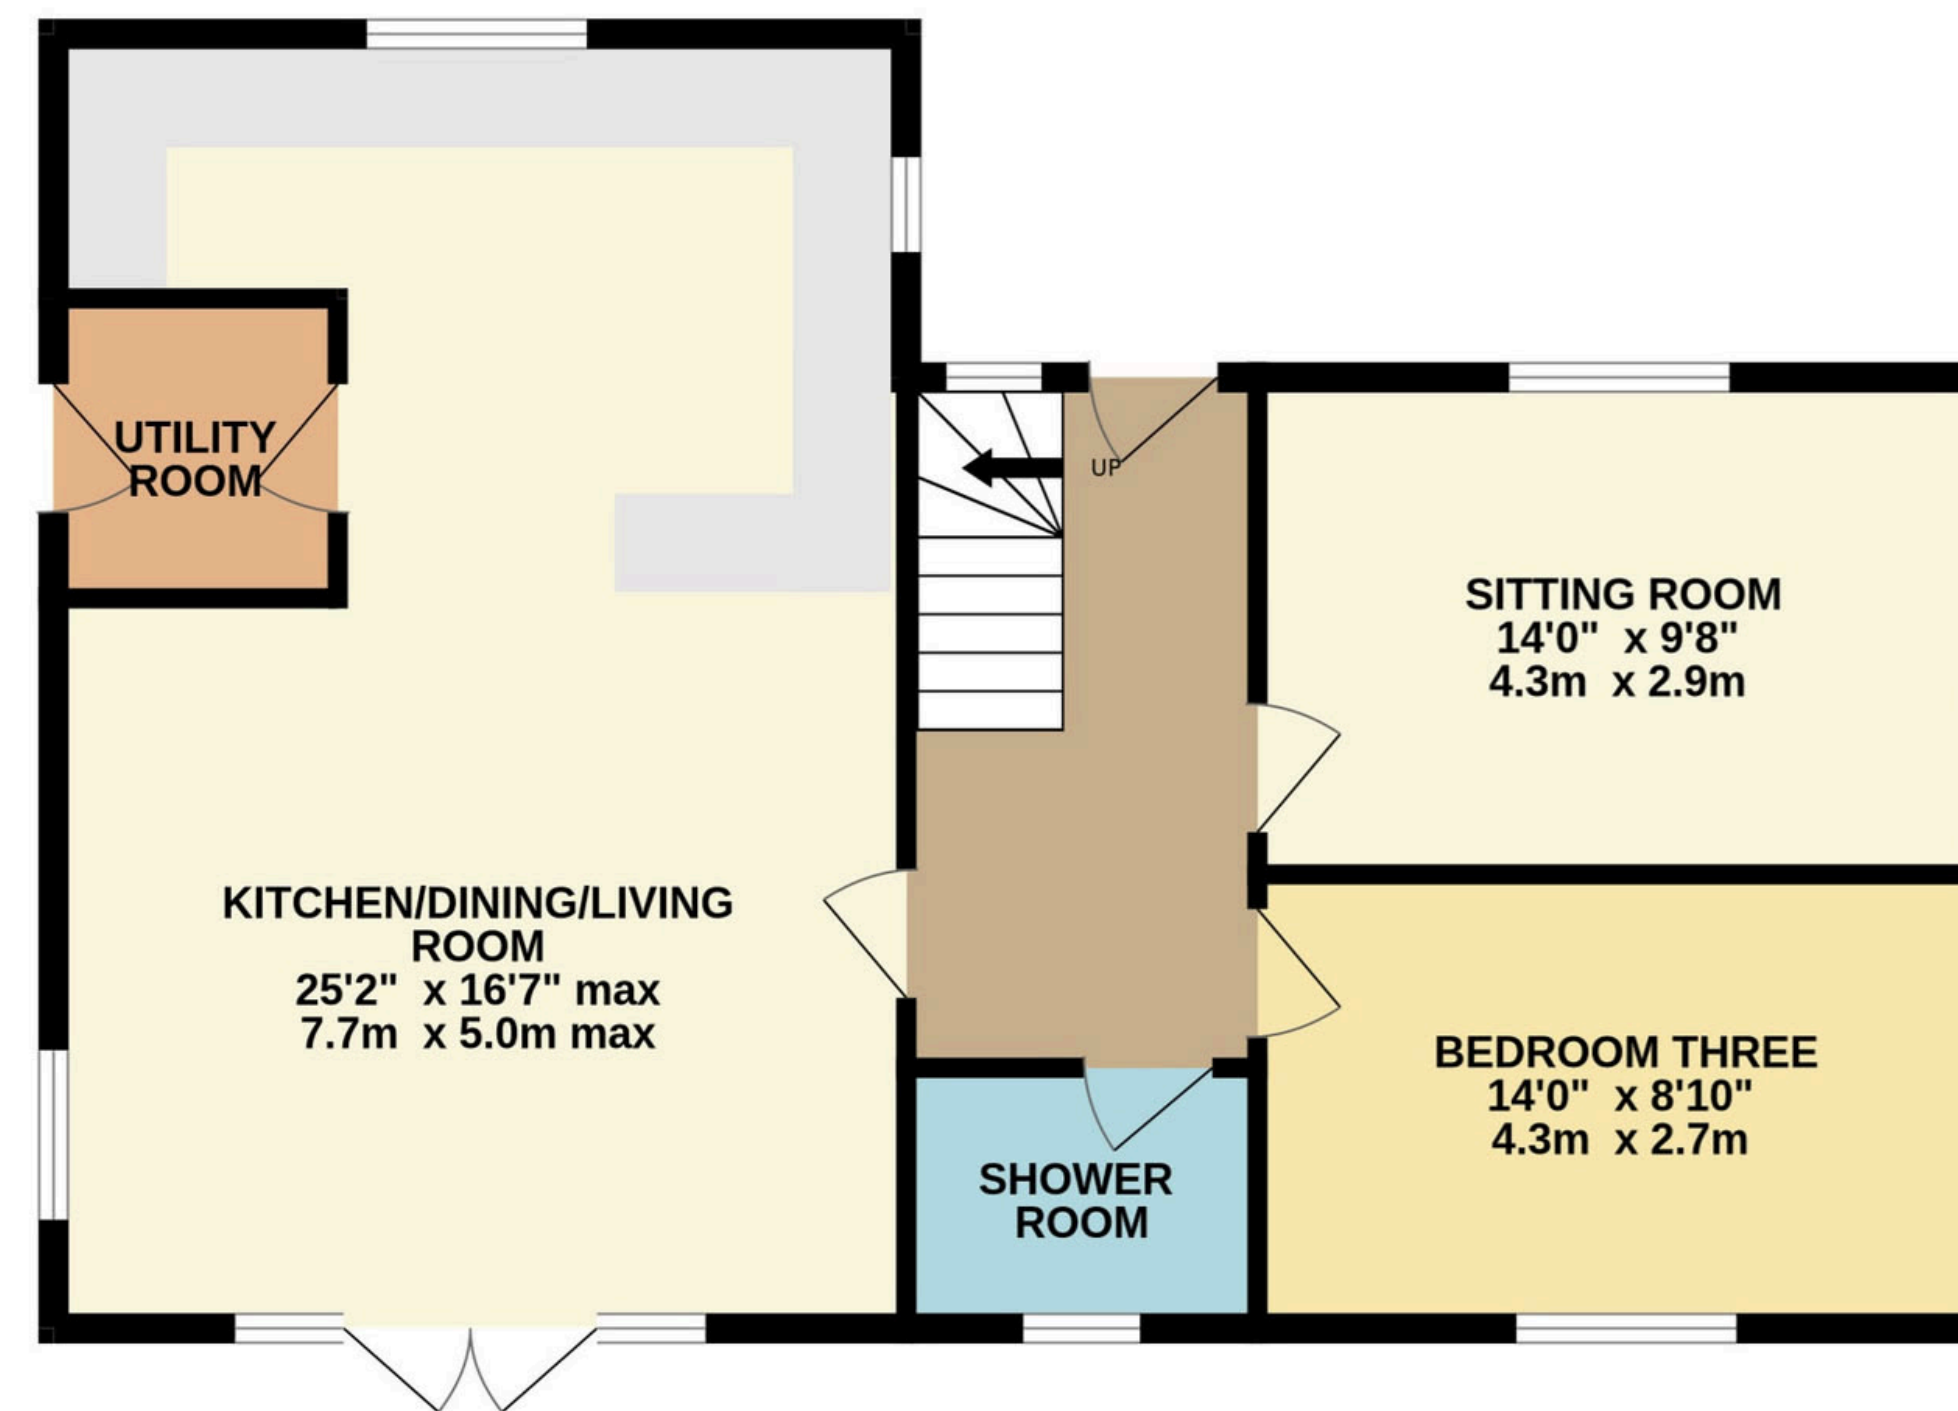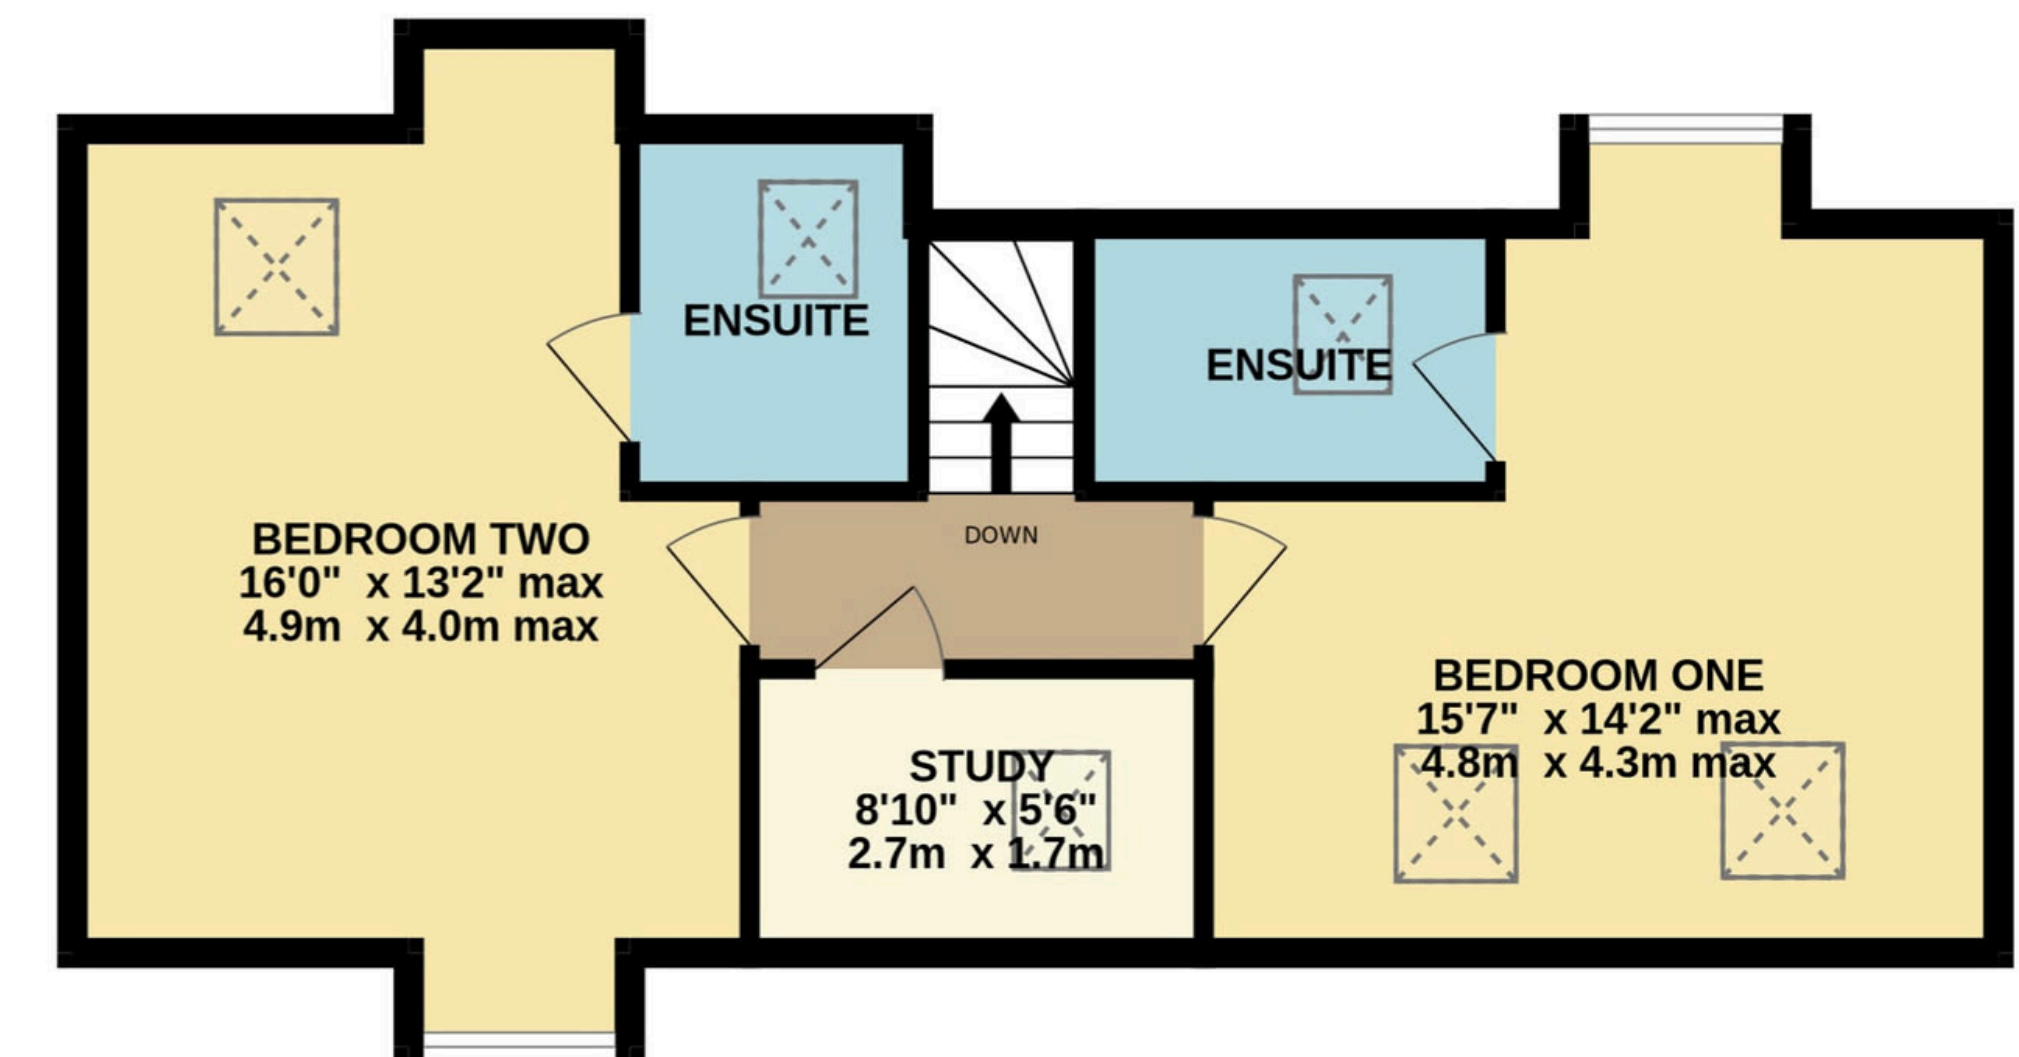

TOTAL FLOOR AREA : 1786 sq.ft. (165.9 sq.m.) approx.

Whilst every attempt has been made to ensure the accuracy of the floorplan contained here, measurements of doors, windows, rooms and any other items are approximate and no responsibility is taken for any error, omission or mis-statement. This plan is for illustrative purposes only and should be used as such by any prospective purchaser. The services, systems and appliances shown have not been tested and no guarantee as to their operability or efficiency can be given.
Made with Metropix ©2026



01509 278842

sales@smithspropertyexperts.com

smithspropertyexperts.com



