



9, Invicta Road,  
Dartford, DA2 6AY


Price Guide £280,000



- Two Bedroom Terraced Property
- Ground Floor Bathroom, Rear Garden
- Two Reception Rooms
- Potential For Off Street Parking



## 9 Invicta Road, Dartford, Kent, DA2 6AY

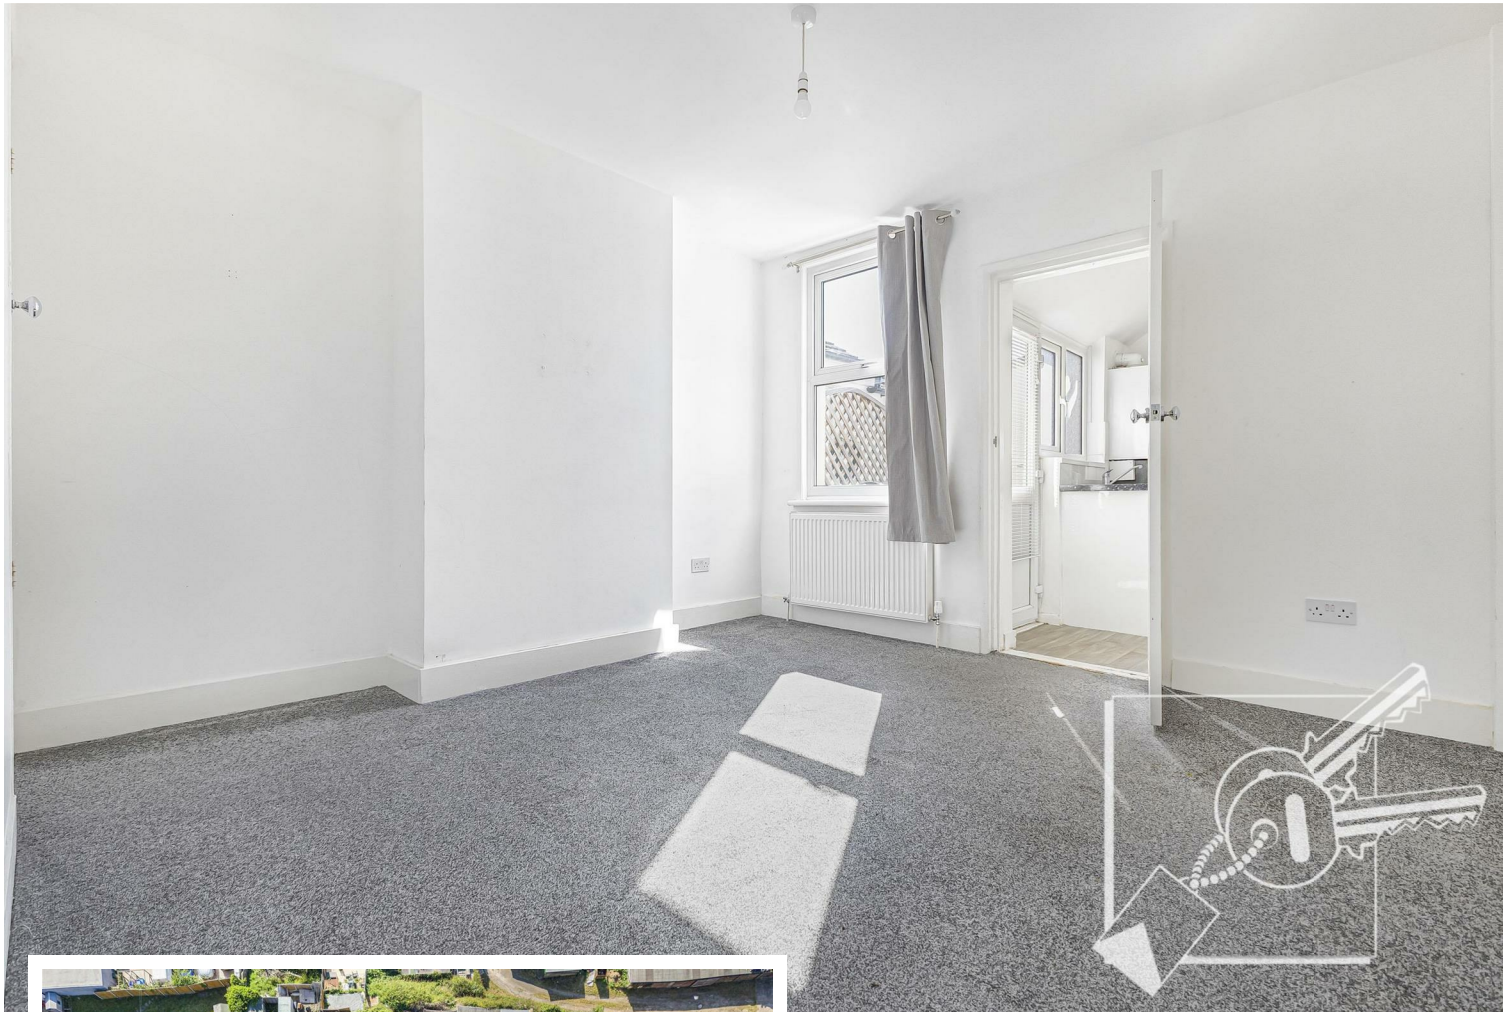

### DESCRIPTION:

£280,000-£300,000 A Two bedroom terrace house with immediate vacant possession situated in a convenient location. Ideal for a first time buyer wishing to set up their own home, this property comprises separate lounge and dining rooms, kitchen with built in oven and hob, ground floor bathroom and two double bedrooms. The house benefits from Gas Central Heating and the windows are double glazed. Whilst the rear garden requires some landscaping, it is a decent size and there is potential to create off street parking to the front for a small car subject to planning consents. (Some of the neighbouring properties have already set a precedence by creating off street parking).





### LOCATION:

Invicta Road is an ideal location within easy access of Dartford Town Centre and excellent transport links including , Dartford Railway Station, Stone Crossing Railway Station, Greenhithe Station. and Ebbsfleet International Railway Station, where you can take a high speed train to London and arrive in less than 20 minutes. The M25 motorway is within easy access and there is a local bus service to Dartford, Bluewater and Gravesend Bluewater Shopping Complex is within close proximity and Darenth Valley Hospital is nearby. Invicta Road is a no through road, meaning there is no heavy traffic passing by. Local schools include the following:

#### Primary Schools

The Gateway Primary Academy 171 yards Good  
The Brent Primary School 0.2 miles Good  
Leigh Academy Dartford 0.7 miles Outstanding

#### Secondary Schools

Stone Lodge School 0.3 miles Good  
Sir Geoffrey Leigh Academy 0.6 miles Good  
Leigh UTC Dartford 1.4 miles Good

### FRONTAGE

Wrought iron gate and retaining fence. Paving slabs as laid, concrete path leading to front door. Wall mounted gas meter within casing.

### ENTRANCE:

uPVC front door leading into:

### RECEPTION 1:

Double glazed window to front, radiator, carpet, alcove cupboard with electric meter and electrical consumer unit.

### RECEPTION 2:

Double glazed window front, radiator, carpet, door to staircase. Access to:

### KITCHEN:

Double glazed window, double glazed door to garden. Vinyl flooring, Vaillant combination boiler for hot water and central heating. Fitted with white gloss wall and base cupboards, stainless steel sink and drainer, work surfaces, "Lamona" Gas Hob with matching oven and extractor hood.

### BARHROOM:

Double glazed window rear, access to loft, radiator. White suite comprising panelled bath with shower mixer taps, and pedestal wash basin. Heated towel rail, part tiled walls. Door to:

### SEPARATE W.C:

Double glazed window to rear, low level w.c., part tiled walls, heated towel rail.

### STAIRS/LANDING:

Carpeted staircase with hand rail. Access to loft.



#### BEDROOM 1:

Double glazed window to front, feature ornamental fire place, carpet, radiator.

#### BEDROOM 2:

Double glazed window to rear, carpet, radiator.

#### REAR GARDEN:

A long rear garden which requires landscaping, fencing. There is a shared gated right of way between the neighbouring properties which is a common occurrence with this type of property within the area.

#### PARKING:

There is potential to create off street parking for a small car to front subject to necessary planning consents. (some of the neighbouring properties have already created odd street parking on their frontages and therefore a precedence has been set.) Otherwise it is street parking.

#### TENURE:

FREEHOLD

#### LOCAL AUTHORITY:

Dartford Council

Council Tax Band B = £1,857.82

#### SERVICES/UTILITIES

Mains Gas, Mains Electricity, Mains Water, Mains Drainage

#### Invicta Road, Dartford, Kent, DA2

Approximate Gross Internal Area 68.8 sq m / 741 sq ft

##### Ground Floor

##### First Floor



#### Energy Efficiency Rating

|                                             | Current                    | Potential                                                                             |
|---------------------------------------------|----------------------------|---------------------------------------------------------------------------------------|
| Very energy efficient - lower running costs |                            |                                                                                       |
| (92 plus) <b>A</b>                          |                            | <b>87</b>                                                                             |
| (81-91) <b>B</b>                            |                            |                                                                                       |
| (69-80) <b>C</b>                            |                            |                                                                                       |
| (55-68) <b>D</b>                            |                            |                                                                                       |
| (39-54) <b>E</b>                            | <b>42</b>                  |                                                                                       |
| (21-38) <b>F</b>                            |                            |                                                                                       |
| (1-20) <b>G</b>                             |                            |                                                                                       |
| Not energy efficient - higher running costs |                            |                                                                                       |
| <b>England &amp; Wales</b>                  | EU Directive<br>2002/91/EC |  |

184 Parrock Street  
Gravesend  
Kent  
DA12 1EN

[www.sealeys.co.uk](http://www.sealeys.co.uk)

Email: [sales@sealeys.co.uk](mailto:sales@sealeys.co.uk)

Tel: 01474 369368



Agents Note: Whilst every care has been taken to prepare these marketing particulars, they are for guidance purposes only. These details, description and measurements do not form part of a contract and whilst every effort has been made to ensure accuracy this cannot be guaranteed. Interested parties must satisfy themselves by inspection or otherwise as to the correctness of them. Floor plans are not to scale and are for illustration purposes only. Any equipment, fixtures and fittings or any item referred to have not been tested unless specifically stated.