Symonds & Sampson



Bramley

Donkey Lane, Broad Oak, Sturminster Newton, Dorset

Bramley

Donkey Lane
Broad Oak
Sturminster Newton
Dorset DT10 2HG

A substantial detached house in an edge of village location with verdant views.

5 5 3

- Substantial house in a wonderful plot
- Plenty of parking and a double garage
- Verdant views over neighbouring fields to the south and west
- Village location / Close to Sturminster
- Vendor suited

Guide Price £800,000

Freehold

Sturminster Sales
01258 473766
sturminster@symondsandsampson.co.uk







THE DWELLING

Built for the current owners, Bramley is a substantial brick built house in the quiet but highly accessible Broad Oak, a stones throw from Sturminster Newton.
There is an excellent array of reception rooms all with inter connecting doors for easy flow. The principle bedrooms give a wonderful outlook to the south over the fields and beyond.

ACCOMMODATION

All the reception rooms flow from the extensive and central hallway with galleried landing above. The main living areas have those views over the garden. For the full accommodation, please refer to the floor plan.

OUTSIDE

Approached down a no through lane and into an expansive driveway, the house sits in the centre of its plot giving lovely surrounding gardens with extensive lawns and an orchard and a wonderfully positioned Summer House all overlooking neighbouring fields with the hills beyond. There is a useful double garage to one side accessed by a linked walkway adjacent to the rear door of the house as well as a large machinery store.

SITUATION

Broad Oak is a small hilltop hamlet on the outskirts of Sturminster Newton. Sturminster Newton is a traditional market town. The town has a weekly market on Mondays, a range of shops including traditional butchers and delicatessen, supermarket, cafes, pubs, library, doctor and dental practices, health centre, churches and schools. The town also has an exceptional and active arts centre which provides a wide range of music, theatre and other events.

DIRECTIONS

What 3 words ///informer.jumbo.throats

SERVICES

Mains water and electricity are connected to the property. Mains drainage. Oil fired central heating system.

MATERIAL INFORMATION

Standard broadband is currently available. Connection to Wessex Internet High Speed fibre is available.
Mobile phone network coverage is limited inside and likely outside
(Information from Ofcom https://www.ofcom.org.uk)
Council Tax Band: F









Broad Oak, Sturminster Newton

Approximate Area = 2978 sq ft / 276.6 sq m
Garage = 819 sq ft / 76 sq m
Outbuilding = 199 sq ft / 18.4 sq m
Total = 3996 sq ft / 371 sq m
For identification only - Not to scale

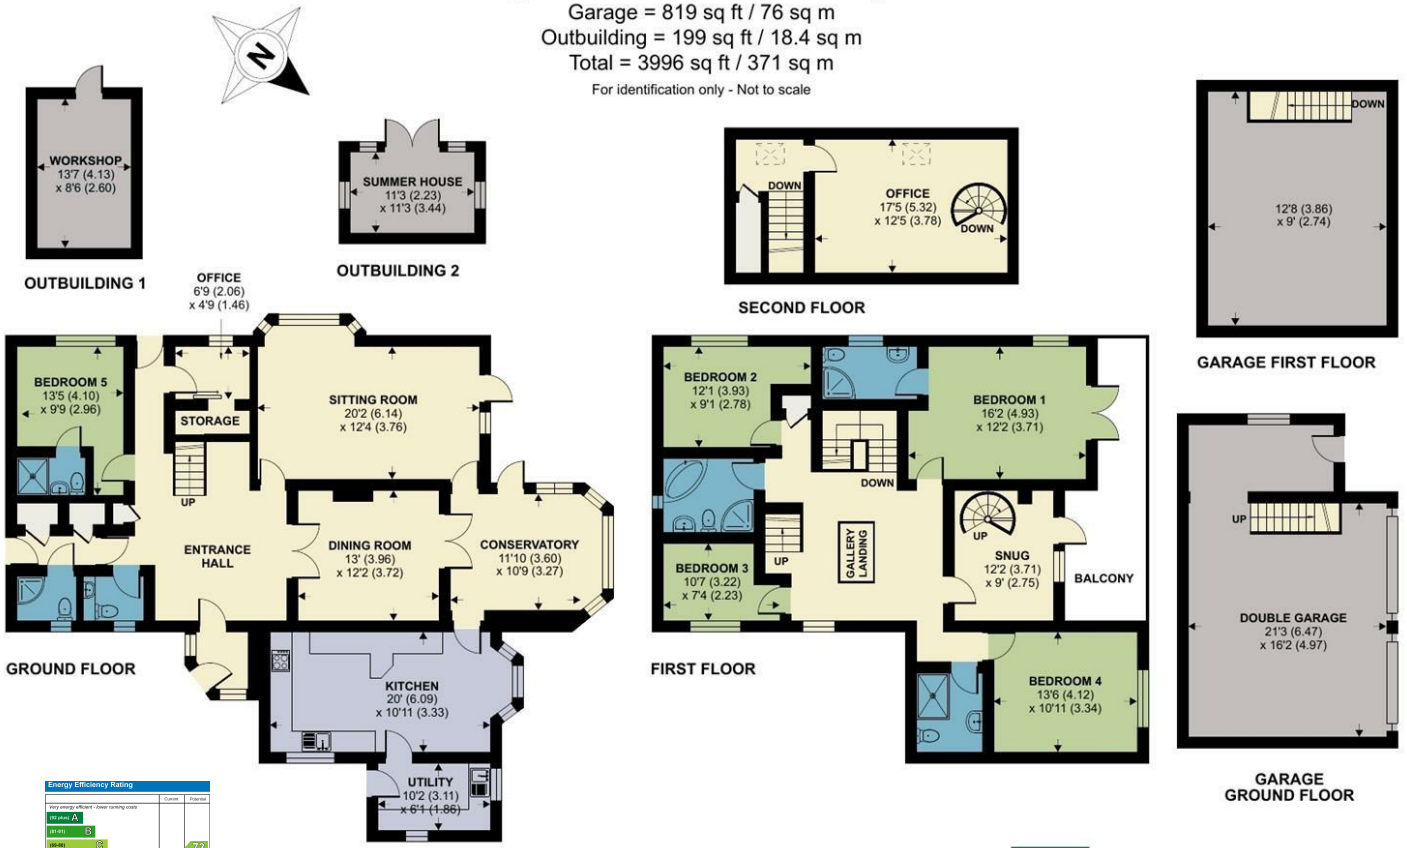

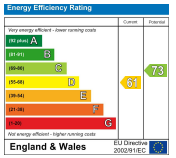

Certified Property Measurer

Floor plan produced in accordance with RICS Property Measurement Standards incorporating International Property Measurement Standards (IPMS2 Residential). © nichecom 2024. Produced for Symonds & Sampson. REF: 1197831





STU/WT/0926/1126

01258 473766

sturminster@symondsandsampson.co.uk
Symonds & Sampson LLP
Agriculture House, Market Place,
Sturminster Newton, Dorset DT10 1AR

Important Notice: Symonds & Sampson LLP and their Clients give notice that: 1. They have no authority to make or give any representations or warranties in relation to the property. These particulars do not form part of any offer or contract and must not be relied upon as statements or representations of fact. 2. Any areas, measurements or distances are approximate. The text, photographs and plans are for guidance only and are not necessarily comprehensive. It should not be assumed that the properties have all necessary planning, building regulation or other consents and Symonds and Sampson LLP have not tested any services, equipment of facilities. 3. We have not made any investigation into the existence or otherwise of any issues concerning pollution of the land, air or water contamination and the purchaser is responsible for making his/her own enquiries in this regard. 4. The property is sold subject to and with the benefit of all existing wayleaves, easements and rights of way whether public or private, specifically mentioned or not. The vendors shall not be required to define any such rights, privileges or advantages.