




39 Basingstoke Close, SN5 8RB

Offers Over £250,000

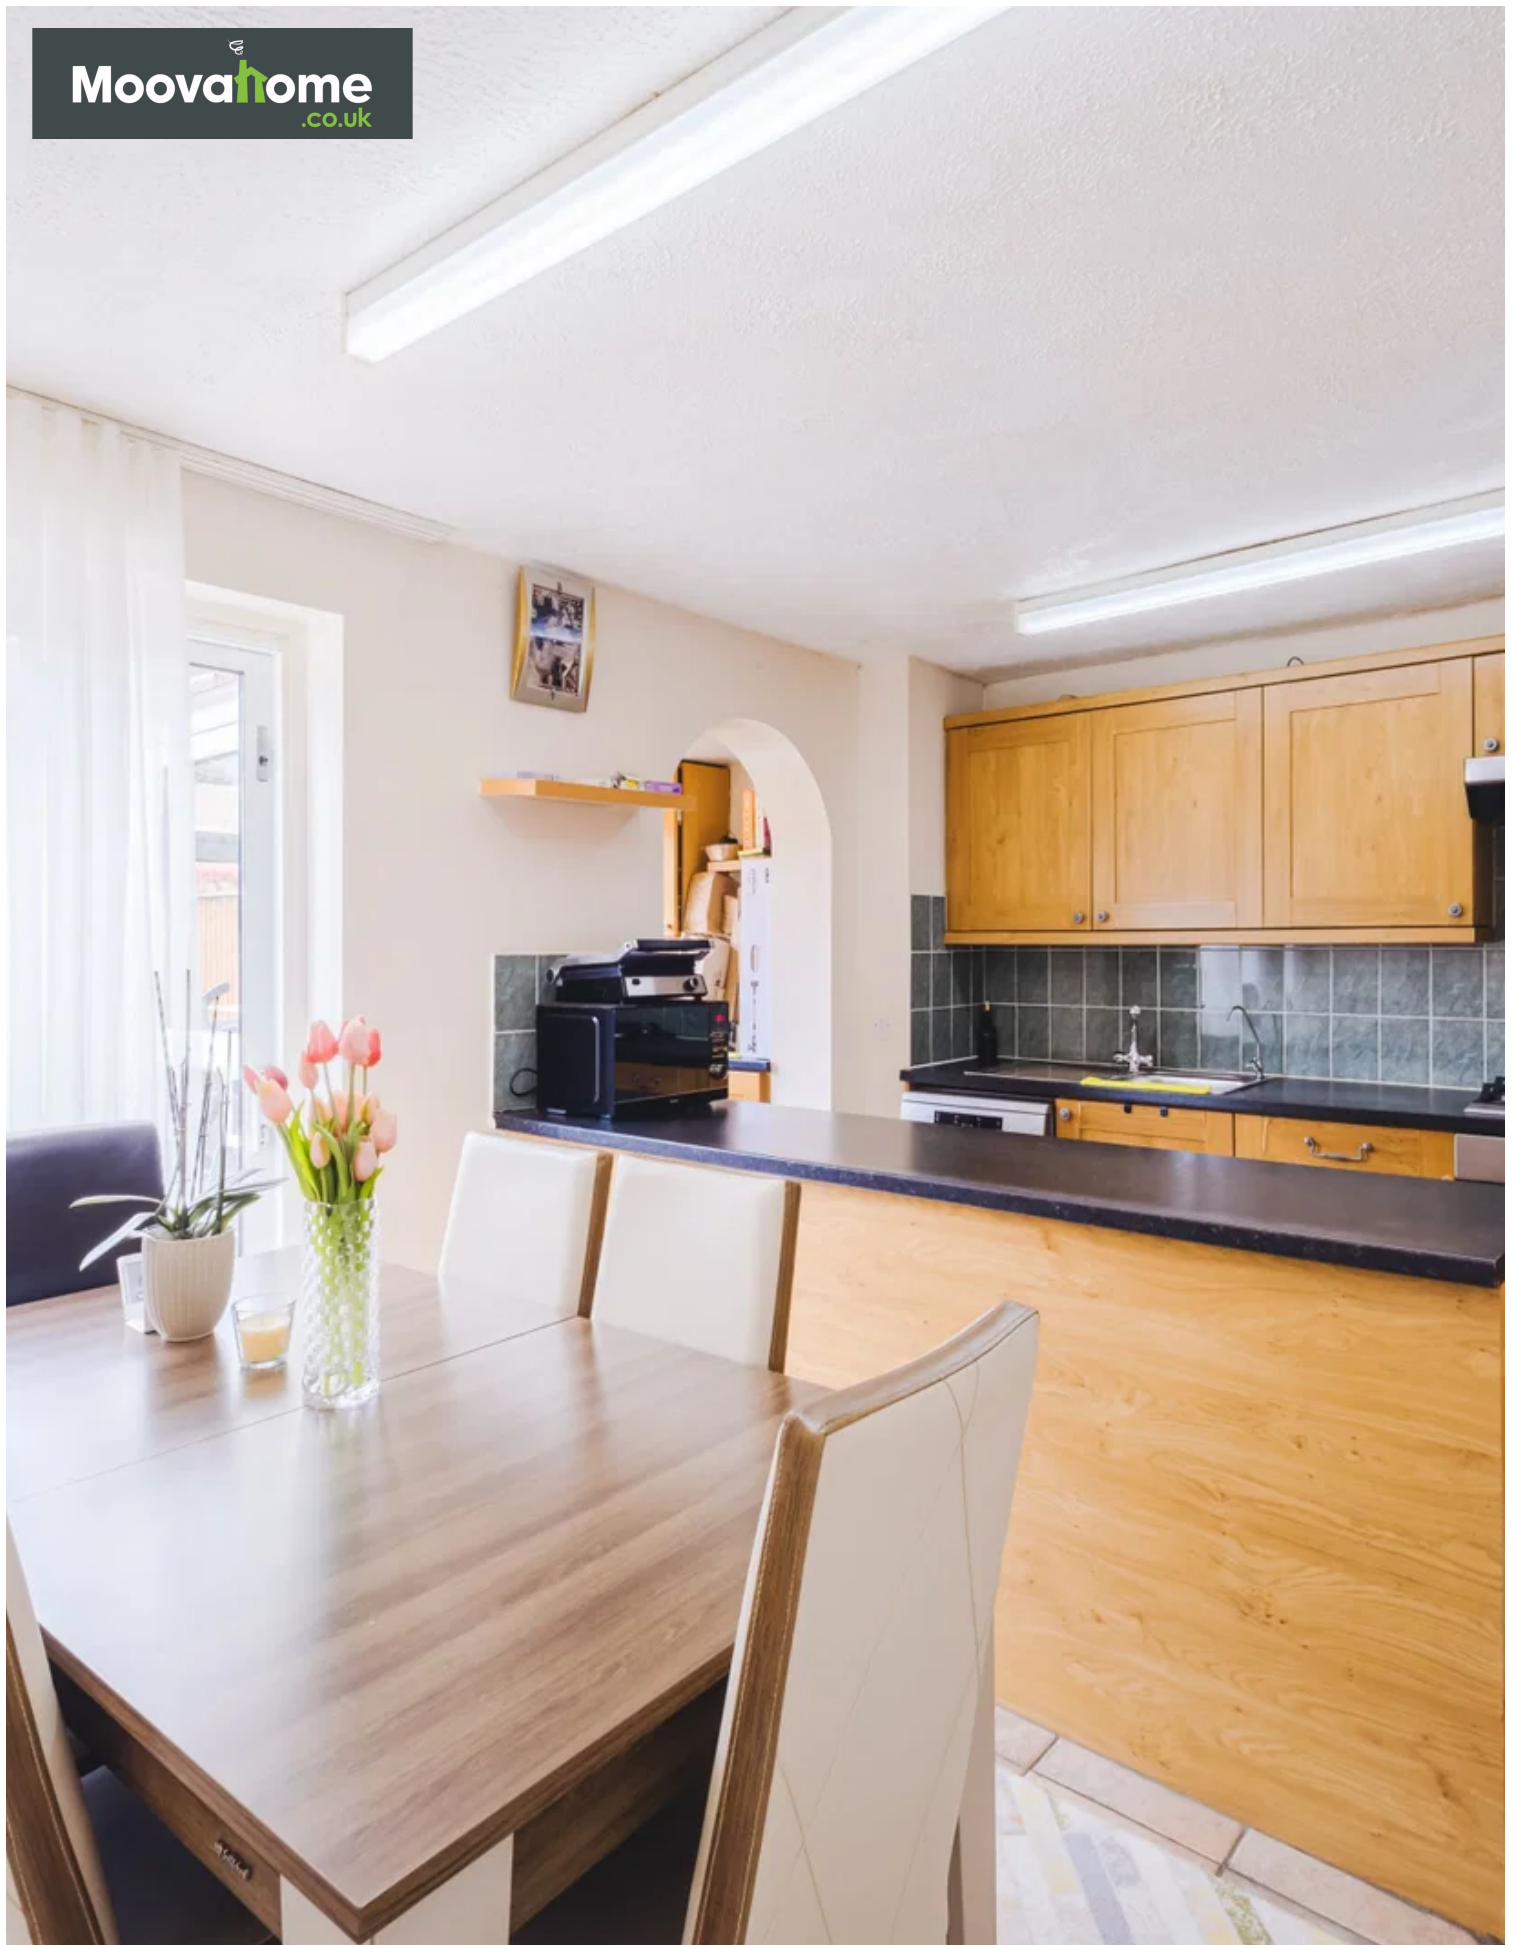

Discover this three-bedroom home on Basingstoke Close, Freshbrook, Swindon, offering comfortable living spaces and excellent transport links, ideal for a growing household. No onward chain


Nestled in a quiet area of Freshbrook, this property provides convenient access to the M4 corridor, making it perfect for commuters. Enjoy the ease of reaching Swindon town centre or the West Swindon retail park within a short five-minute drive, ensuring all your shopping and leisure needs are easily met.

- No Chain
- Garage
- Quiet Location
- Garden
- Parking next to garage

Bedrooms: 3 | **Bathrooms:** 1 | **Receptions:** 1

Property Type: Terraced House

Council Tax Band: C

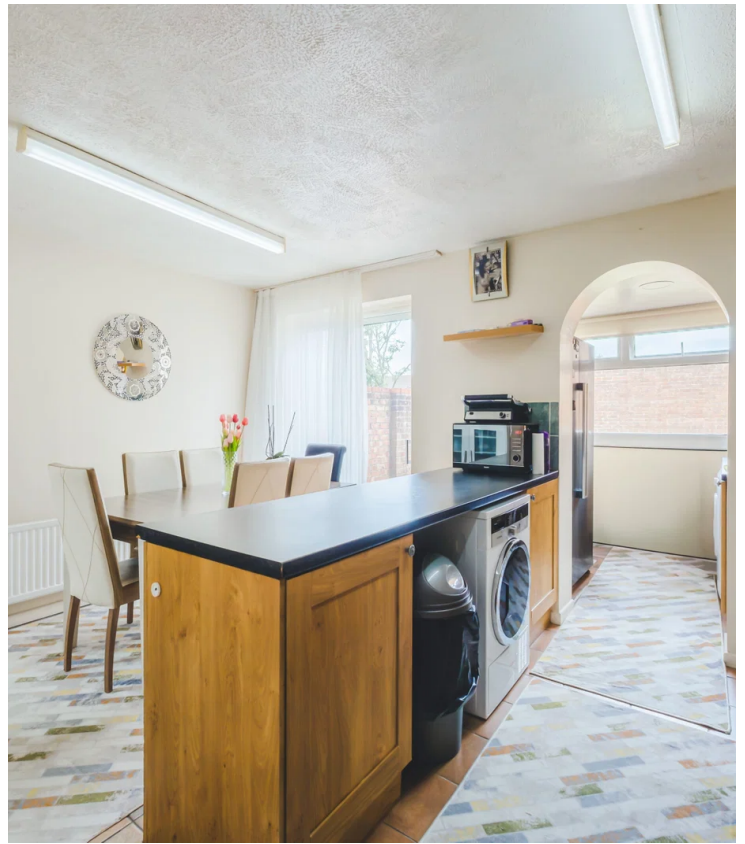

Discover this three-bedroom home on Basingstoke Close, Freshbrook, Swindon, offering comfortable living spaces and excellent transport links, ideal for a growing household.

Nestled in a quiet area of Freshbrook, this property provides convenient access to the M4 corridor, making it perfect for commuters. Enjoy the ease of reaching Swindon town centre or the West Swindon retail park within a short five-minute drive, ensuring all your shopping and leisure needs are easily met.

Step inside to a welcoming atmosphere. The ground floor features a spacious reception room, providing a versatile area for relaxation and entertaining. The dedicated dining room offers a pleasant space for meals, while the utility room adds practical convenience to daily living.


Upstairs, you will find three comfortable bedrooms, offering ample space. The property includes a well-maintained bathroom, catering to the needs of the household.

Outside, the low-maintenance garden provides a pleasant outdoor space for enjoying the fresh air without extensive upkeep. A newly refurbished garage offers additional storage or parking options.

This home on Basingstoke Close, with its practical layout and desirable location, presents a fantastic opportunity to establish yourself in a well-regarded area of Swindon. Offering easy access to local amenities and major transport routes, it combines convenience with comfortable living.






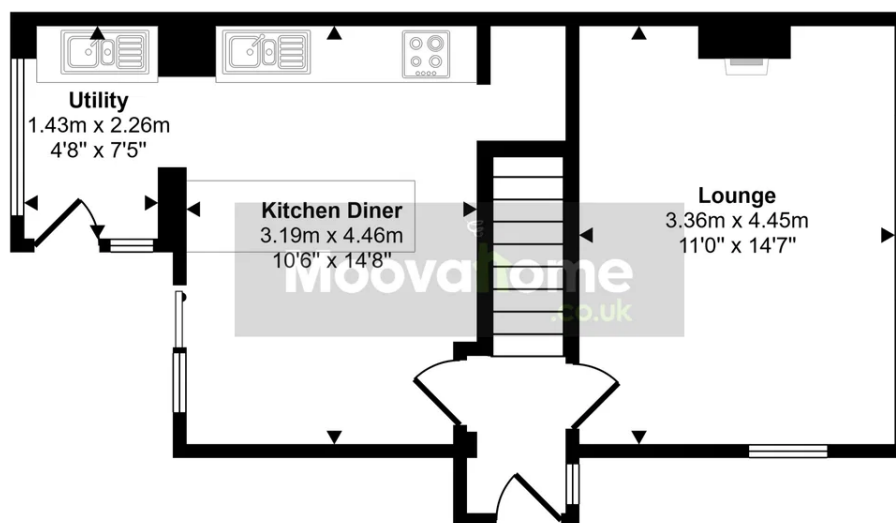


Ground Floor
Approx 38 sq m / 414 sq ft

This floorplan is only for illustrative purposes and is not to scale. Measurements of rooms, doors, windows, and any items are approximate and no responsibility is taken for any error, omission or mis-statement. Icons of items such as bathroom suites are representations only and may not look like the real items. Made with Made Snappy 360.

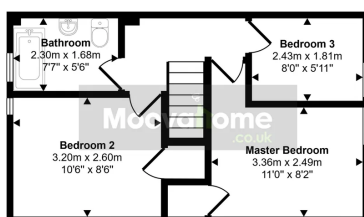

First Floor
Approx 34 sq m / 367 sq ft

This floorplan is only for illustrative purposes and is not to scale. Measurements of rooms, doors, windows, and any items are approximate and no responsibility is taken for any error, omission or mis-statement. Icons of items such as bathroom suites are representations only and may not look like the real items. Made with Made Snappy 360.

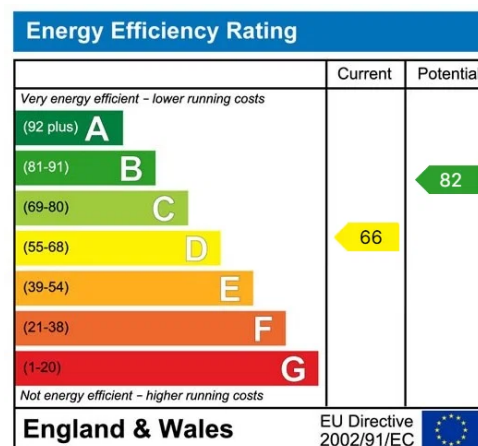

Moovahome

20 Ergo Business Park Kelvin Road, Swindon, SN3 3JW

01793 512345

hello@moovahome.co.uk

<https://moovahome.co.uk/>

