

110 Regent House Hubert Road, Brentwood

£179,995

110 Regent House Hubert Road

Brentwood

Council Tax band: TBD

Tenure: Leasehold

EPC Energy Efficiency Rating: C

EPC Environmental Impact Rating: C

- Concierge 9 - 5
- Allocated Parking
- 7th Floor with stunning views
- Well presented
- Close to local amenities
- Walking distance to Brentwood mainline station









Hallway
3' 6" x 8' 11" (1.07m x 2.72m)

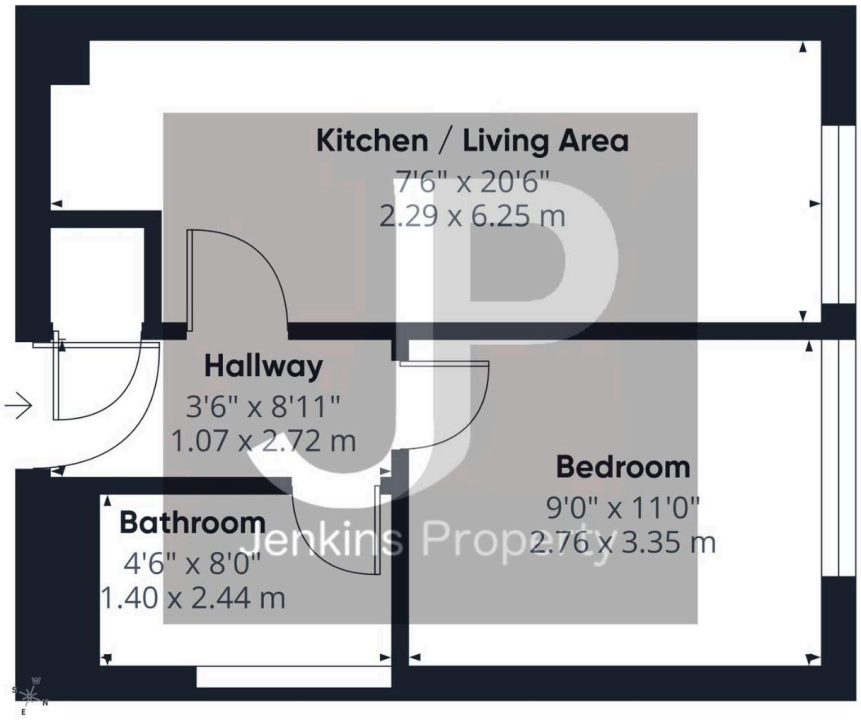
Kitchen / Living Area
7' 6" x 20' 6" (2.29m x 6.25m)

Bedroom
9' 1" x 11' 0" (2.76m x 3.35m)

Bathroom
4' 7" x 8' 0" (1.40m x 2.44m)

Allocated parking

Concierge 9 - 5



Approximate total area(1)

328 ft²

30.5 m²

(1) Excluding balconies and terraces

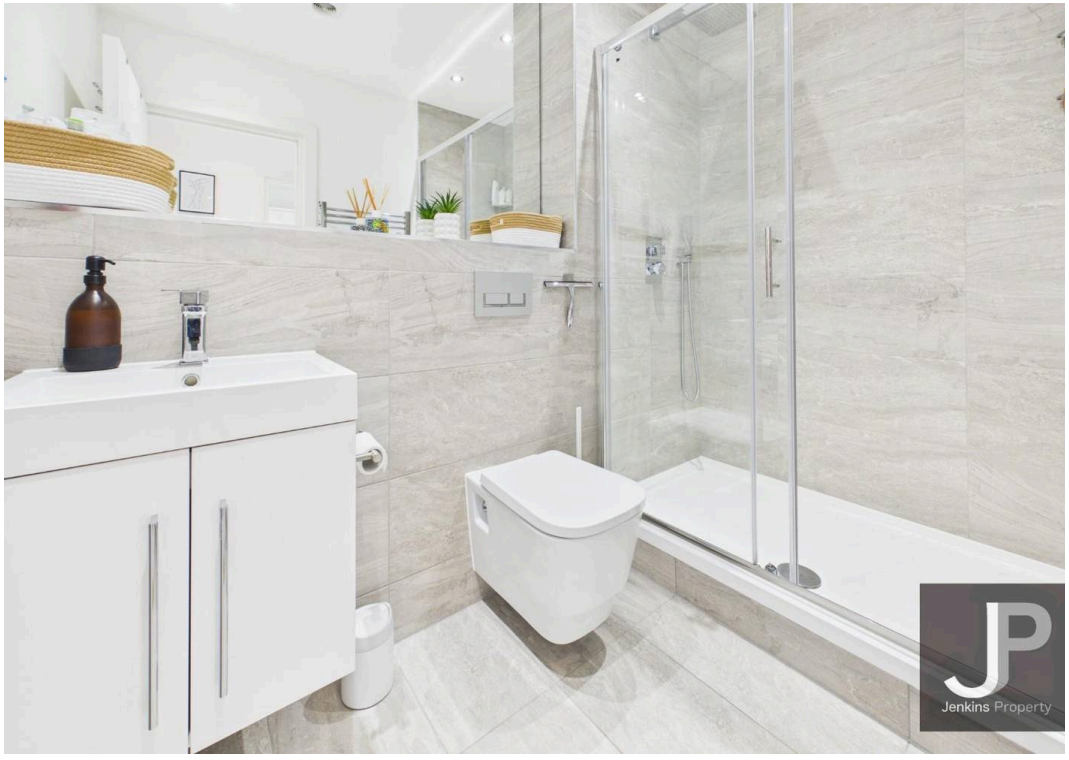
Calculations reference the RICS IPMS 3C standard. Measurements are approximate and not to scale. This floor plan is intended for illustration only.

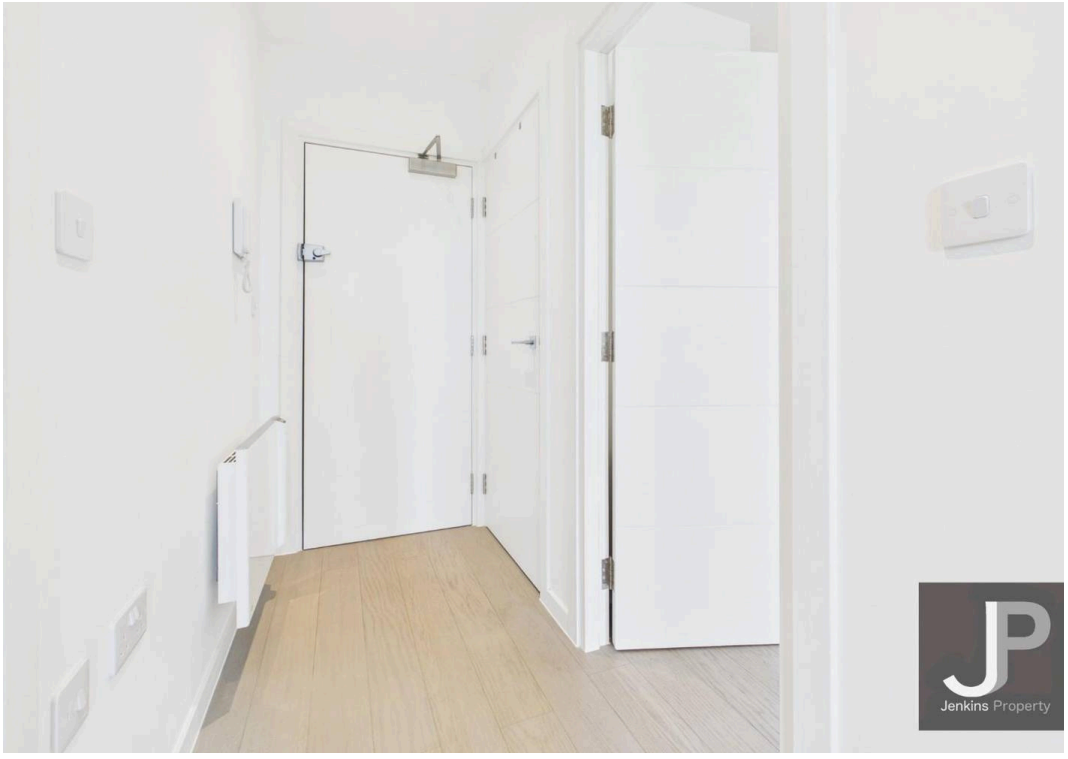
GIRAFFE360



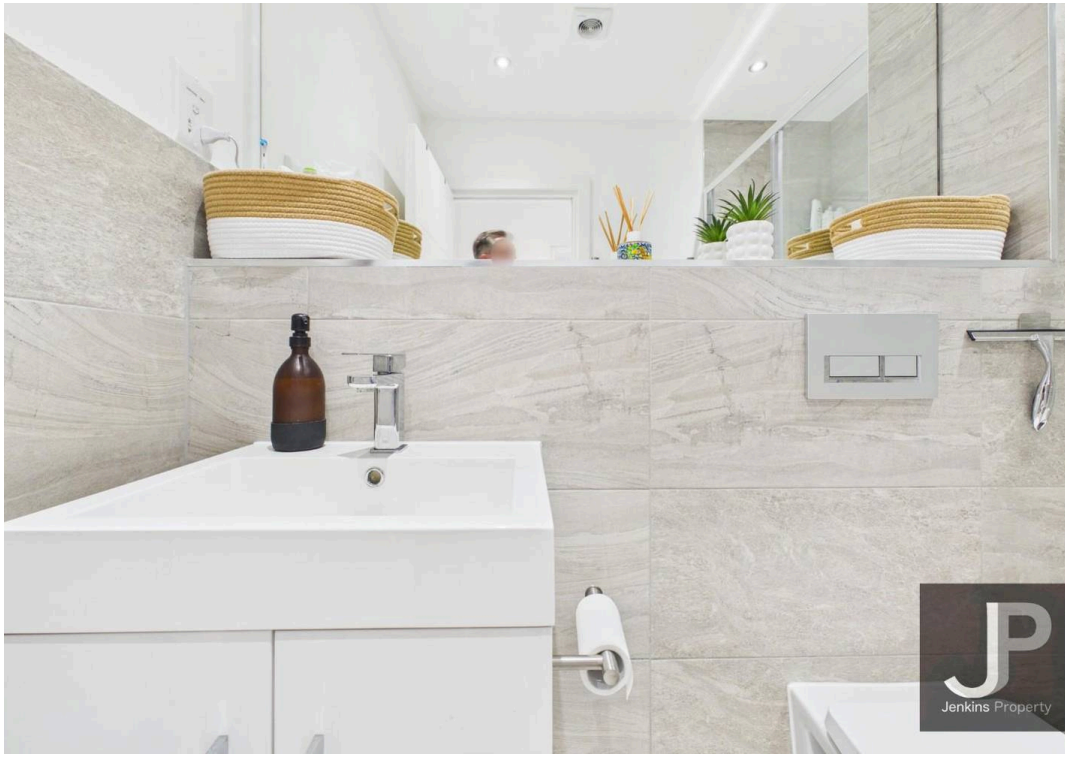
ALLOCATED PARKING

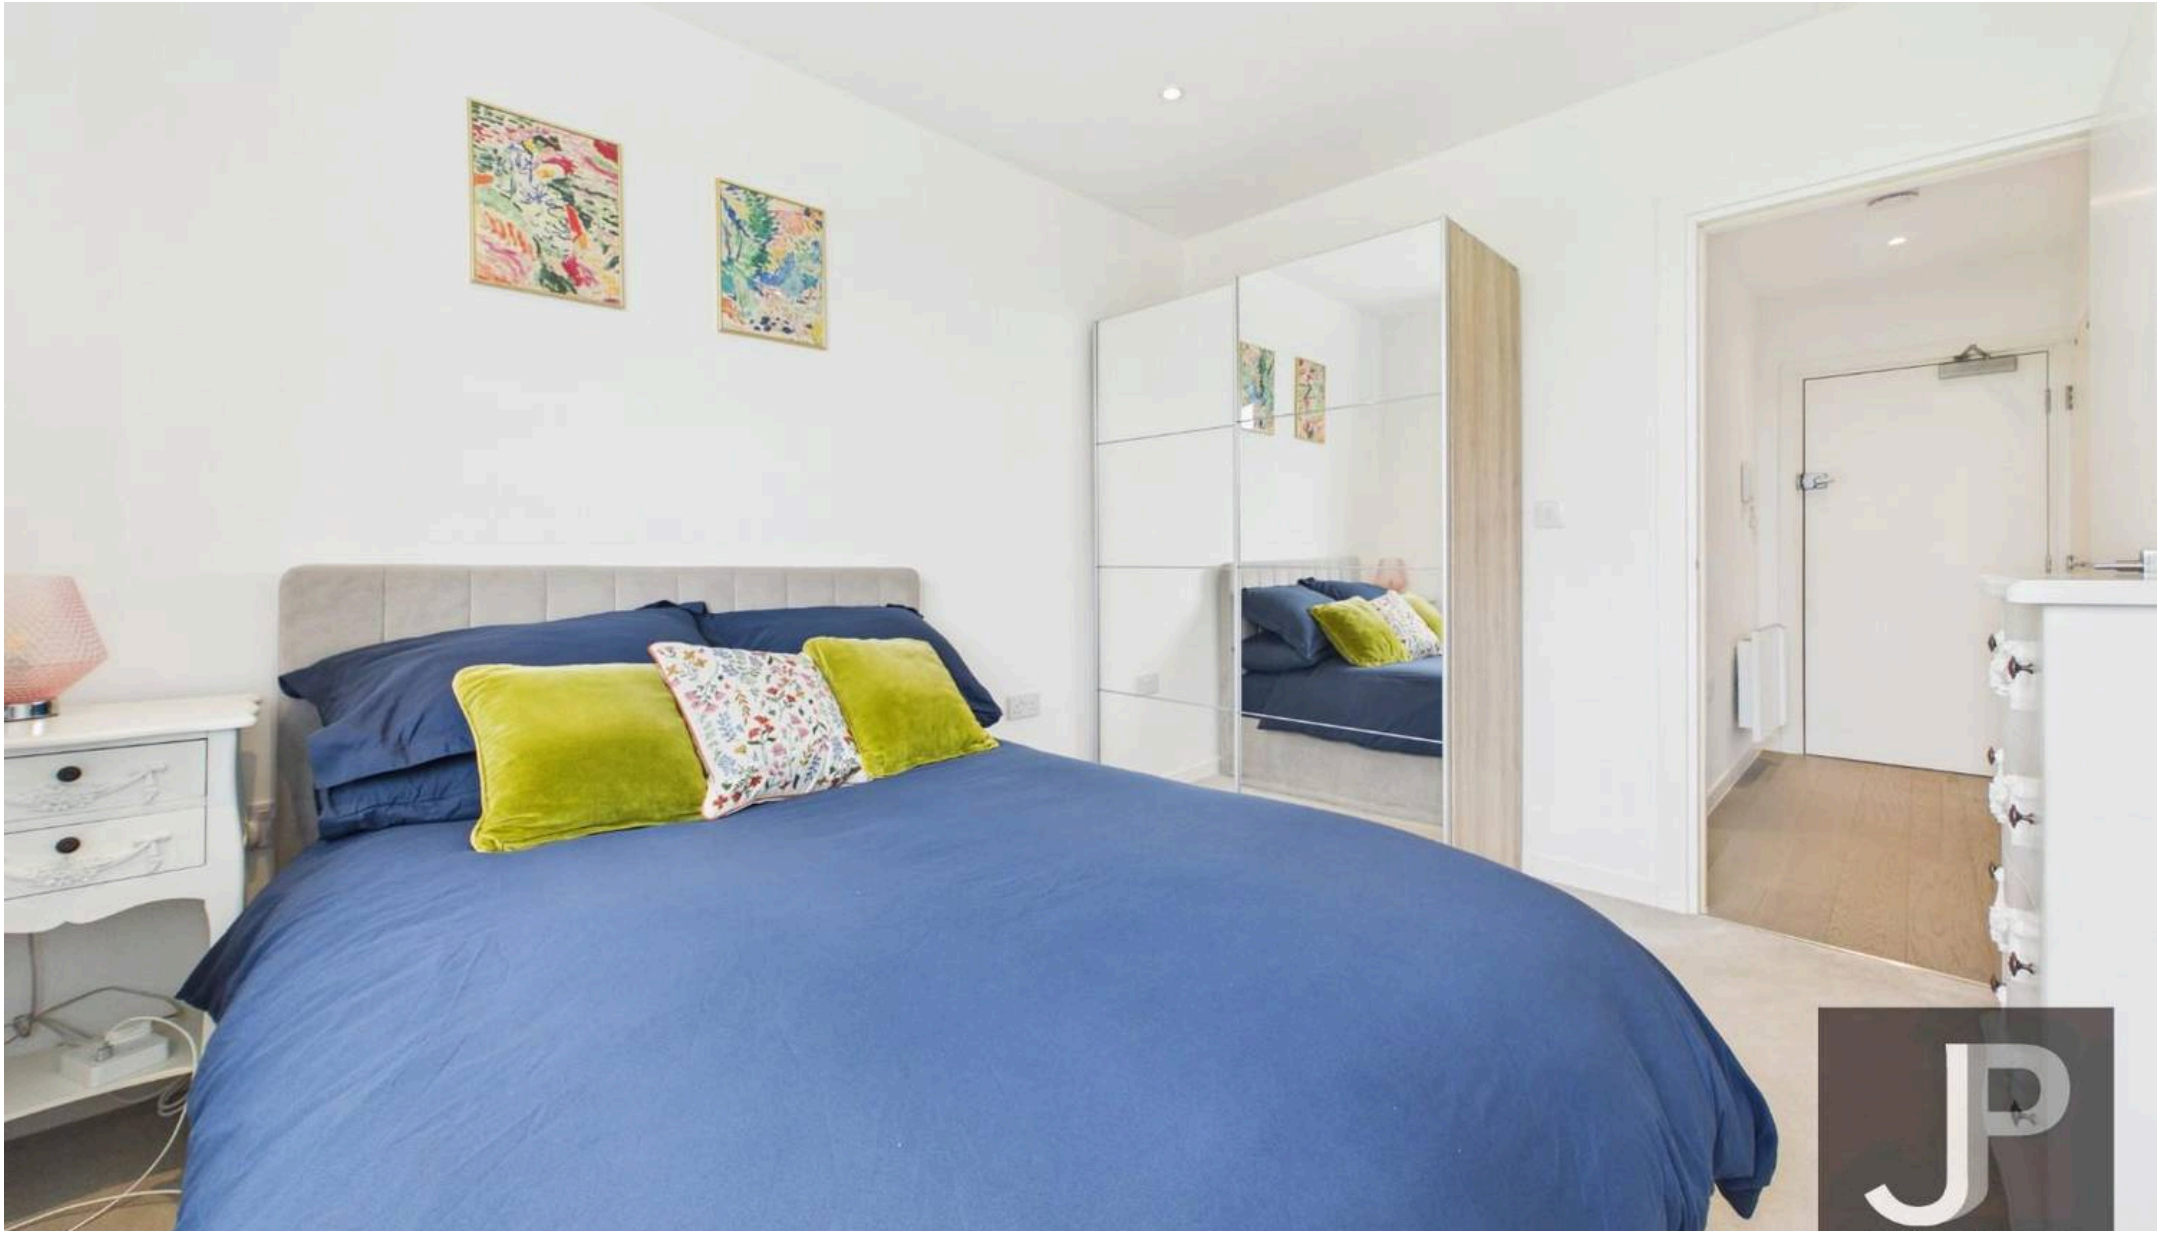
1 Parking Space


JP
Jenkins Property


JP
Jenkins Property


JP
Jenkins Property


JP
Jenkins Property



Jenkins Property

17 Ongar Road, Brentwood - CM15 9AU

01277228620 • paul@jenkins-property.com • www.jenkins-property.com/