

Ferry Street

London, E14

Offers in Excess of £950,000,

Stunningly set within a private gated estate, this handsome 4 bedroom modern Townhouse offers four floors of bright and spacious interiors, and an abundance of outside space, views of the River Thames and private off-street parking.

CHESTERTONS









Ferry Street

London, E14

- Freehold Townhouse
- Four Bedrooms | Two Bathrooms
- 1,772sq ft of Internal Living Space
- Fantastic Outside Space
- East-Facing River Thames Views
- Excellent Riverside Location
- Private Off-Street Parking
- Sold Chain Free



This handsome end of terrace townhouse is full of charm and character and spans over 1750sqft (including garage), a private terrace and balcony. The accommodation comprises of four bedrooms, two bathrooms, a separate fitted kitchen, two reception rooms, a handy separate utility room and guest W/C. Both reception rooms have direct access on to their own private outside space, with a balcony on the first floor and a large roof terrace on up on the third. Both areas offer fantastic south-facing views over the communal gardens towards the River Thames, the Cutty Sark and the Greenwich Old Naval College. The property also has its own front garden and offers a complete serene setting, whilst located moments away from the greens of Mudchute Park and Farm.


The DLR connections of Island Gardens and Mudchute are within a few hundred metres walk, and the house is also located within the catchment area for Canary Wharf College. Ideally located close to the River Taxi and the Greenwich Foot Tunnel.

Tenure:	Freehold
Service Charge:	£986pa approx
Ground Rent:	N/A
Local Authority:	Tower Hamlets
Council Tax Band:	F

Chestertons Canary Wharf & Greenwich Sales

Harbour Island
28 Harbour Exchange Square
London
E14 9GE
canarywharf@chestertons.co.uk
020 7510 8300
chestertons.co.uk

Ferry Street, E14

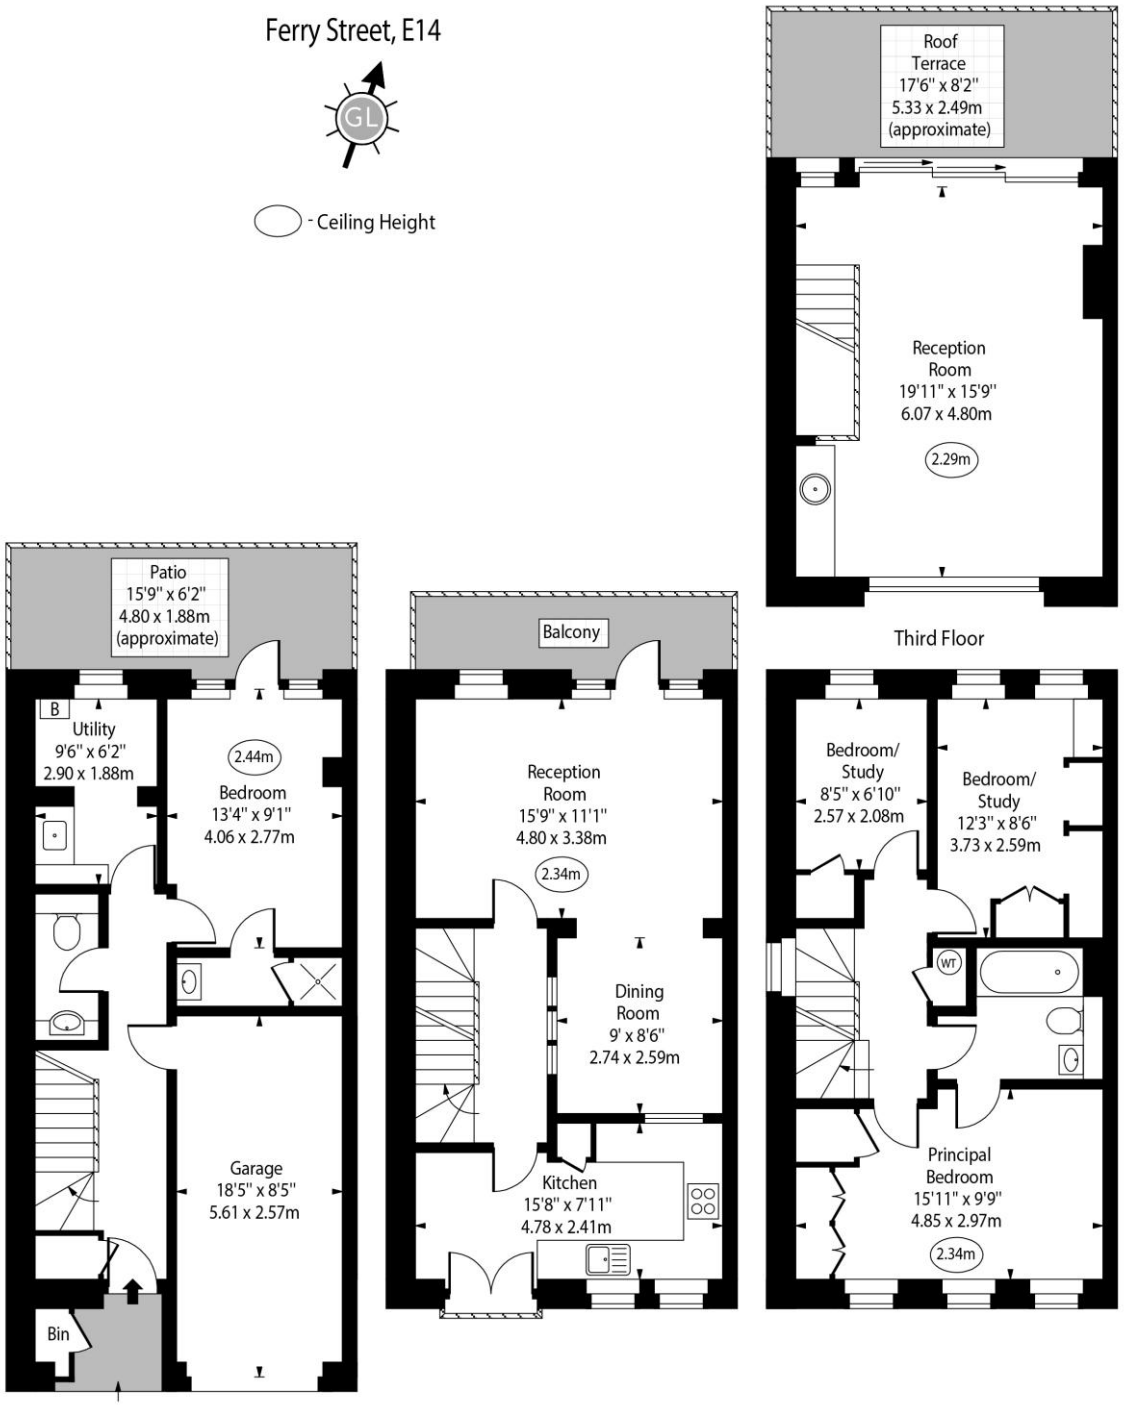

Approx Gross Internal Area 1772 Sq Ft - 164.62 Sq M

(Including Garage)

Every attempt has been made to ensure the accuracy of the floor plan shown.
However, all measurements, fixtures, fittings, and data shown are approximate interpretations and for illustrative purposes only. Measured according to the RICS. Not To Scale.

www.goldlens.co.uk

Ref. No. 030080K

Chesterton UK Services Limited trading as Chestertons for themselves and for the vendor of this property whose agents they are, give notice that (i) these particulars do not constitute any part of an offer or contract,(ii) all statements contained within these particulars are made without responsibility on the part of Chestertons or the vendor, (iii) whilst made in good faith, none of the statements contained within these particulars are to be relied upon as a statement or representation of fact, (iv) any intending purchasers must satisfy themselves by inspection or otherwise as to the correctness of each of the statements contained within these particulars, (v) the vendor does not make or give either Chestertons or any person in their employment any authority to make or give representation or warranty whatsoever in relation to this property. Wide angle lenses may be used. ©Copyright Chestertons | Chesterton UK Services Limited | Registered Office 40 Connaught Street, Hyde Park, London W2 2AB Registered Company Number 05334580.

This paper is 100% recyclable