


Ingham Road


London, NW6

£1,950 per month
(£450 per week)

A recently refurbished top floor 1 bedroom flat with roof terrace, located within walking distance of the ESCP Europe Business School, Fortune Green Road and Finchley Road.

CHESTERTONS

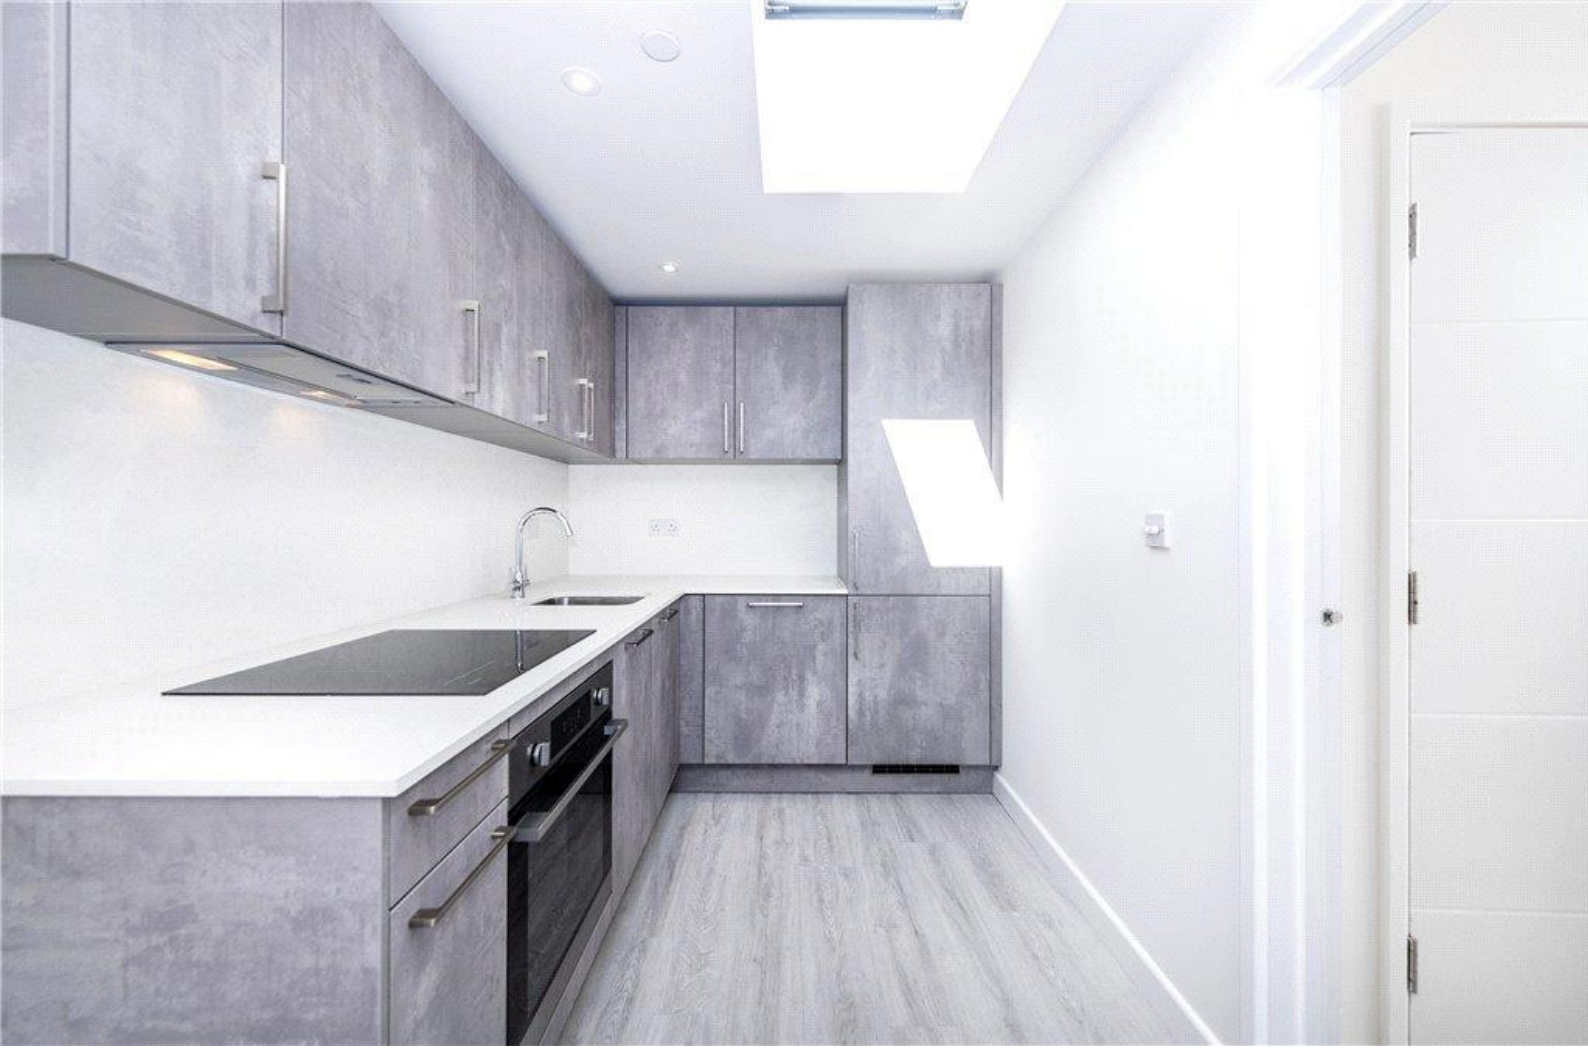

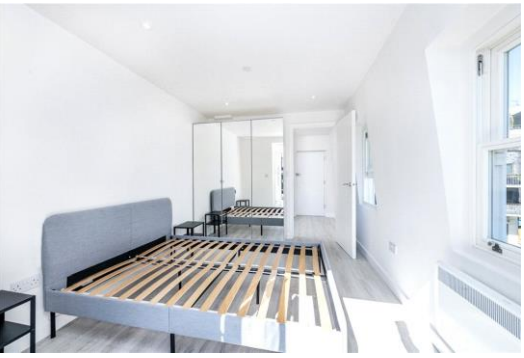





Ingham Road


London, NW6

- 1 Bedroom
- 1 Bathroom
- Private roof terrace
- Furnished
- Wood flooring throughout



A recently refurbished top floor 1 bedroom flat with roof terrace, located within walking distance to ESCP Europe Business School, Fortune Green Road and Finchley Road. The apartment benefits from modern deco, wood flooring throughout and private terrace.

Minimum Term:	12 months
Deposit Required:	£2,250.00
Local Authority:	London Borough of Camden
Council Tax Band:	D
EPC Rating: D	
Furnished	

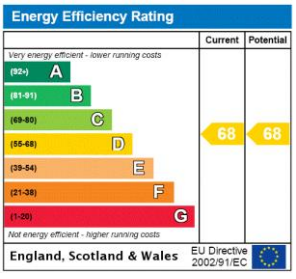


Chestertons B&B Lettings

chestertons.co.uk

Additional tenant charges apply (fees apply to non-AST tenancies only)
Tenancy Agreement Fee: £300
References per Tenant/Guarantor: £60
Inventory check (approx. £100 – £250 inc. VAT)
chestertons.co.uk/property-to-rent/applicable-fees

Ingham Road, NW6

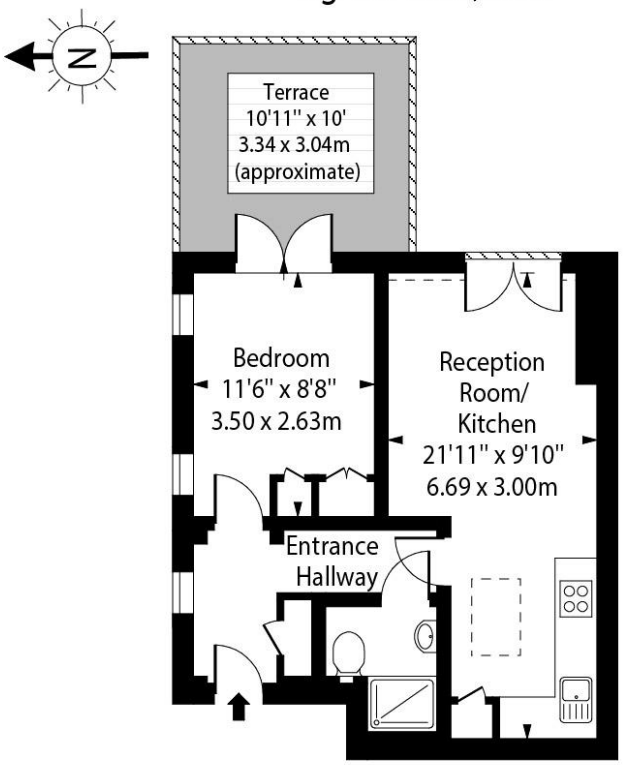

Third Floor

Approx Gross Internal Area 389 Sq Ft - 36.11 Sq M

For Illustration Purposes Only - Not To Scale Floor Plan by www.nogaphotostudio.com Ref: No.43132

This floor plan should be used as a general outline for guidance only. Any intending purchaser or lessee should satisfy themselves by inspection,searches, enquiries and full survey as to the correctness of each statement. Any areas, measurements or distances quoted are approximate and should not be used to value a property or be the basis of any sale or let.

Chesterton Global Ltd trading as Chestertons for themselves and for the vendor of this property whose agents they are, give notice that (i) these particulars do not constitute any part of an offer or contract,(ii) all statements contained within these particulars are made without responsibility on the part of Chestertons or the vendor, (iii) whilst made in good faith, none of the statements contained within these particulars are to be relied upon as a statement or representation of fact, (iv) any intending purchasers must satisfy themselves by inspection or otherwise as to the correctness of each of the statements contained within these particulars, (v) the vendor does not make or give either Chestertons or any person in their employment any authority to make or give representation or warranty whatsoever in relation to this property. Wide angle lenses may be used. ©Copyright Chestertons | Chesterton Global Ltd | Registered Office 40 Connaught Street, Hyde Park, London W2 2AB Registered Company Number 05334580.

This paper is 100% recyclable