
Cromwell Road

London • • SW5 0SS

Per Month: £2,200 Per Month

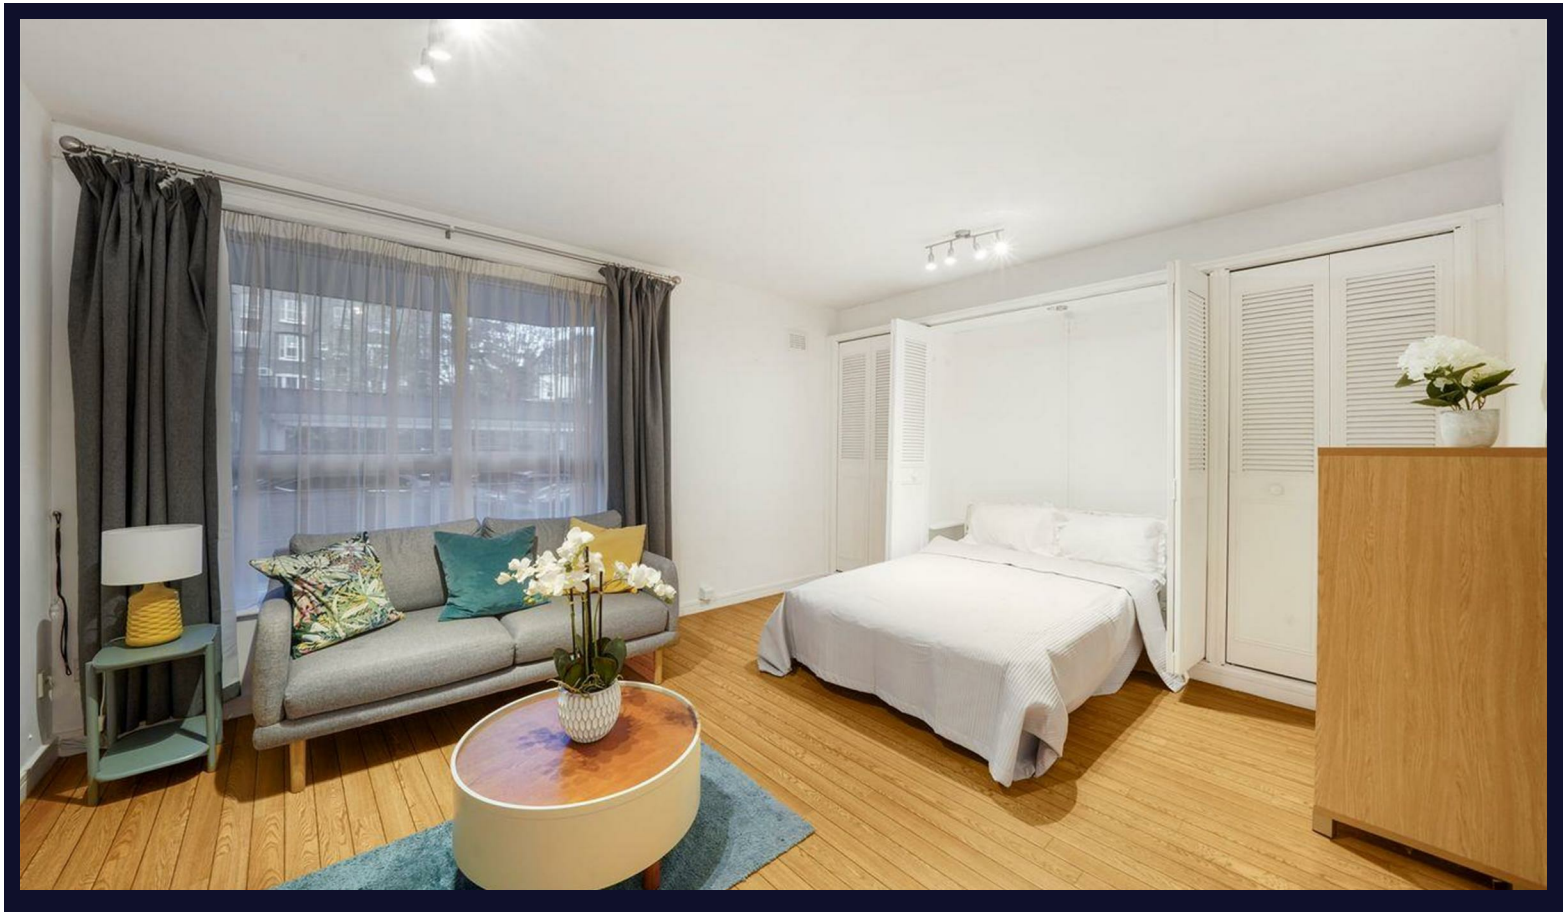

coopers

est 1986

Cromwell Road

London • • SW5 0SS

A well-presented studio flat situated within the popular Sherborne Court development on Cromwell Road, London SW5 with 24 hour porterage. The property is in good order throughout and offers comfortable living accommodation, making it an ideal choice for a professional tenant seeking a conveniently located central London home.

The studio benefits from a surprisingly quiet setting and a practical layout, comprising a spacious studio living area with an open-plan kitchen, creating a practical and contemporary living space, together with a bathroom.

Sherborne Court is ideally positioned for the excellent amenities, shops, restaurants and very close to transport links of Earls Court and Gloucester Road and High St Kensington, offering easy access throughout central London and the surrounding areas.

An ideal rental opportunity in a highly convenient location.

AVAILABLE NOW

STUDIO APARTMENT

MODERN KITCHEN AND BATHROOM

IMACCULATELY PRESENTED

EXCELLENT TRANSPORT LINKS

GREAT LOCATION

These particulars are intended as a guide and must not be relied upon as statements of fact. Your attention is drawn to the Important Notice on the last page.












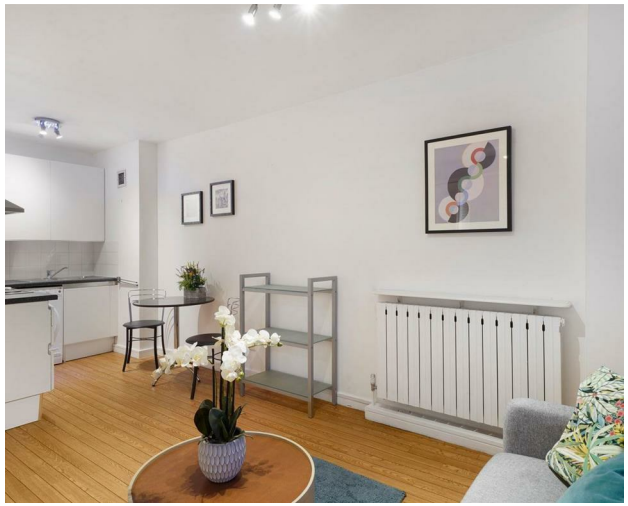

Schools:

A well-presented studio flat situated within the popular Sherborne Court development on Cromwell Road, London SW5 with 24 hour porterage. The

Train:

Car:

M4, A40, M25, M40

Council Tax Band:


B

(Distances are straight line measurements from centre of postcode)



Sherborne Court, SW5 0SS

Approx Gross Internal Area = 30.9 sq m / 333 sq ft

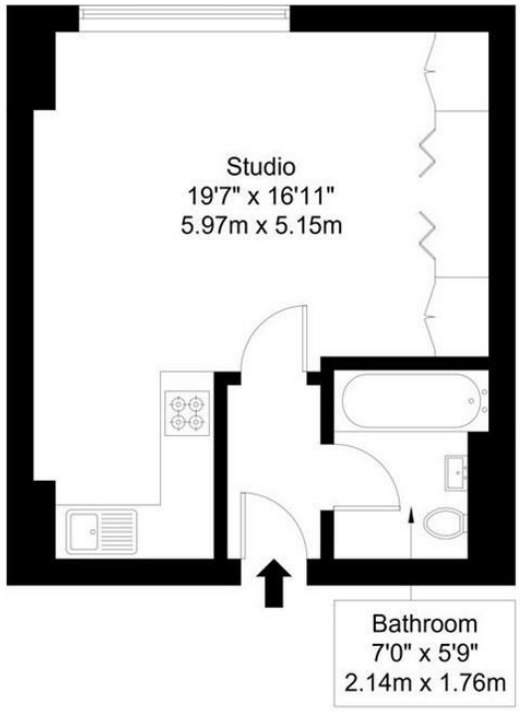

Ground Floor

Ref :

Copyright BLEU PLAN

The Floor plan is not to scale and measurements and areas shown are approximate and therefore should be used for illustrative purposes only. The plan has been prepared in accordance with the RICS code of Measuring Practice and whilst we have confidence in the information produced it must not be relied on. Maximum lengths and widths are represented on the floor plan. If there is any aspect of particular importance, you should carry out or commission your own inspection of the property.
Copyright @ BleuPlan


coopers est 1986

0207 580 9658

22 Cleveland Street, Fitzrovia, London, W1T 4JB

info@coopersoflondon.co.uk

CoopersResidential.co.uk

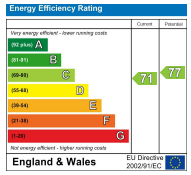

Important Notice: These particulars, whilst believed to be accurate are set out as a general outline only for guidance and do not constitute any part of an offer or contract. Intending purchasers should not rely on them as statements or representation of fact, but must satisfy themselves by inspection or otherwise has the authority to make or give any representation or warranty in respect of the property.