



3 Windmill Place Vivian
Bristol, Somerset


Boardwalk Certified  Company



Windmill Place

WINDMILL HILL

APPROXIMATE FLOOR AREA
85.2 SQM / 917 SQFT

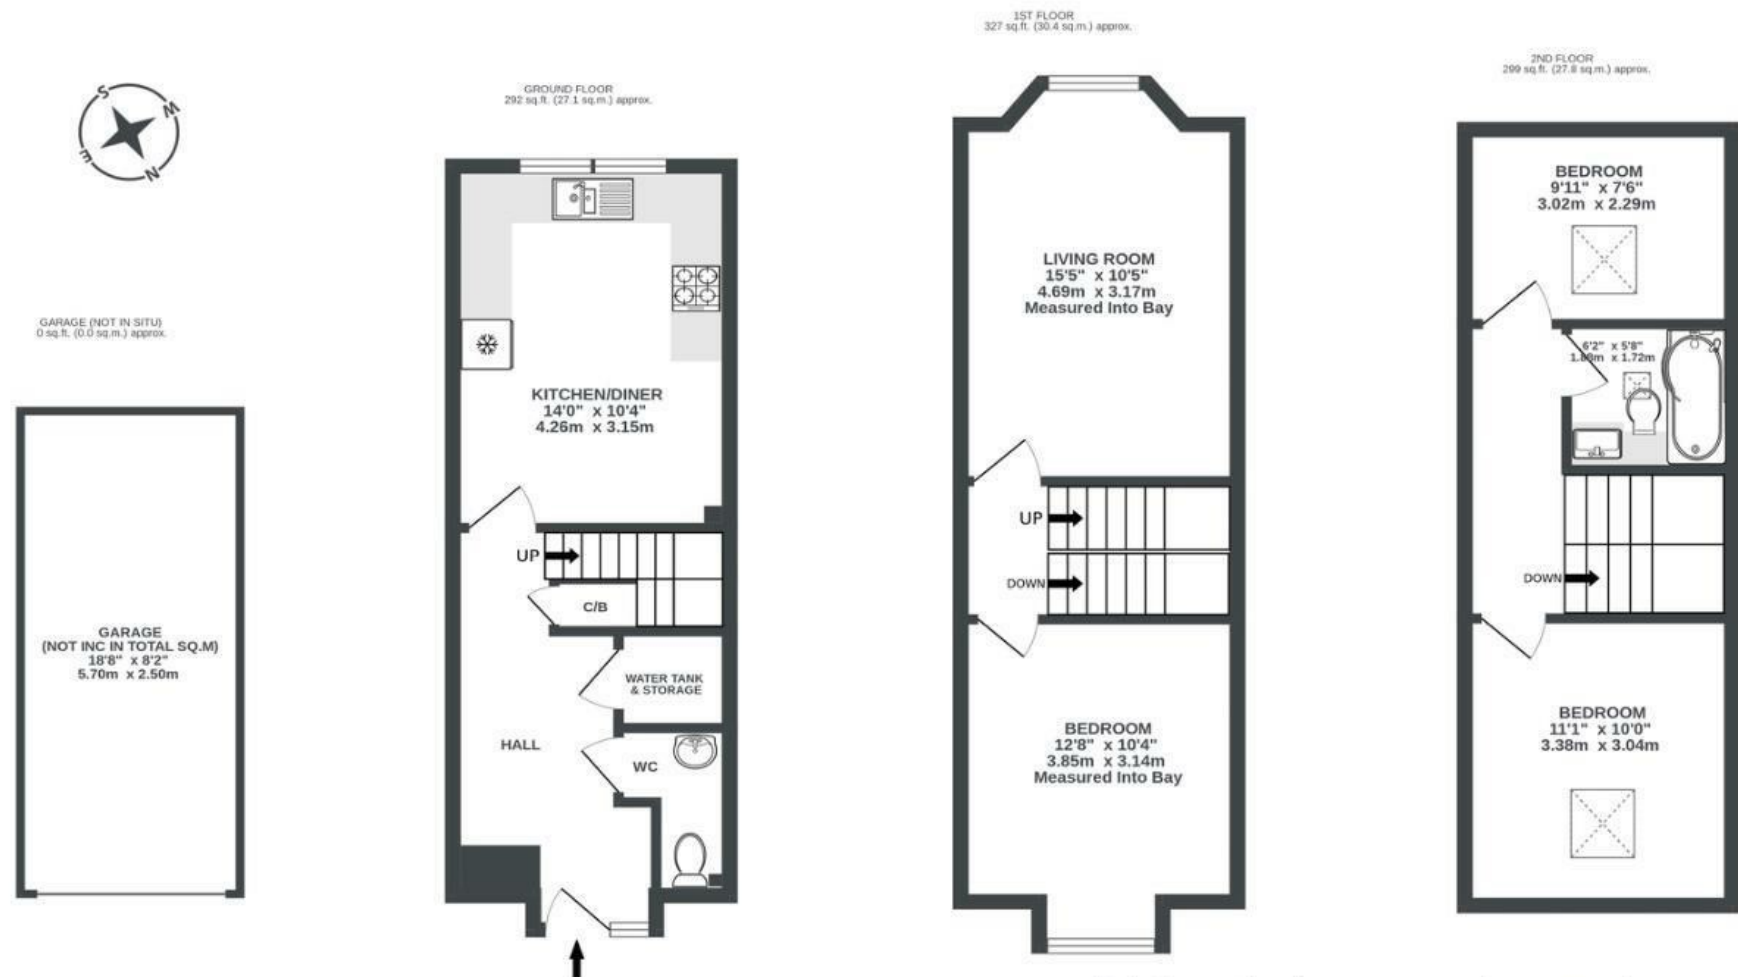

Illustrations are for reference purposes only, measurements are approximate, not to scale.