



Pinaroo 7A The Square

Yardley Hastings NN7 1EU

FINE & COUNTRY

Pinaroo 7A The Square

Yardley Hastings NN7 1EU



Quietly located and discreetly set back from the village lane, this stone built detached property has been architecturally designed and built. The owners design emphasis was to build a home which would lend itself to entertaining friends and family, both inside and out. This has been wholly achieved, having a stunning, generously proportioned sitting room with an impressive fireplace, expansive kitchen/dining room and a wrap around very sheltered garden.

The accommodation comprises: Entrance hall, Cloakroom, Sitting room with open fireplace and log burning stove, Kitchen/dining/family room with direct access to a conservatory, Utility room, Three bedrooms, walk in wardrobe to the Master bedroom, Family bathroom, Garage, Off road parking, Terraced gardens surrounding the property, Outbuildings and an alternative vehicle access to the rear.

Property walk through

The property stands elevated from the gravel driveway with steps up to a traditional storm porch with a pantile roof sheltering the entrance door. Through the door is a reception lobby with a hallway leading off. From the lobby the staircase rises to the first floor having a useful store area under. The part tiled cloakroom is located in the hallway.

Doors open from the lobby to an impressive sitting room featuring a striking floor to ceiling brick built fireplace with a brass summer beam over which houses a wood burning stove. Wall lights are arranged around the room and there is an exposed ceiling beam. Windows attract natural light from two aspects and double doors open to the conservatory.

The kitchen/dining room stands at the end of the hallway and is very generously proportioned. There are an extensive range of natural wood cabinets, some glass fronted at a higher level and various drawer units. There is a centrally located gas fired "AGA" which is housed within an ornamental fireplace with a butler sink located nearby. An island unit provides two electric hob plates and incorporates a wine rack and shelved areas. A housing is available for an upright fridge freezer whilst a timber upright and beamed ceiling offer interesting features. This kitchen can accommodate a large table and chairs making this an ideal room to engage with friends and family. A door opens to a utility area which has plumbing installed for a washing machine and a wall mounted gas boiler serving the central heating and hot water systems. A door opens from here into the garden.

The conservatory is created using two existing stone walls and the addition of double glazed panels under a Perspex roof to the other two sides. It offers a comfortable haven to relax and unwind with pleasant views over the garden. Window openers allow a gentle flow of air and a door opens directly into the garden.

First Floor

The landing on the first floor diverges in two directions, one leading to the master bedroom with its spacious walk in wardrobe and windows to three sides. An additional bedroom on this area of landing is arranged currently as a study but is a good size for the smallest of the bedrooms. Opposite is the family shower room which is effectively a wet room, fully tiled to floors and ceiling with a walk in shower and protective screen. A WC and wash basin are also in situ.

The landing which leads in the opposite direction accesses a room which proportionally to the other bedrooms is second in size and of ample floorspace. This room has double aspect windows with attractive shuttering.

Outside

A gated access at the front provides pedestrian access to the gardens which wrap around the property. Various flower beds have been created, attractively dressed with pantiles and red brick edging. The flower beds have been arranged on differing levels and interspersed here and there with areas of lawn and also a pond. Patio is laid extensively around the property creating external seating areas of choice to enjoy al fresco dining or otherwise to allow a gathering of friends to mingle and congregate.

Two outbuildings can be found in the garden, a spacious stone barn ideal for workshop purposes and a brick building, absolutely for storage of all a gardeners necessary implements which also has a rear access from the Northampton Road. A single garage stands to the front of the property with off road parking alongside.





Disclaimer

Whilst we endeavour to make our sales particulars accurate and reliable, if there is any point which is of particular importance to you please contact the office and we will be pleased to verify the information for you. Do so, particularly if contemplating travelling some distance to view the property. The mention of any appliance and/or services to this property does not imply that they are in full and efficient working order, and their condition is unknown to us. Unless fixtures and fittings are specifically mentioned in these details, they are not included in the asking price. Some items may be available subject to negotiation with the Vendor.

Notice to purchasers

In order that we meet legal obligations, should a purchaser have an offer accepted on any property marketed by us they will be required to undertake a digital identification check. We use a specialist third party service to do this. There will be a non refundable charge of £18 (£15+VAT) per person, per purchase, for this service.











Approximate Gross Internal Area
 Ground Floor = 94.0 sq m / 1,012 sq ft
 First Floor = 80.5 sq m / 866 sq ft
 Garage = 15.4 sq m / 166 sq ft
 Stores = 24.3 sq m / 261 sq ft
 Total = 214.2 sq m / 2,305 sq ft

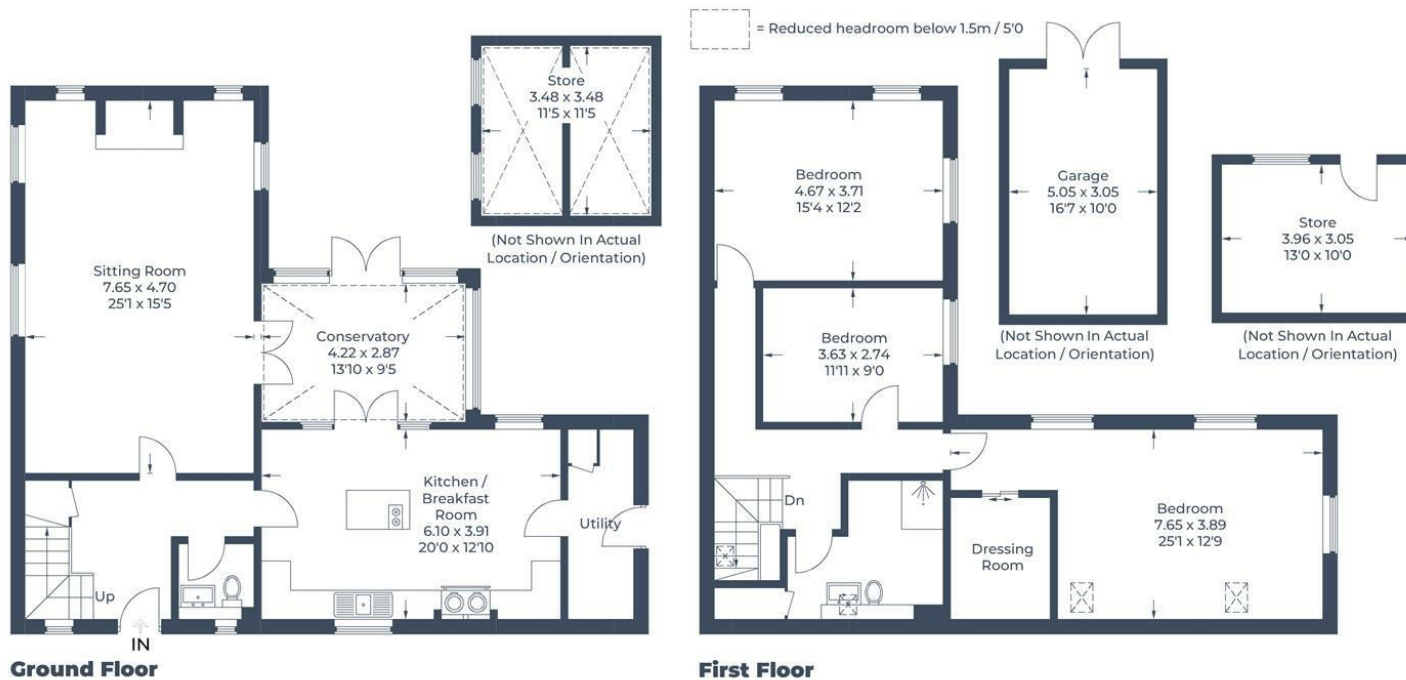


Illustration for identification purposes only,
 measurements are approximate, not to scale.
 © CJ Property Marketing Produced for Fine Country



Energy Efficiency Rating		Current	Potential
Very energy efficient - lower running costs			
(92 plus) A			
(81-91) B			
(69-80) C			
(55-68) D			
(39-54) E			
(21-38) F			
(1-20) G			
Not energy efficient - higher running costs			
England & Wales		EU Directive 2002/91/EC	

Environmental Impact (CO ₂) Rating		Current	Potential
Very environmentally friendly - lower CO ₂ emissions			
(82 plus) A			
(61-81) B			
(49-60) C			
(35-48) D			
(19-34) E			
(11-38) F			
(1-20) G			
Not environmentally friendly - higher CO ₂ emissions			
England & Wales		EU Directive 2002/91/EC	

FINE & COUNTRY

1 Silver End, Olney,
 Bucks MK46 4AL
 01234 975999 olney@fineandcountry.com
www.fineandcountry.co.uk

These particulars, whilst believed to be accurate are set out as a general outline only for guidance and do not constitute any part of an offer or contract. Intending purchasers should not rely on them as statements or representation of fact, but must satisfy themselves by inspection or otherwise as to their accuracy. We have not carried out a detailed survey nor tested the services, appliances and specific fittings. Room sizes should not be relied upon for carpets and furnishings. The measurements given are approximate. No person in this firm's employment has the authority to make or give any representation or warranty in respect of the property.