Westmead

Maidenhead • Berkshire • SL6 7HQ

Guide Price: £500,000



coopers

est 1986

Westmead

Maidenhead • Berkshire • SL6 7HQ

A well presented three bedroom terraced home, ideally situated on Westmead, a highly sought after residential road in Furze Platt. The property has a convenient location, within close proximity to a range of local shops, schools and green spaces, whilst also offering excellent transport links, including Furze Platt railway station and Maidenhead railway station, providing access to the Elizabeth Line. The ground floor accommodation comprises a spacious entrance hallway, with doors leading to a downstairs WC, an 19ft living space, 17ft play room and 13ft kitchen. The property offers three bedrooms, including a generous 14ft main bedroom with fitted wardrobes, an 11ft second bedroom and a 10ft third bedroom, alongside a family bathroom. Outside the property benefits from off street parking and rear gardens, with the added advantage of a versatile garden room. The garden also allows rear access to the property with an additional parking space.

Three bedroom house

Off street parking

19ft open plan living space

Cul de sac location

Excellent nearby schools

Walking distance to train station

13ft kitchen

19ft reception room

14ft main bedroom

Private rear garden with outbuilding

These particulars are intended as a guide and must not be relied upon as statements of fact. Your attention is drawn to the Important Notice on the last page.

















Westmead, Maidenhead, SL6

Approximate Area = 1074 sq ft / 99.7 sq m
Outbuilding = 116 sq ft / 10.7 sq m
Total = 1190 sq ft / 110.4 sq m
For identification only - Not to scale

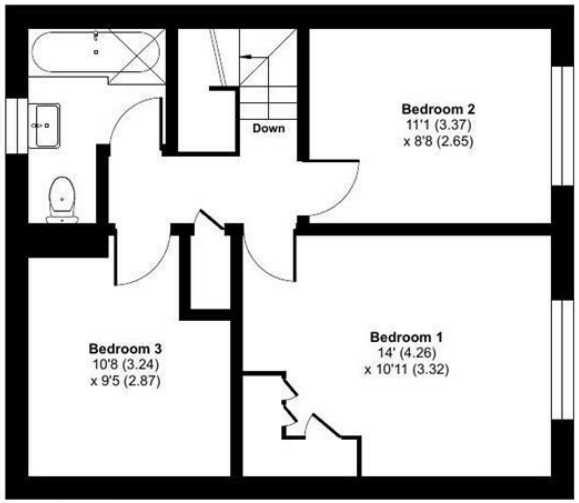

FIRST FLOOR

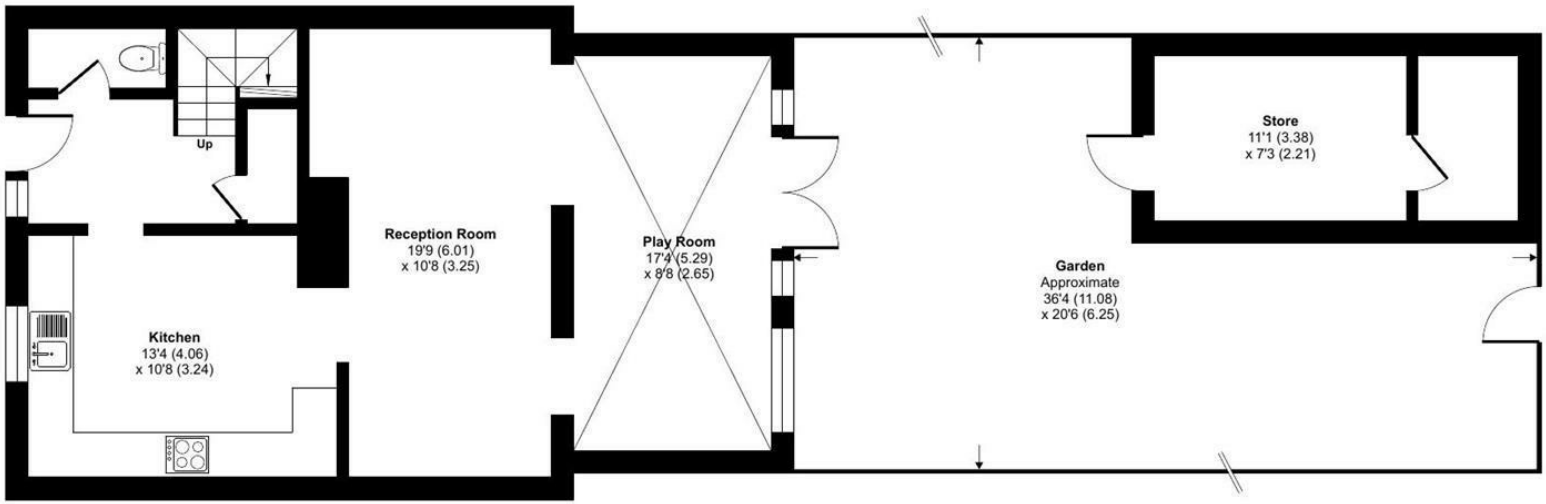

GROUND FLOOR


Floor plan produced in accordance with RICS Property Measurement 2nd Edition, Incorporating International Property Measurement Standards (IPMS2 Residential). ©nichecom 2026. Produced for Coopers. REF: 1540589

coopers est 1986

coopers est 1986

42 Queen Street, Maidenhead,
, SL6 1HZ
maidenhead@coopersresidential.co.uk

CoopersResidential.co.uk

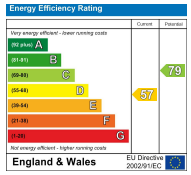

Important Notice: These particulars, whilst believed to be accurate are set out as a general outline only for guidance and do not constitute any part of an offer or contract. Intending purchasers should not rely on them as statements or representation of fact, but must satisfy themselves by inspection or otherwise has the authority to make or give any representation or warranty in respect of the property.