



Symonds
& Sampson

Robins Wood Drive
Ferndown, Dorset, BH22 9RY

5

Robins Wood Drive
Ferndown
BH22 9RY



- A wonderful part-completed project awaiting the final finish
 - Spacious accommodation throughout
 - Versatile and flexible living
 - A short walk from the Town Centre
- Walking access to the local nature reserve and trailways
 - Double garage, ample parking, and great scope
- Five or six bedrooms, three or four reception rooms

Guide Price **£525,000**

Freehold

Wimborne Sales
01202 843190
wimborne@symondsandsampson.co.uk



AN INTRODUCTION

A wonderful opportunity to complete a project which has undergone a large schedule of work, including extensions and refurbishments. The property is situated a short distance from Ferndown Town Centre as well as wonderful local walks through protected woodland. Currently, the property is priced due to it being 70% completed.

ACCOMMODATION

Extremely versatile living accommodation with several bedrooms and reception rooms. Great scope for office space, music rooms or a possible annexe area. On the edge of "Slop Bog" nature reserve, as well as the town centre with a large array of mainstream shops such as M&S food hall and Tesco, as well as local bistros and shops.

OUTSIDE

The front of the home offers off-road parking for numerous cars and vehicles as well as a lawned area and well-placed tree, shrub and hedge borders. The rear has been landscaped with a large patio area, ideal for entertaining, as well as a large lawn. The garden is tiered on two levels and has a shed and an area for a greenhouse.

SITUATION

Set close to the nature reserve and miles of wonderful, protected heath and forest walks. This fantastic opportunity is also a stroll or a short drive from Ferndown town centre, with an array of amenities such as Costa Coffee, Tesco, M&S food hall, and a wide range of local businesses and cafes.

DIRECTIONS

What three words [///congratulations.hails.lope](#)

SERVICES

All mains services

EPC Rating - D. Council Tax Band E.

MATERIAL INFORMATION

Broadband and mobile telephone connectivity can be found on Ofcom's website.

The home is 70% complete and requires full sign-off from building control; however, all planning permission is in place, we have been told.



Robins Wood Drive, Ferndown

Approximate Area = 2376 sq ft / 220.7 sq m

Garage = 242 sq ft / 22.4 sq m


Outbuilding = 146 sq ft / 13.5 sq m

Total = 2764 sq ft / 256.6 sq m

For identification only - Not to scale



Energy Efficiency Rating		
	Current	Potential
Very energy efficient - lower running costs		
(92 plus) A		
(81-91) B		
(69-80) C		
(55-68) D		
(39-54) E		
(21-38) F		
(1-20) G		
Not energy efficient - higher running costs		
England & Wales	59	72
	EU Directive 2002/91/EC	

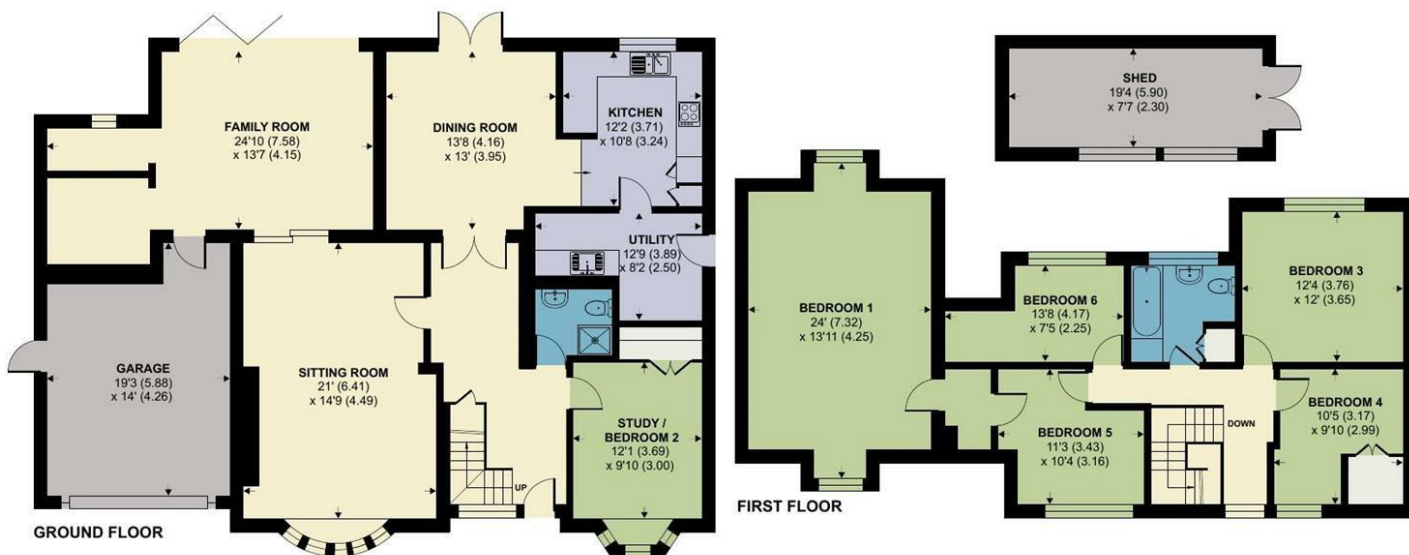

Floor plan produced in accordance with RICS Property Measurement 2nd Edition, Incorporating International Property Measurement Standards (IPMS2 Residential). © nichecom 2026. Produced for Symonds & Sampson. REF: 1509262



WIM/NW/AUG26



01202 843190

wimborne@symondsandsampson.co.uk
Symonds & Sampson LLP
5, West Street,
Wimborne, Dorset BH21 1JN



Important Notice: Symonds & Sampson LLP and their clients give notice that they have no authority to make or give any representations or warranties regarding the property. These particulars do not form part of any offer or contract and must not be relied upon as statements of fact. Some descriptions and images may have been AI-assisted; while reviewed for accuracy, interested parties should verify key details through inspection or by contacting our agents. All measurements and distances are approximate. Text, photographs, and plans are for guidance only and may not be comprehensive. It should not be assumed that the property has all necessary planning or regulatory consents, and no services, equipment, or facilities have been tested. No investigations have been made into pollution or contamination; purchasers must make their own enquiries. The property is sold subject to all existing wayleaves, easements, and rights of way (public or private), whether mentioned or not. Vendors are not required to define such rights.

SALES | LETTINGS | AUCTIONS | FARMS & LAND | COMMERCIAL | NEW HOMES | PLANNING & DEVELOPMENT