


Fleet Way, Didcot, Oxfordshire, OX11 8DA

Hodsons
...your move, our passion
Sales | Lettings


Fleet Way, Didcot

A well presented two-bedroom first-floor maisonette, ideally situated on Fleet Way in Didcot.
The property welcomes you via a private front door into the entrance hall, offering useful storage space and stairs rising to the first-floor accommodation.
The spacious and inviting lounge provides an excellent space for both relaxing and entertaining, with ample room for a dining table and chairs, creating a versatile living and dining area.
The kitchen offers a generous range of storage units, together with space for a selection of freestanding appliances.
There are two well-proportioned bedrooms, with the principal bedroom benefiting from fitted double wardrobes. The second bedroom offers excellent versatility and would make an ideal guest bedroom or home office.
The bathroom has been upgraded by the current owner and now features a spacious walk-in shower enclosure, complemented by a vanity wash basin with useful integrated storage.
Externally, the property benefits from the added convenience of two allocated parking spaces within a nearby car park.

2	bedrooms	Council Tax Band:	B
1	receptions	Tenure:	Leaseho;d
1	bathrooms	EPC Rating:	TBC

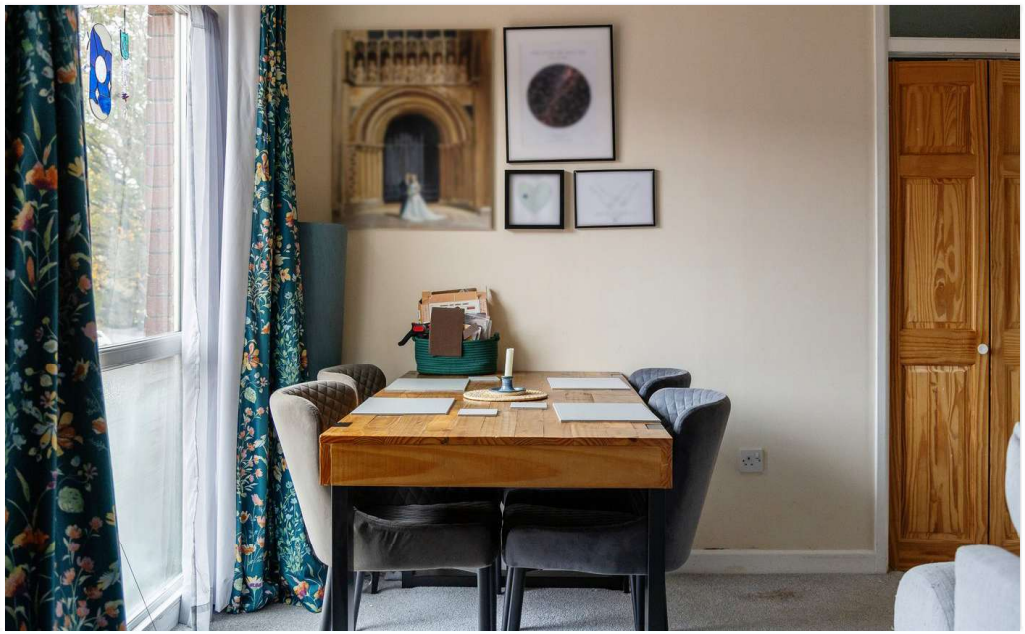

- Two bedroom top floor maisonette situated on Fleet Way,
- Welcoming entrance with useful storage spaces and stairs leading to the first floor
- Spacious lounge with space for dining table and chairs and useful storage cupboard
- Kitchen has ample storage and space for white goods
- Two spacious double bedrooms
- Bathroom has been upgraded to a large shower cubical and there is storage built into the sink unit
- Two allocated parking spaces

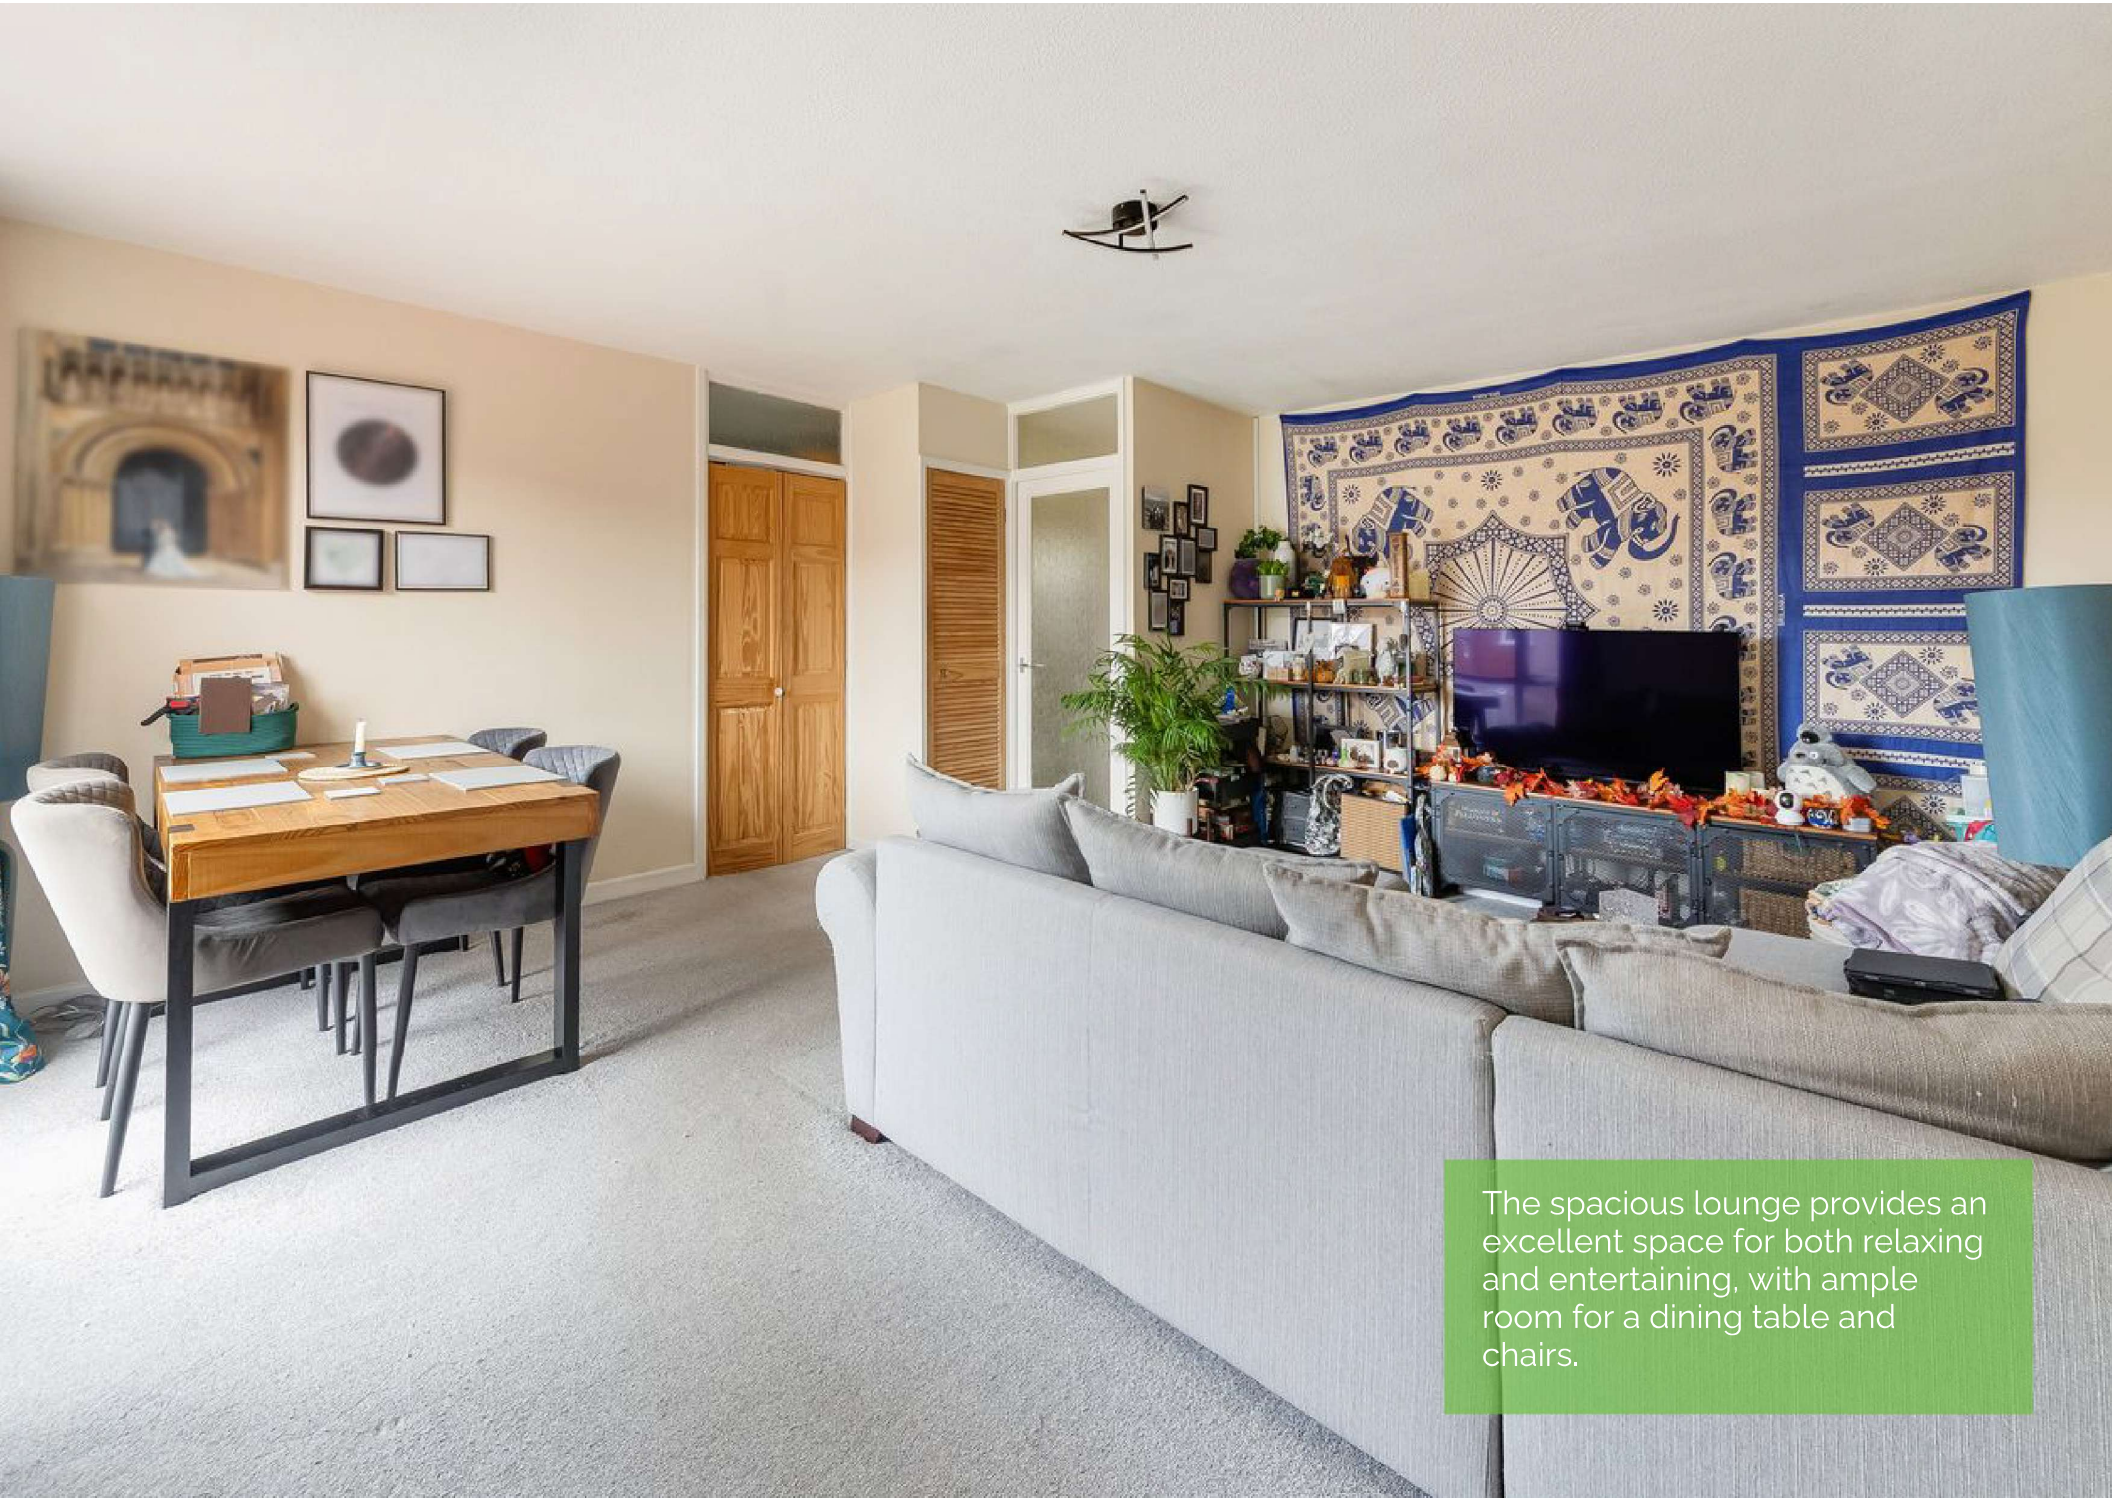


The spacious lounge provides an excellent space for both relaxing and entertaining, with ample room for a dining table and chairs.








LE PETIT
DÉJEUNER

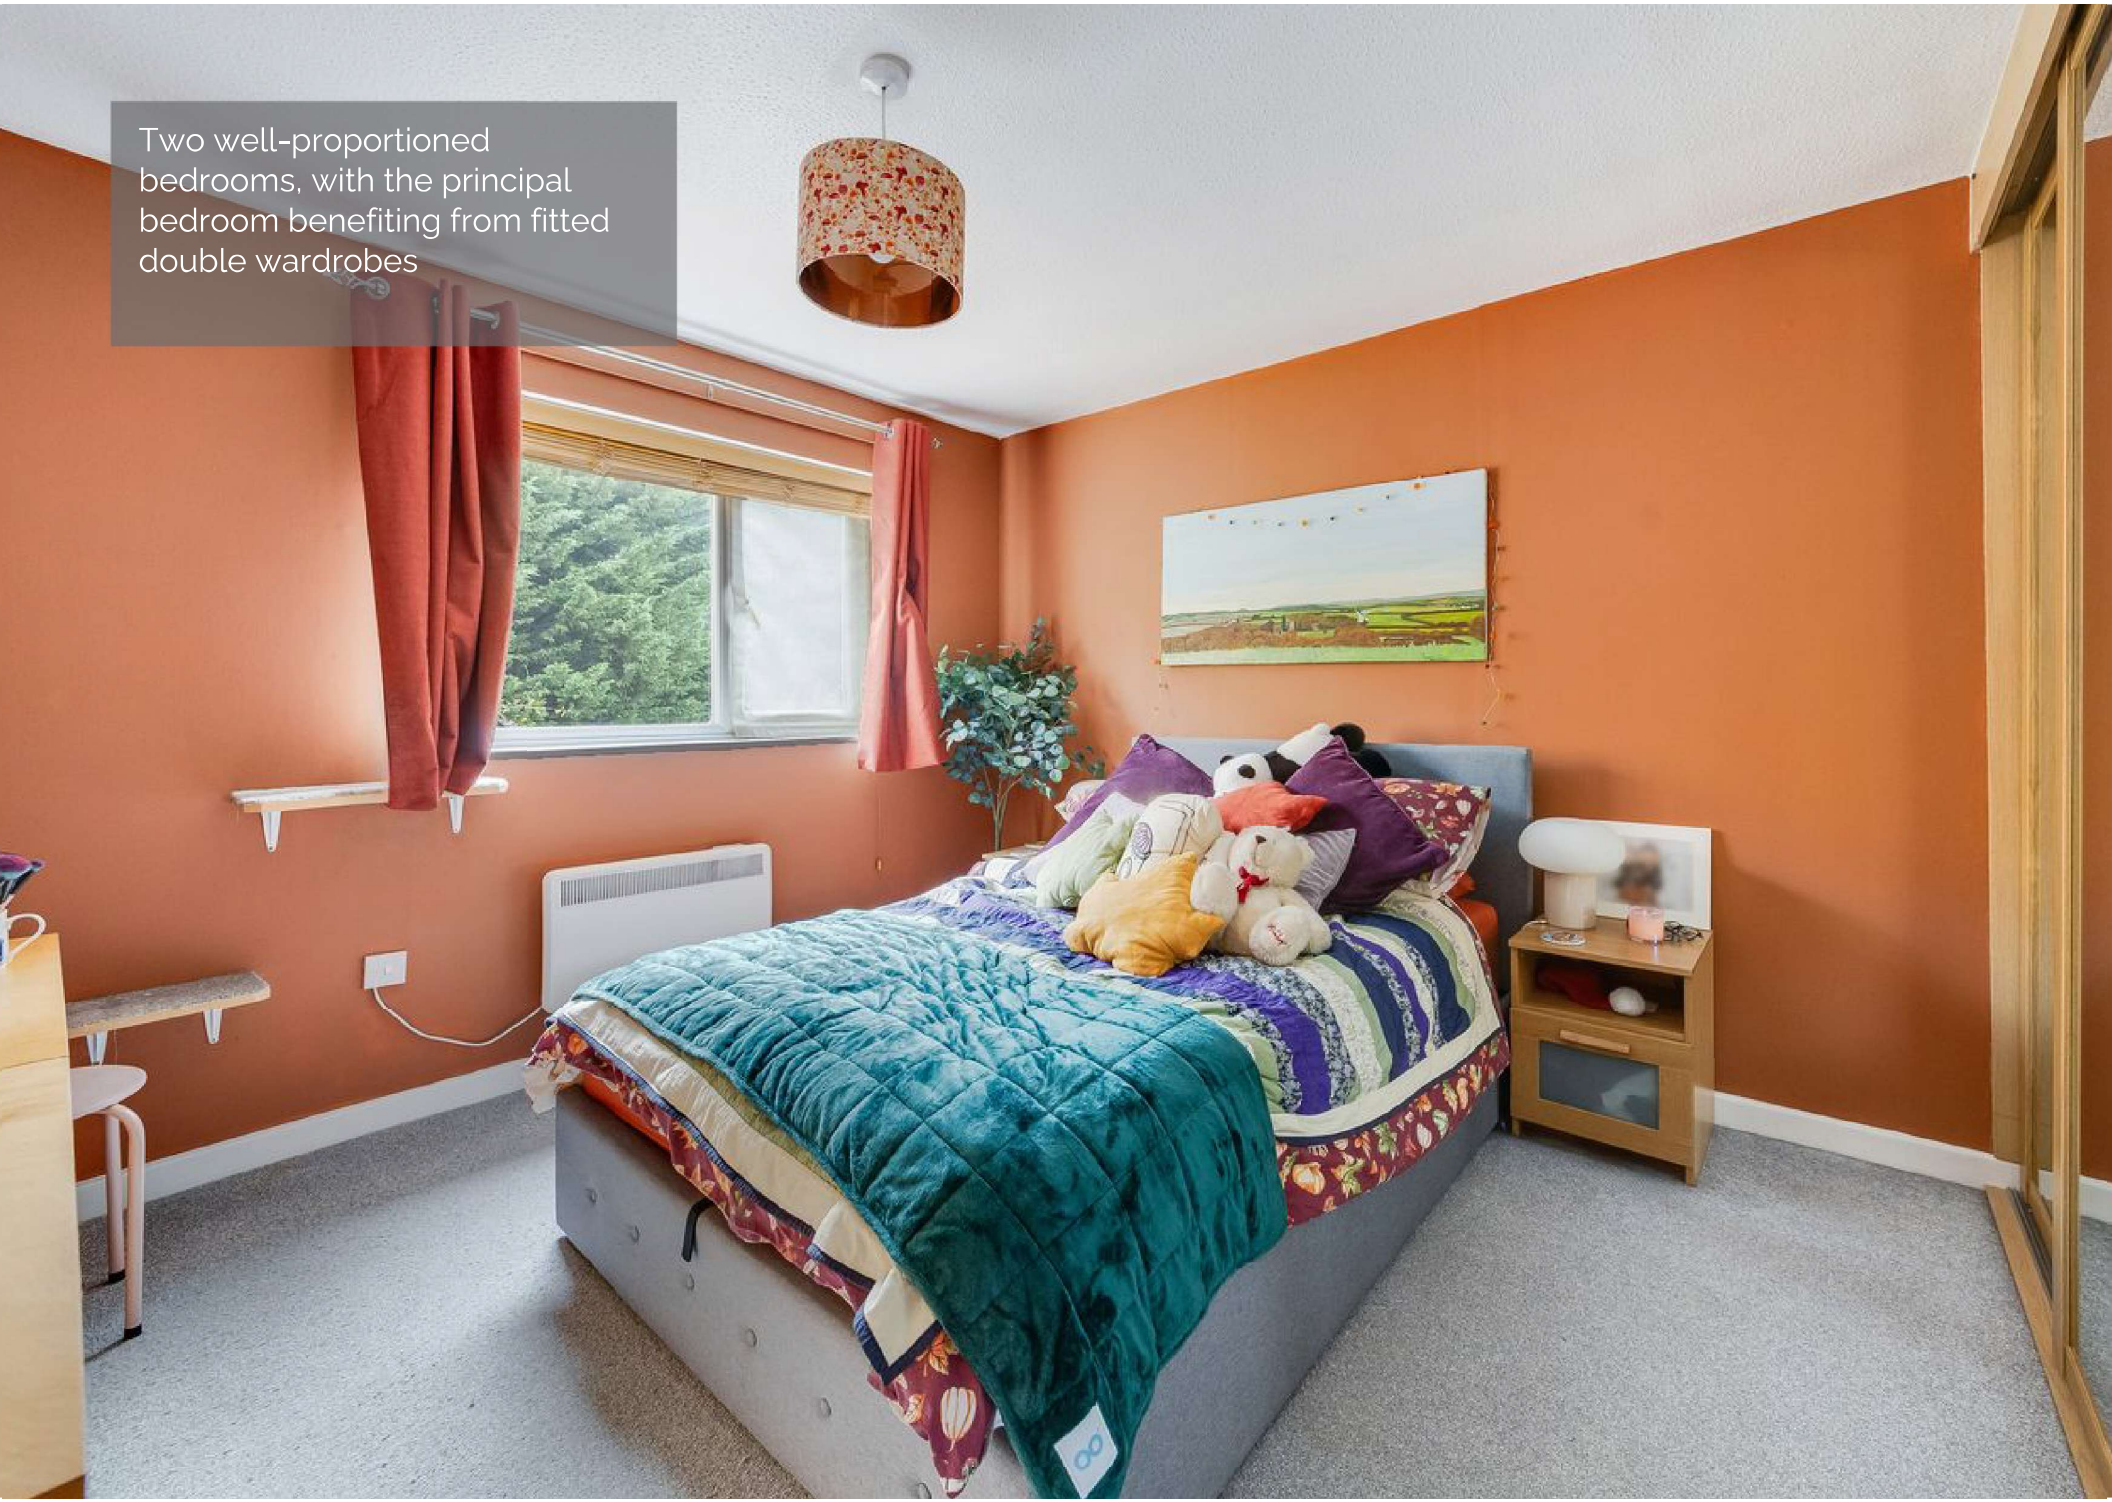
Two well-proportioned bedrooms, with the principal bedroom benefiting from fitted double wardrobes


CORSAIR








The property is conveniently positioned within easy walking distance of Didcot town centre and Didcot Parkway railway station.

Fleet Way, OX11

Approximate Gross Internal Area = 74.40 sq m / 801 sq ft

For identification only - Not to scale

= Restricted Head Height



Not to scale, for illustration and layout purposes only.
© Mortimer Photography. Produced for Hodsons.
Unauthorised reproduction prohibited

220 Broadway, Didcot, Oxon,
OX11 8RS

T: 01235 511406
E: didcot@hodsons.co.uk

www.hodsons.co.uk

Hodsons
...your move, our passion
Sales | Lettings