

MOND CRESCENT, BILLINGHAM, STOCKTON-ON-TEES, TS23 1DL




- ▲ Sold with a Tenant in Situ
- ▲ Perfect Ready to Go Rental House
- ▲ Three Bedroom Semi Detached
- ▲ Off Street Parking on the Driveway & Garage

- ▲ Gas Central Heating with Combi Boiler
- ▲ Lounge & Kitchen/Diner

£130,000

www.michaelpoole.co.uk

Michael Poole
sales | lettings | auctions

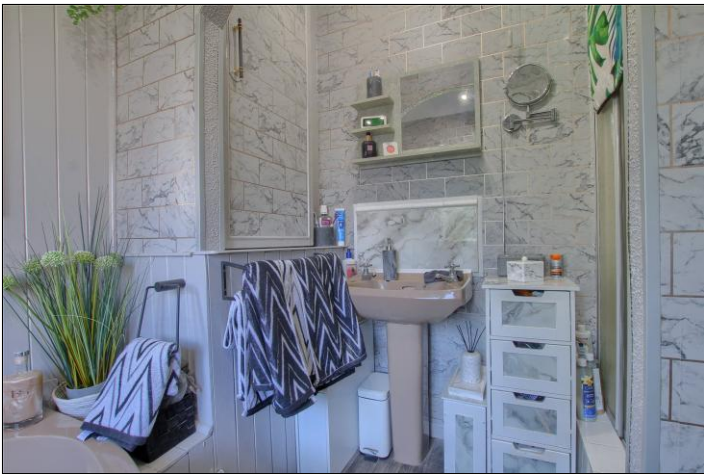

This three bedroom semi-detached house is offered to the market with a tenant in situ and is an ideal purchase if you are looking for a ready to go rental house.

The property features entrance hall, front lounge, kitchen/diner and wooden conservatory. The first floor has three bedrooms and bathroom. Outside there is a front garden, double garage, driveway and well-presented rear garden.

Other features include gas central heating and UPVC double glazing.

GROUND FLOOR

ENTRANCE HALL

LOUNGE - 5.82m (19'1") (max) x 3.23m (10'7") into alcove

DINING ROOM - 3.33m (10'11") into alcove x 3.18m (10'5")

KITCHEN - 4.32m x 1.8m (14'2" x 5'11")

CONSERVATORY - 6.32m x 2.6m (20'9" x 8'6")

FIRST FLOOR

LANDING

BEDROOM ONE - 4.34m (14'3") into recess x 3.23m (10'7") excluding wardrobe

BEDROOM TWO - 3.5m (11'6") into recess x 3.33m (10'11")

TO VIEW: Tel: 01642 955140

10 Town Square, Billingham, TS23 2LY

www.michaelpoole.co.uk



MOND CRESCENT, TS23 1DL



BEDROOM THREE - 2.4m x 2.41m (7'10" x 7'11")

BATHROOM

EXTERNALLY

DOUBLE GARAGE - 5.38m x 4.98m (max) (17'8" x 16'4" (max))

Externally there is a block paved driveway leading to a double garage with up and over door, power supply and rear access door.

GARDENS

Large front garden laid to lawn with mature bush and hedge borders and a couple of well-placed patio areas. Side gated access leads to the rear garden with flagstone patio area, raised flowerbeds, mature bush and timber shed.

AGENTS REF: - MH/LS/BIL260185/21052026

Council Tax Band: A **Tenure:** Freehold


TO VIEW: Contact our Billingham office on

Tel: **01642 955140**




Do you have a property you
need to sell
before you can buy?

Michael Poole offers **FREE, no obligation** market appraisals and gives you guidance on the **BEST PRICE** you can expect in the current market

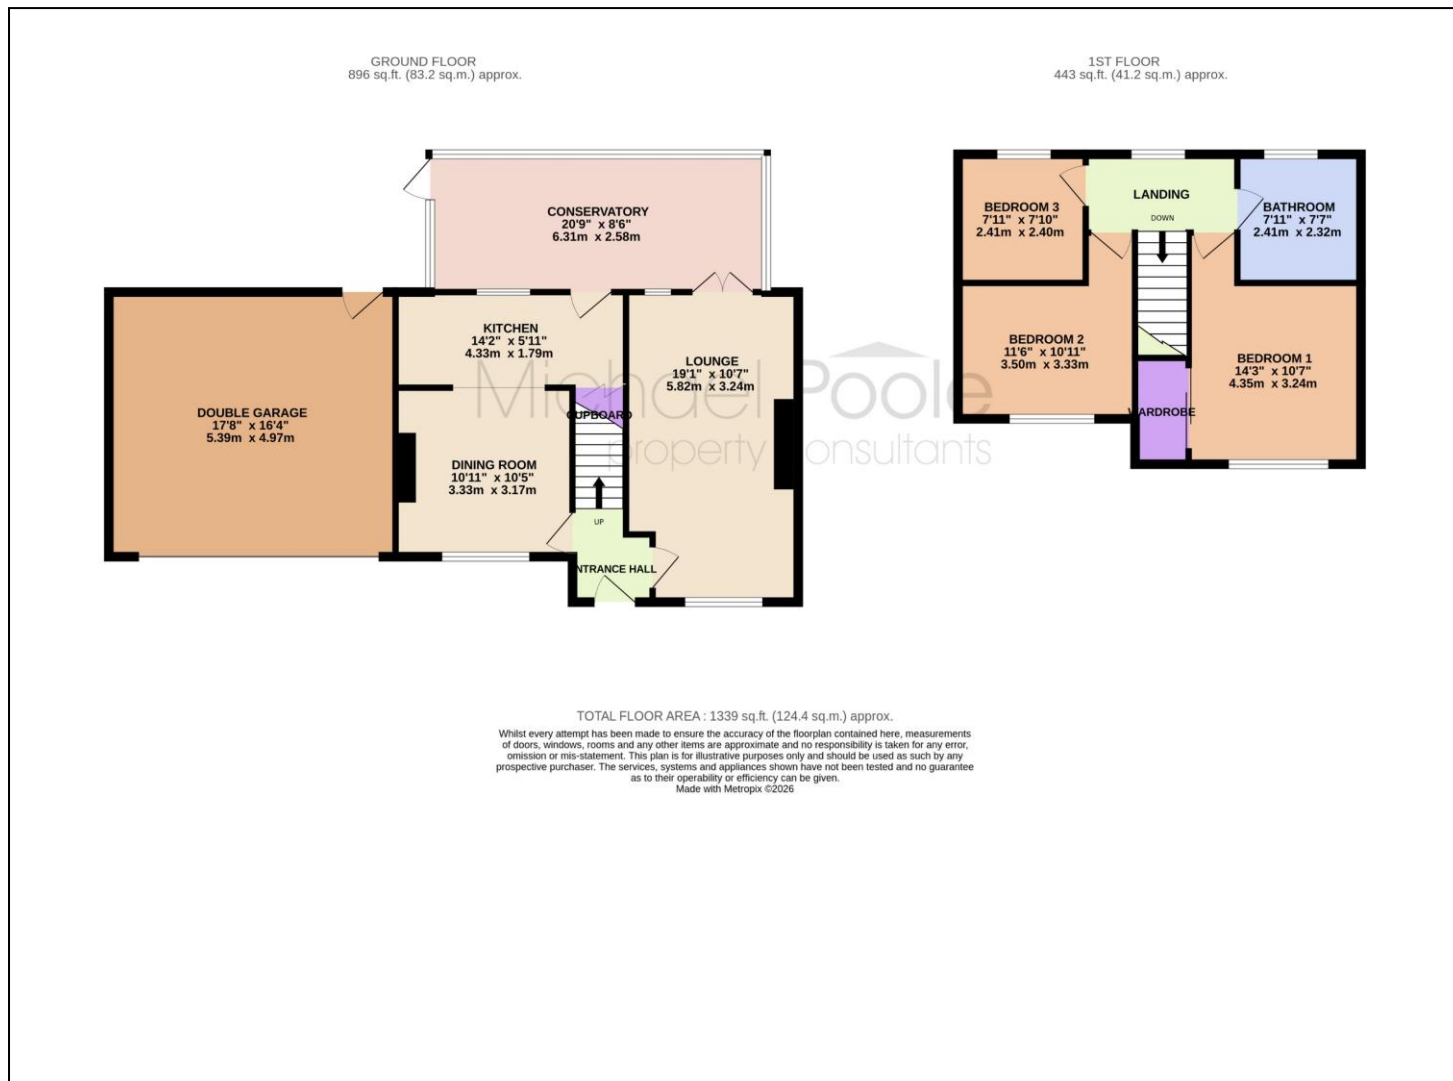

The information provided about this property does not constitute or form part of an offer or contract, nor may it be regarded as representations. All interested parties must verify accuracy and your solicitor must verify tenure and lease information, fixtures and fittings and, where the property has been recently constructed, extended or converted, that planning/building regulation consents are in place. All dimensions are approximate and quoted for guidance only, as are floor plans which are not to scale, and their accuracy cannot be confirmed. Reference to appliances and/or services does not imply that they are necessarily in working order or fit for the purpose. We offer our clients an optional conveyancing service, through panel conveyancing firms, via MWU and we receive on average a referral fee of one hundred and thirty pounds, only on completion of the sale. If you do use this service, the referral fee is included within the amount that you will be quoted by our suppliers. All quotes will also provide details of referral fees payable.

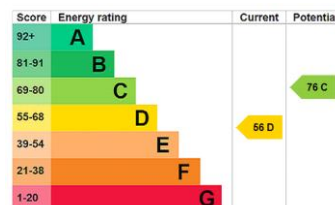

TO VIEW: Contact our Billingham Office on Tel: **01642 955140**
10 Town Square, Billingham, TS23 2LY