



36 Redwood Way

Barnet

A 'chain free' 1 bedroom 1st floor purpose-built flat comprising an open plan reception room / fitted kitchen area, modern bathroom, and double bedroom. Extended lease.


Council Tax band: C

Tenure: Leasehold 148 years unexpired

EPC Energy Efficiency Rating: C

EPC Environmental Impact Rating: C

- One bedroom
- Open plan Reception Room / fitted kitchen
- Modern Bathroom
- First Floor
- Extended Lease 148 Years Remaining
- Ground Rent Zero
- Service Charge £1,937 Per Annum

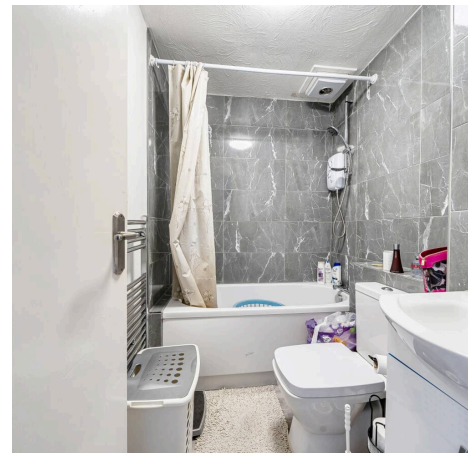




Redwood Way, Barnet, EN5

Approximate Area = 372 sq ft / 34.6 sq m

For identification only - Not to scale

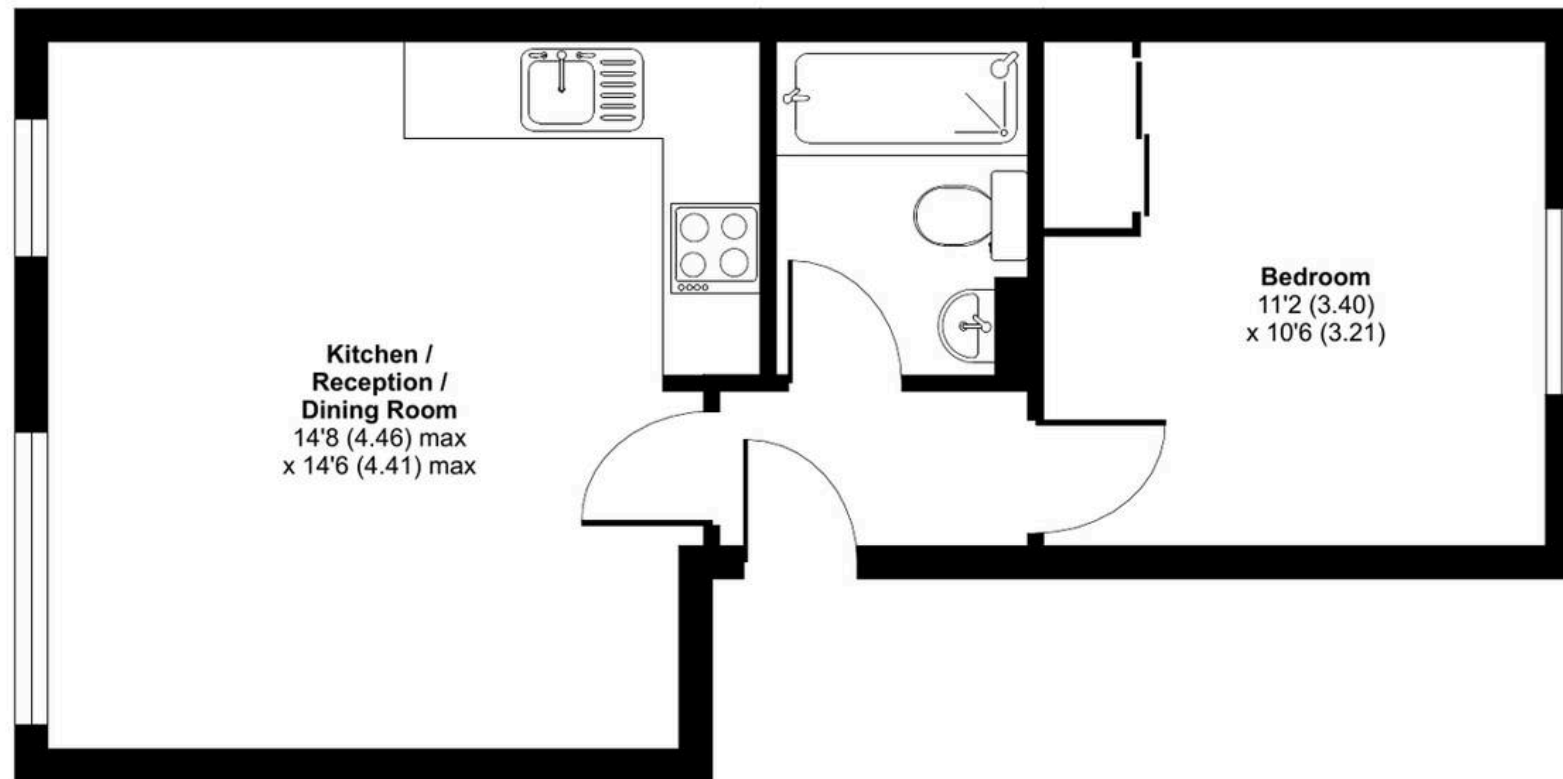

FIRST FLOOR





Spencer & Sener

14 High Street, Barnet - EN5 5RU

0208 441 7499

property@spencerandsenerproperty.com

www.spencerandsener.com

