Rolfe East








Wilkinson Way, W4

£735,000

- Five-bedroom end-of-terrace freehold house
- Quiet cul-de-sac setting
- Potential for conversion into flats, subject to planning permission (STPP)
- Offered to the market with no onward chain
- Chiswick location
- Main bathroom plus downstairs WC
- Close to Chiswick High Road and Churchfield Road
- Off-street private parking
- Excellent scope to modernise and create a luxury family home
- Excellent transport links via Turnham Green, Acton Central and South Acton stations


66 High Street, W3 6LE
020 8993 7755

acton@rolfe-east.com
https://www.rolfe-east.com/

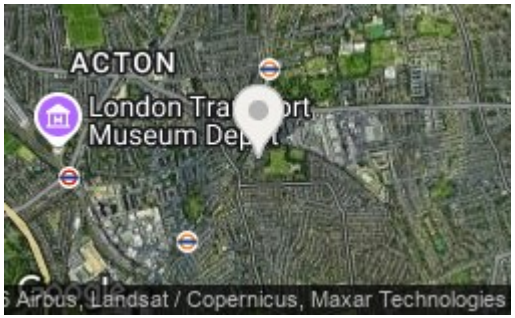

Viewings

Viewings by arrangement only.
Call 020 8993 7755 to make an appointment.

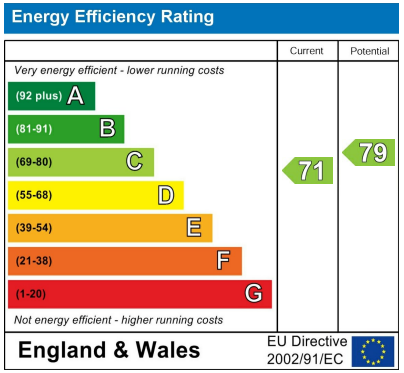

5 | 1 | 1 | C

Council Tax Band: E

Five-Bedroom End-of-Terrace House! Chiswick | Off-Street Parking | Cul-de-Sac Location | Potential to Convert (STPP)

A fantastic opportunity to acquire this spacious five-bedroom end-of-terrace freehold house, ideally positioned on a desirable residential road in Chiswick.

Offering generous and versatile accommodation, the property features five bedrooms, main bathroom, a downstairs WC and off-street parking, making it an excellent choice for families or buyers seeking a home with scope to create something truly special.

The property also presents exciting potential for further development, subject to the necessary planning consents, including the possibility of conversion into flats. Alternatively, there is great scope to modernise and reconfigure the existing house to create a stunning family home tailored to your own requirements.

Situated in a quiet cul-de-sac, the property is conveniently located for an excellent selection of local amenities. The ever-popular Chiswick High Road and Churchfield Road are close by, offering an impressive choice of independent cafés, artisanal bakeries, shops and high-quality restaurants.

For commuters, Turnham Green Underground Station is within easy reach, providing access to the District and Piccadilly Lines, while Acton Central and South Acton railway stations are also conveniently accessible.

Further benefits include off-street parking, additional on-road parking and no onward chain.

A rare opportunity to acquire a substantial five-bedroom home in a sought-after Chiswick location, with excellent potential to create your ideal home or explore future development possibilities (STPP).
























Wilkinson Way W4

Approx. Gross Internal Area 1377 Sq Ft - 127.92 Sq M
Approx. Gross Shed Area 40 Sq Ft - 3.72 Sq M

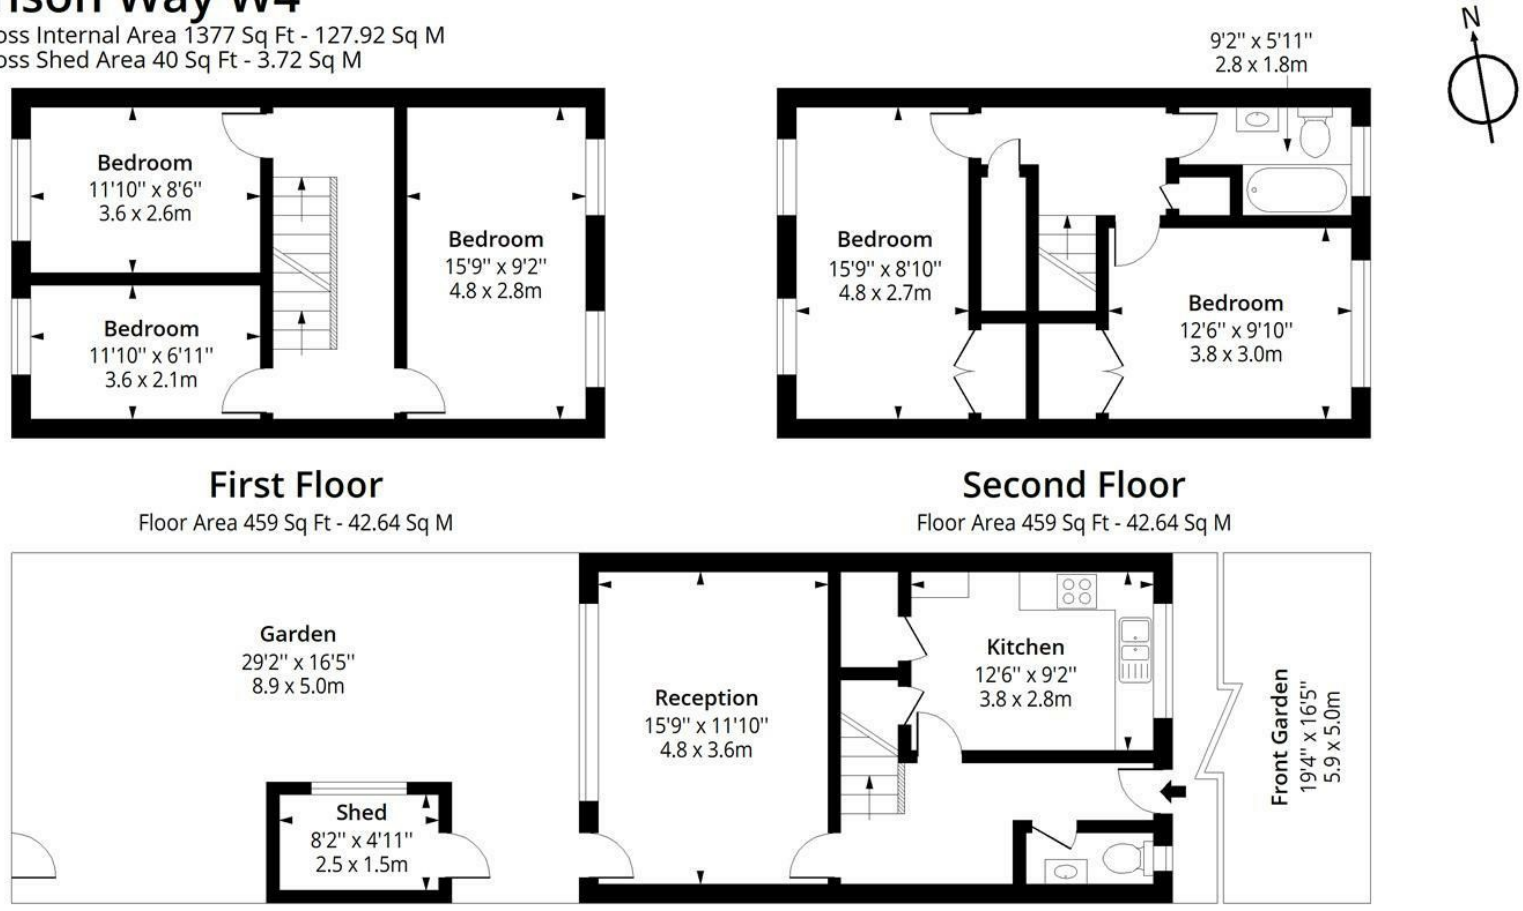

First Floor

Floor Area 459 Sq Ft - 42.64 Sq M

Second Floor

Floor Area 459 Sq Ft - 42.64 Sq M

Ground Floor

Floor Area 459 Sq Ft - 42.64 Sq M

RICS Certified Property Measurer

Measured according to RICS IPMS2. Floor plan is for illustrative purposes only and is not to scale. Every attempt has been made to ensure the accuracy of the floor plan shown, however all measurements, fixtures, fittings and data shown are an approximate interpretation for illustrative purposes only. 1 sq m = 10.76 sq feet.

lpaplus.com

Date: 29/9/2026

66 High Street, W3 6LE
020 8993 7755

acton@rolfe-east.com
https://www.rolfe-east.com/